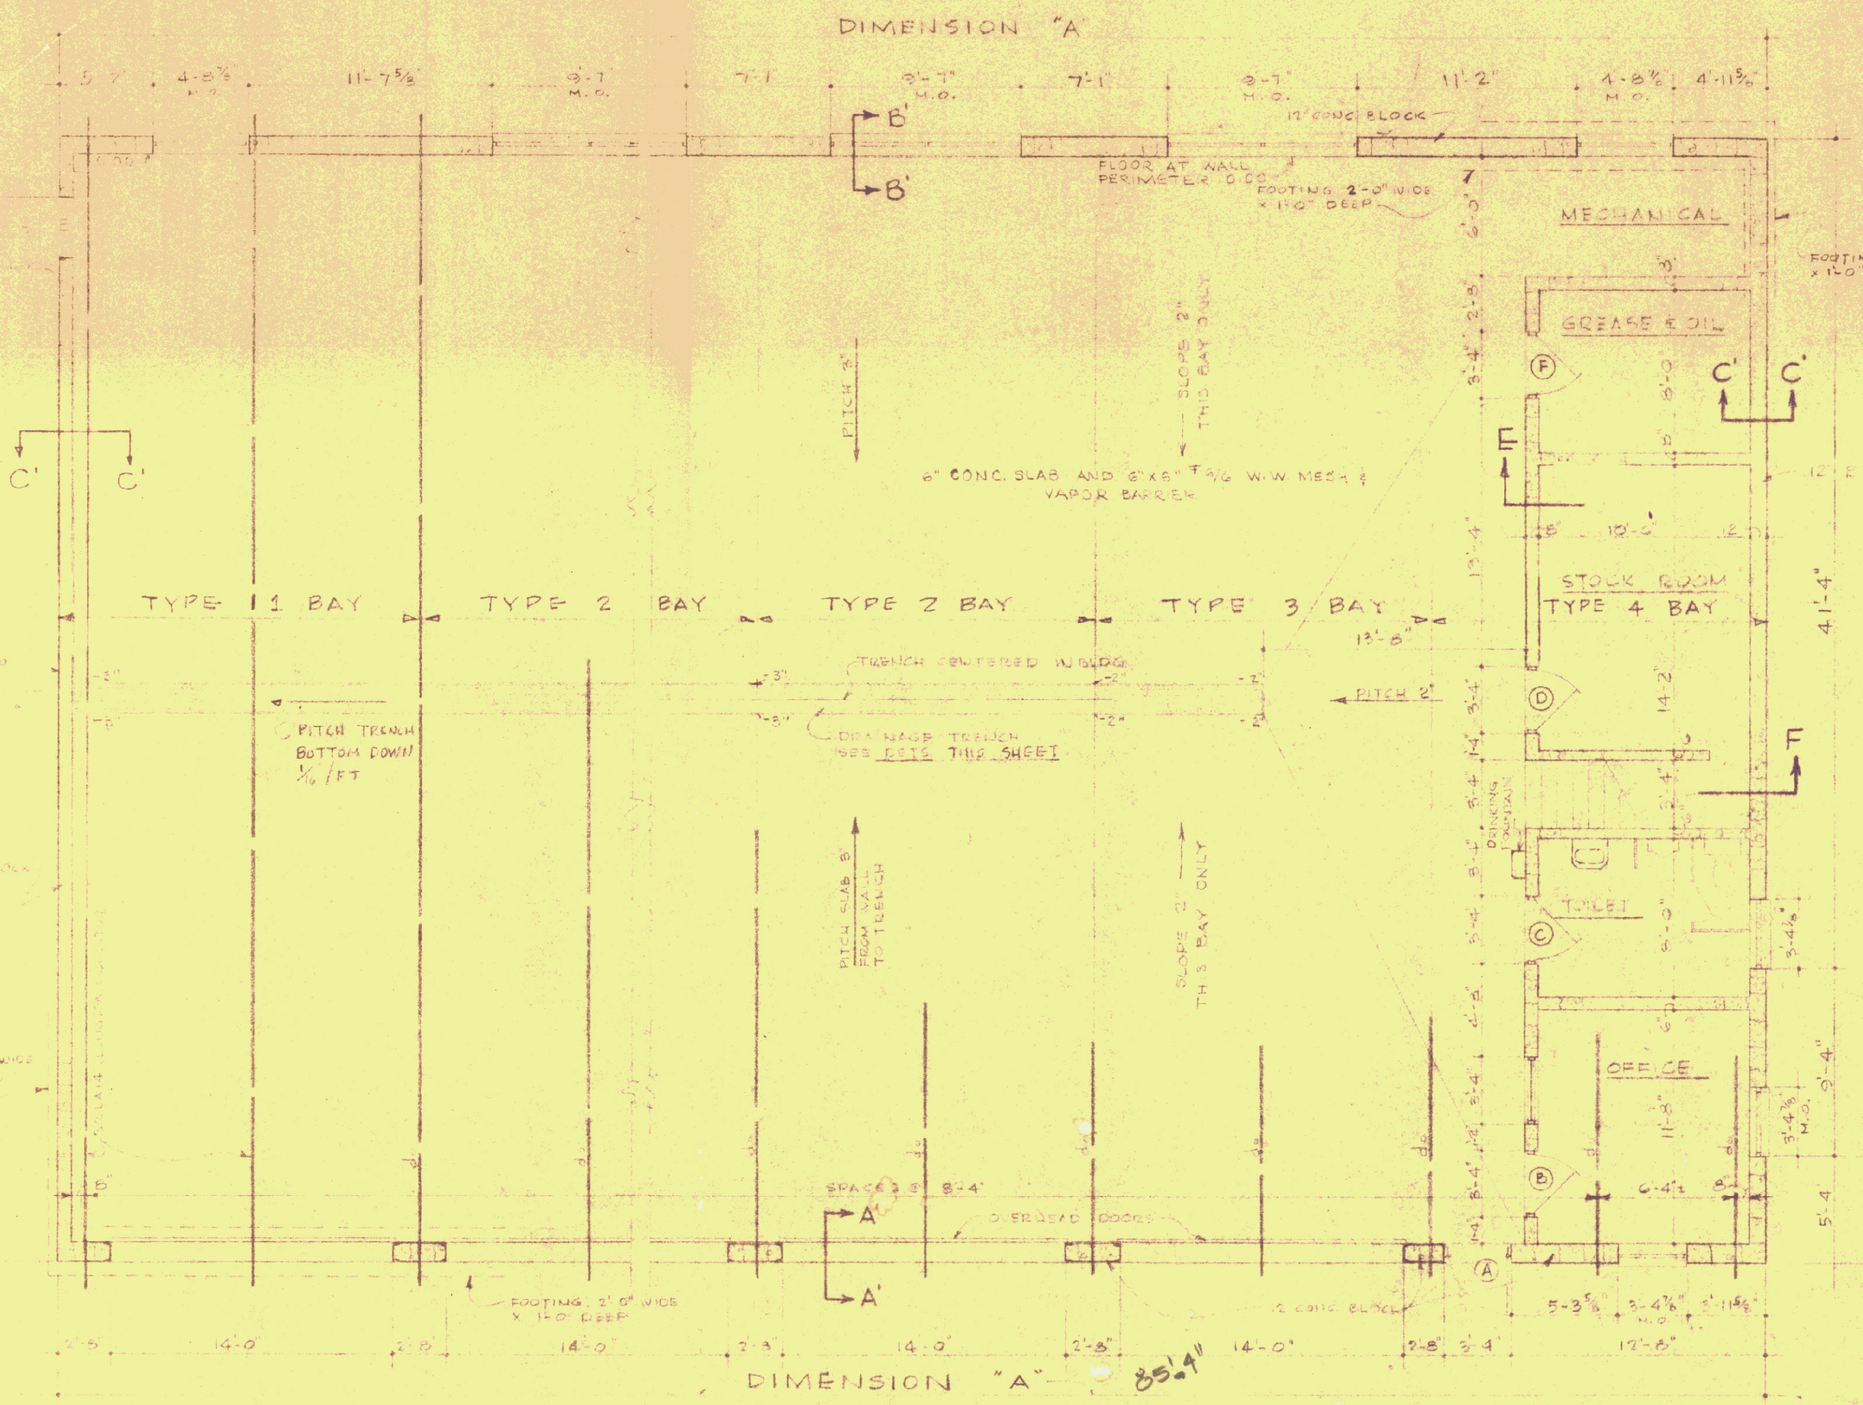


PLAN 3/16" = 1'-0"

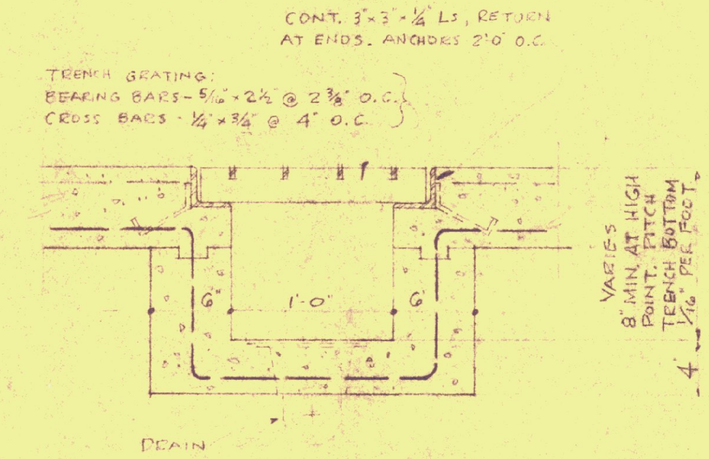


SECTION THRU TRENCH
SCALE 1 1/2" = 1'-0"

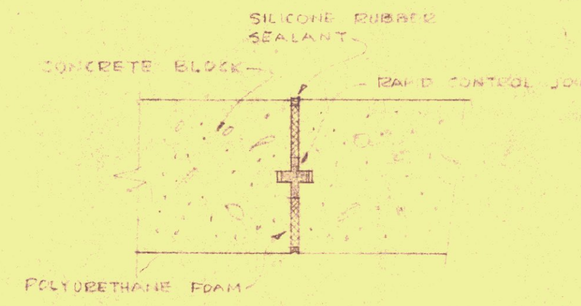


TYP. CONTROL JT. DET.
NOTE: 12" WALL IS SHOWN - OTHER WALLS ARE SIMILAR.

## NOTE AS TO LENGTH OF BUILDING

THE FLOOR PLAN ON THIS SHEET CONTAINS GENERAL INFORMATION ONLY WITH RESPECT TO THE LENGTH OF THE BUILDING. TWO TYPE 2 BAYS ARE ILLUSTRATED.

THE SUBJECT BUILDING FOR THIS PROJECT SHALL CONTAIN ONE TYPE 1 BAY, ONE TYPE 3 BAY AND ONE TYPE 4 BAY ALL AS SHOWN. HOWEVER THE SUBJECT BUILDING MAY CONTAIN FROM NONE TO FOUR TYPE 2 BAYS. FOR SPECIFIC INFORMATION AS TO THE NUMBER OF TYPE 2 BAYS REQUIRED FOR THE SUBJECT BUILDING, SEE SHEET 1.

ALL TYPE 2 BAYS SHALL BE CONTIGUOUS, POSITIONED BETWEEN THE TYPE 1 BAY AND THE TYPE 3 BAY.

| | | | |
|---|---|---|---|
| DIMENSION "A" (OVERALL LENGTH) FOR BUILDINGS HAVING | 0 | TYPE 2 BAYS IS | 57'-0" |
| " " " " " " | 1 | " " " | 68'-8" |
| " " " " " " | 2 | " " " | 85'-4" |
| " " " " " " | 3 | " " " | 102'-0" |
| " " " " " " | 4 | " " " | 113'-8" |

## DOOR SCHEDULE

| TYPE | SIZE | |
|---|---|---|
| A | 3'-0"x7'-0"x1 3/4" | 26"x36" UPPER GLAZED LIGHT |
| B | 3'-0"x6'-6"x1 3/4" | 26"x30" UPPER GLAZED LIGHT |
| C | 3'-0"x6'-6"x1 3/4" | 12"x24" BOTTOM LOUVER |
| D | 3'-0"x6'-6"x1 3/4" | DUTCH DOOR WITH SHELF |
| E | 3'-0"x7'-0"x1 3/4" | HOLLOW METAL |
| F | 3'-0"x6'-6"x1 3/4" | 12"x24" BOTTOM LOUVER |

NOTES: ALL DOORS AND DOOR FRAMES TO BE HOLLOW METAL. ALL GLASS TO BE 1/4" POL. PL GLASS. FOR FRAME DETAILS SEE ELSEWHERE ON THIS SHEET. EXTERIOR DOOR TO HAVE ALUMINUM SADDLE; WEATHERSTRIP ALL SIDES.

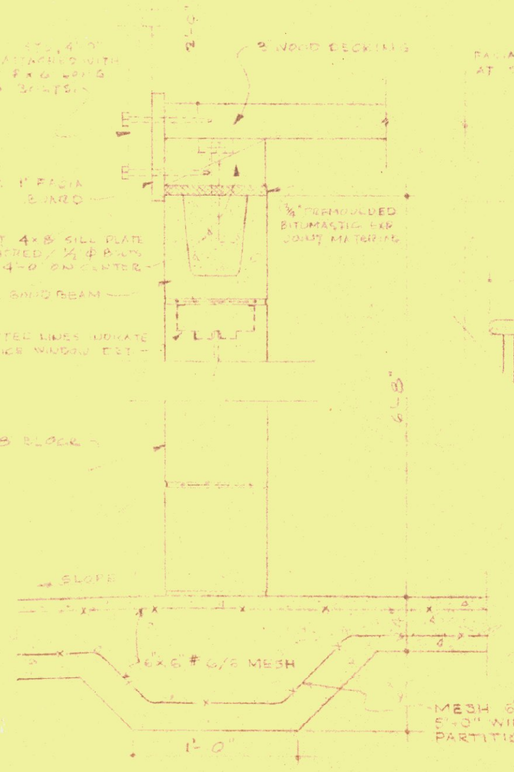


SECTION E

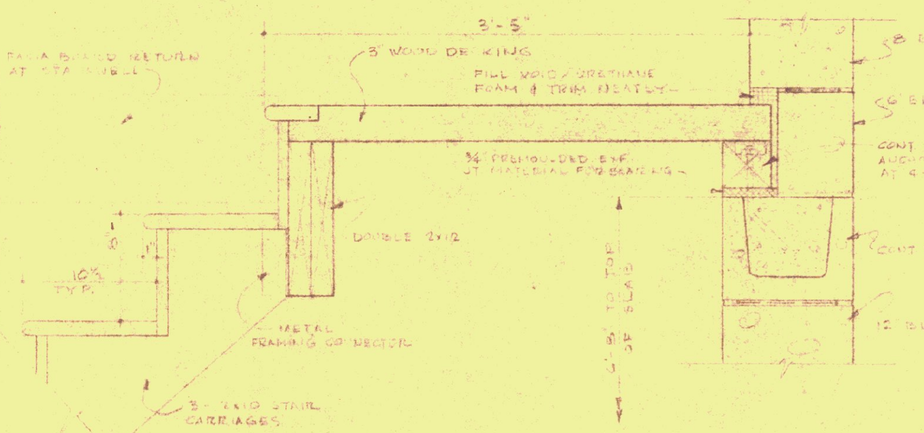


SECTION F

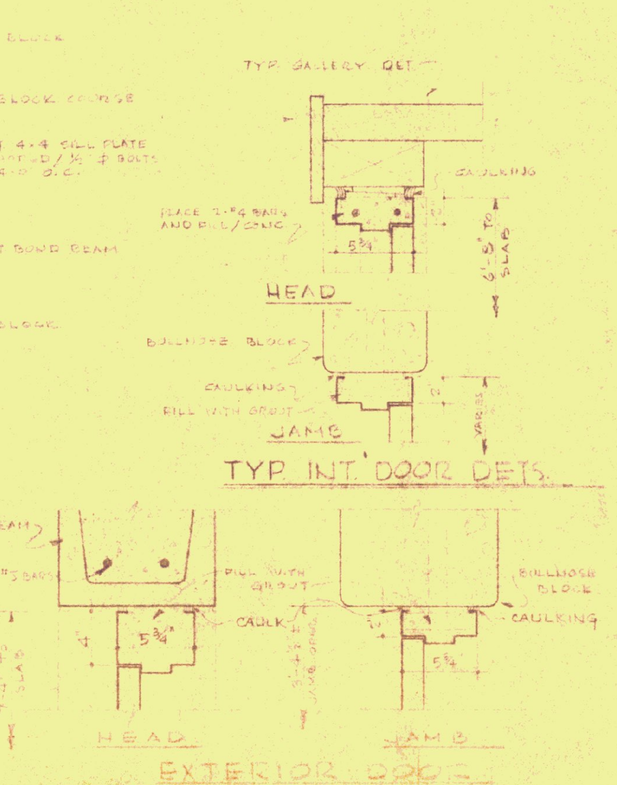


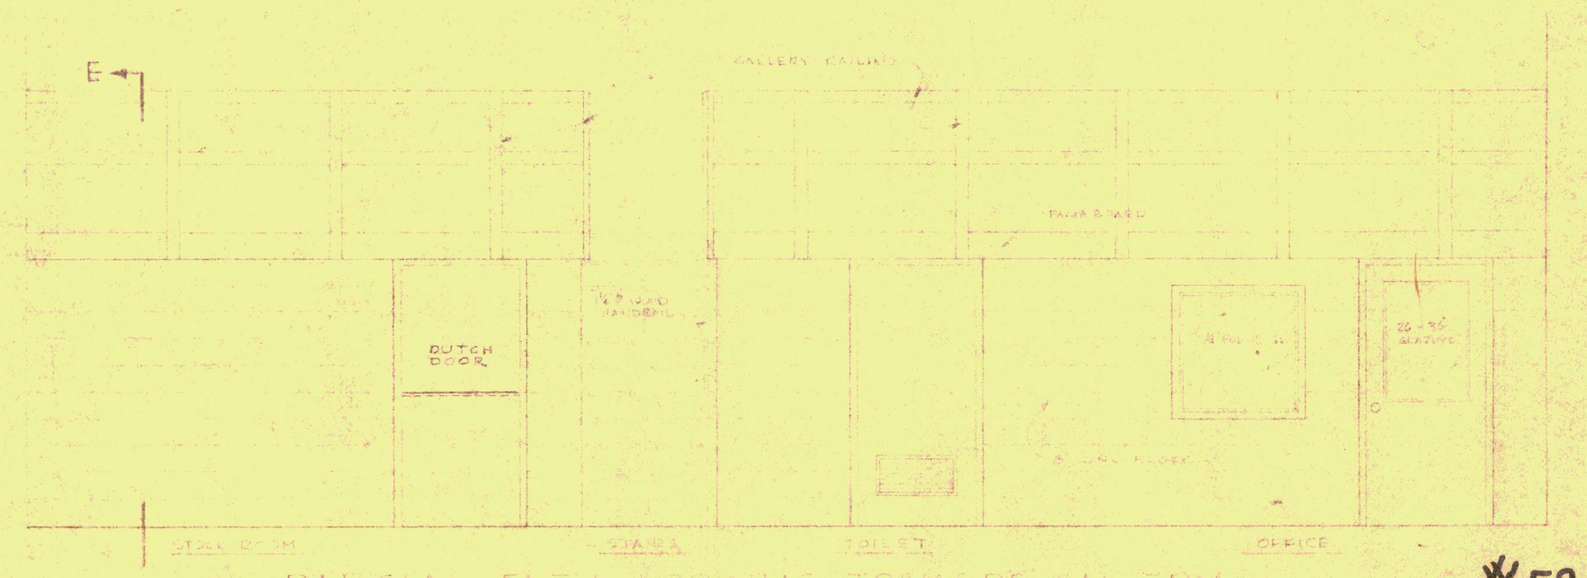


PARTIAL ELEV. LOOKING TOWARDS GALLERY

#59

STANDARD GARAGE BUILDING
FOR
VERMONT DEPARTMENT OF HIGHWAYS

| DATE | STATE BUILDINGS DIVISION | DRAWING NO. |
|---|---|---|
| AUG 1, 1966 | AGENCY OF ADMINISTRATION | 2 |
| DRAWN BY | | |

m