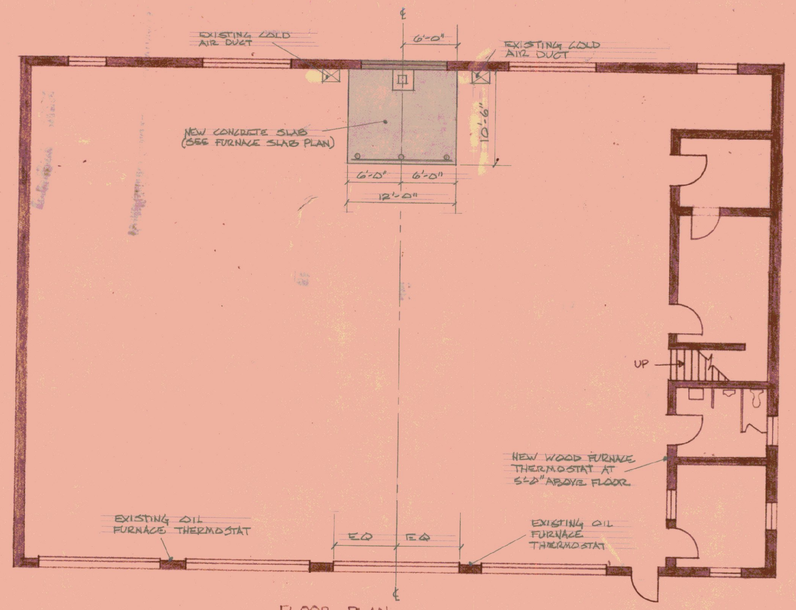

FLOOR PLAN

SCALE: 1/8" = 1'-0"

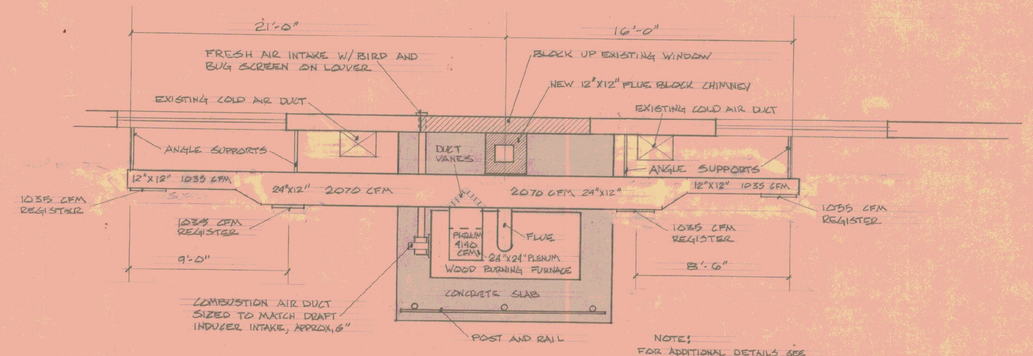

NOTE:
FOR ADDITIONAL DETAILS SEE TYPICAL DETAILS, SHEET No 2

PLAN AT FURNACE SLAB SCALE 1/4" = 1'-0"

STATE OF VERMONT
DIVISION OF STATE BUILDINGS
AGENCY OF ADMINISTRATION
MONTPELIER, VERMONT

WOOD BURNING FURNACE INSTALLATION
AT THE AGENCY OF TRANSPORTATION GARAGE
THETFORD, VERMONT

DATE:	SCALE:	REVISIONS:	DWG. NO.
7-23-80	AS NOTED	10-17-80 KH	
DRAWN BY:	APPROVED BY:		1 OF 3
HKF/HANSON	R.N. Mesta		