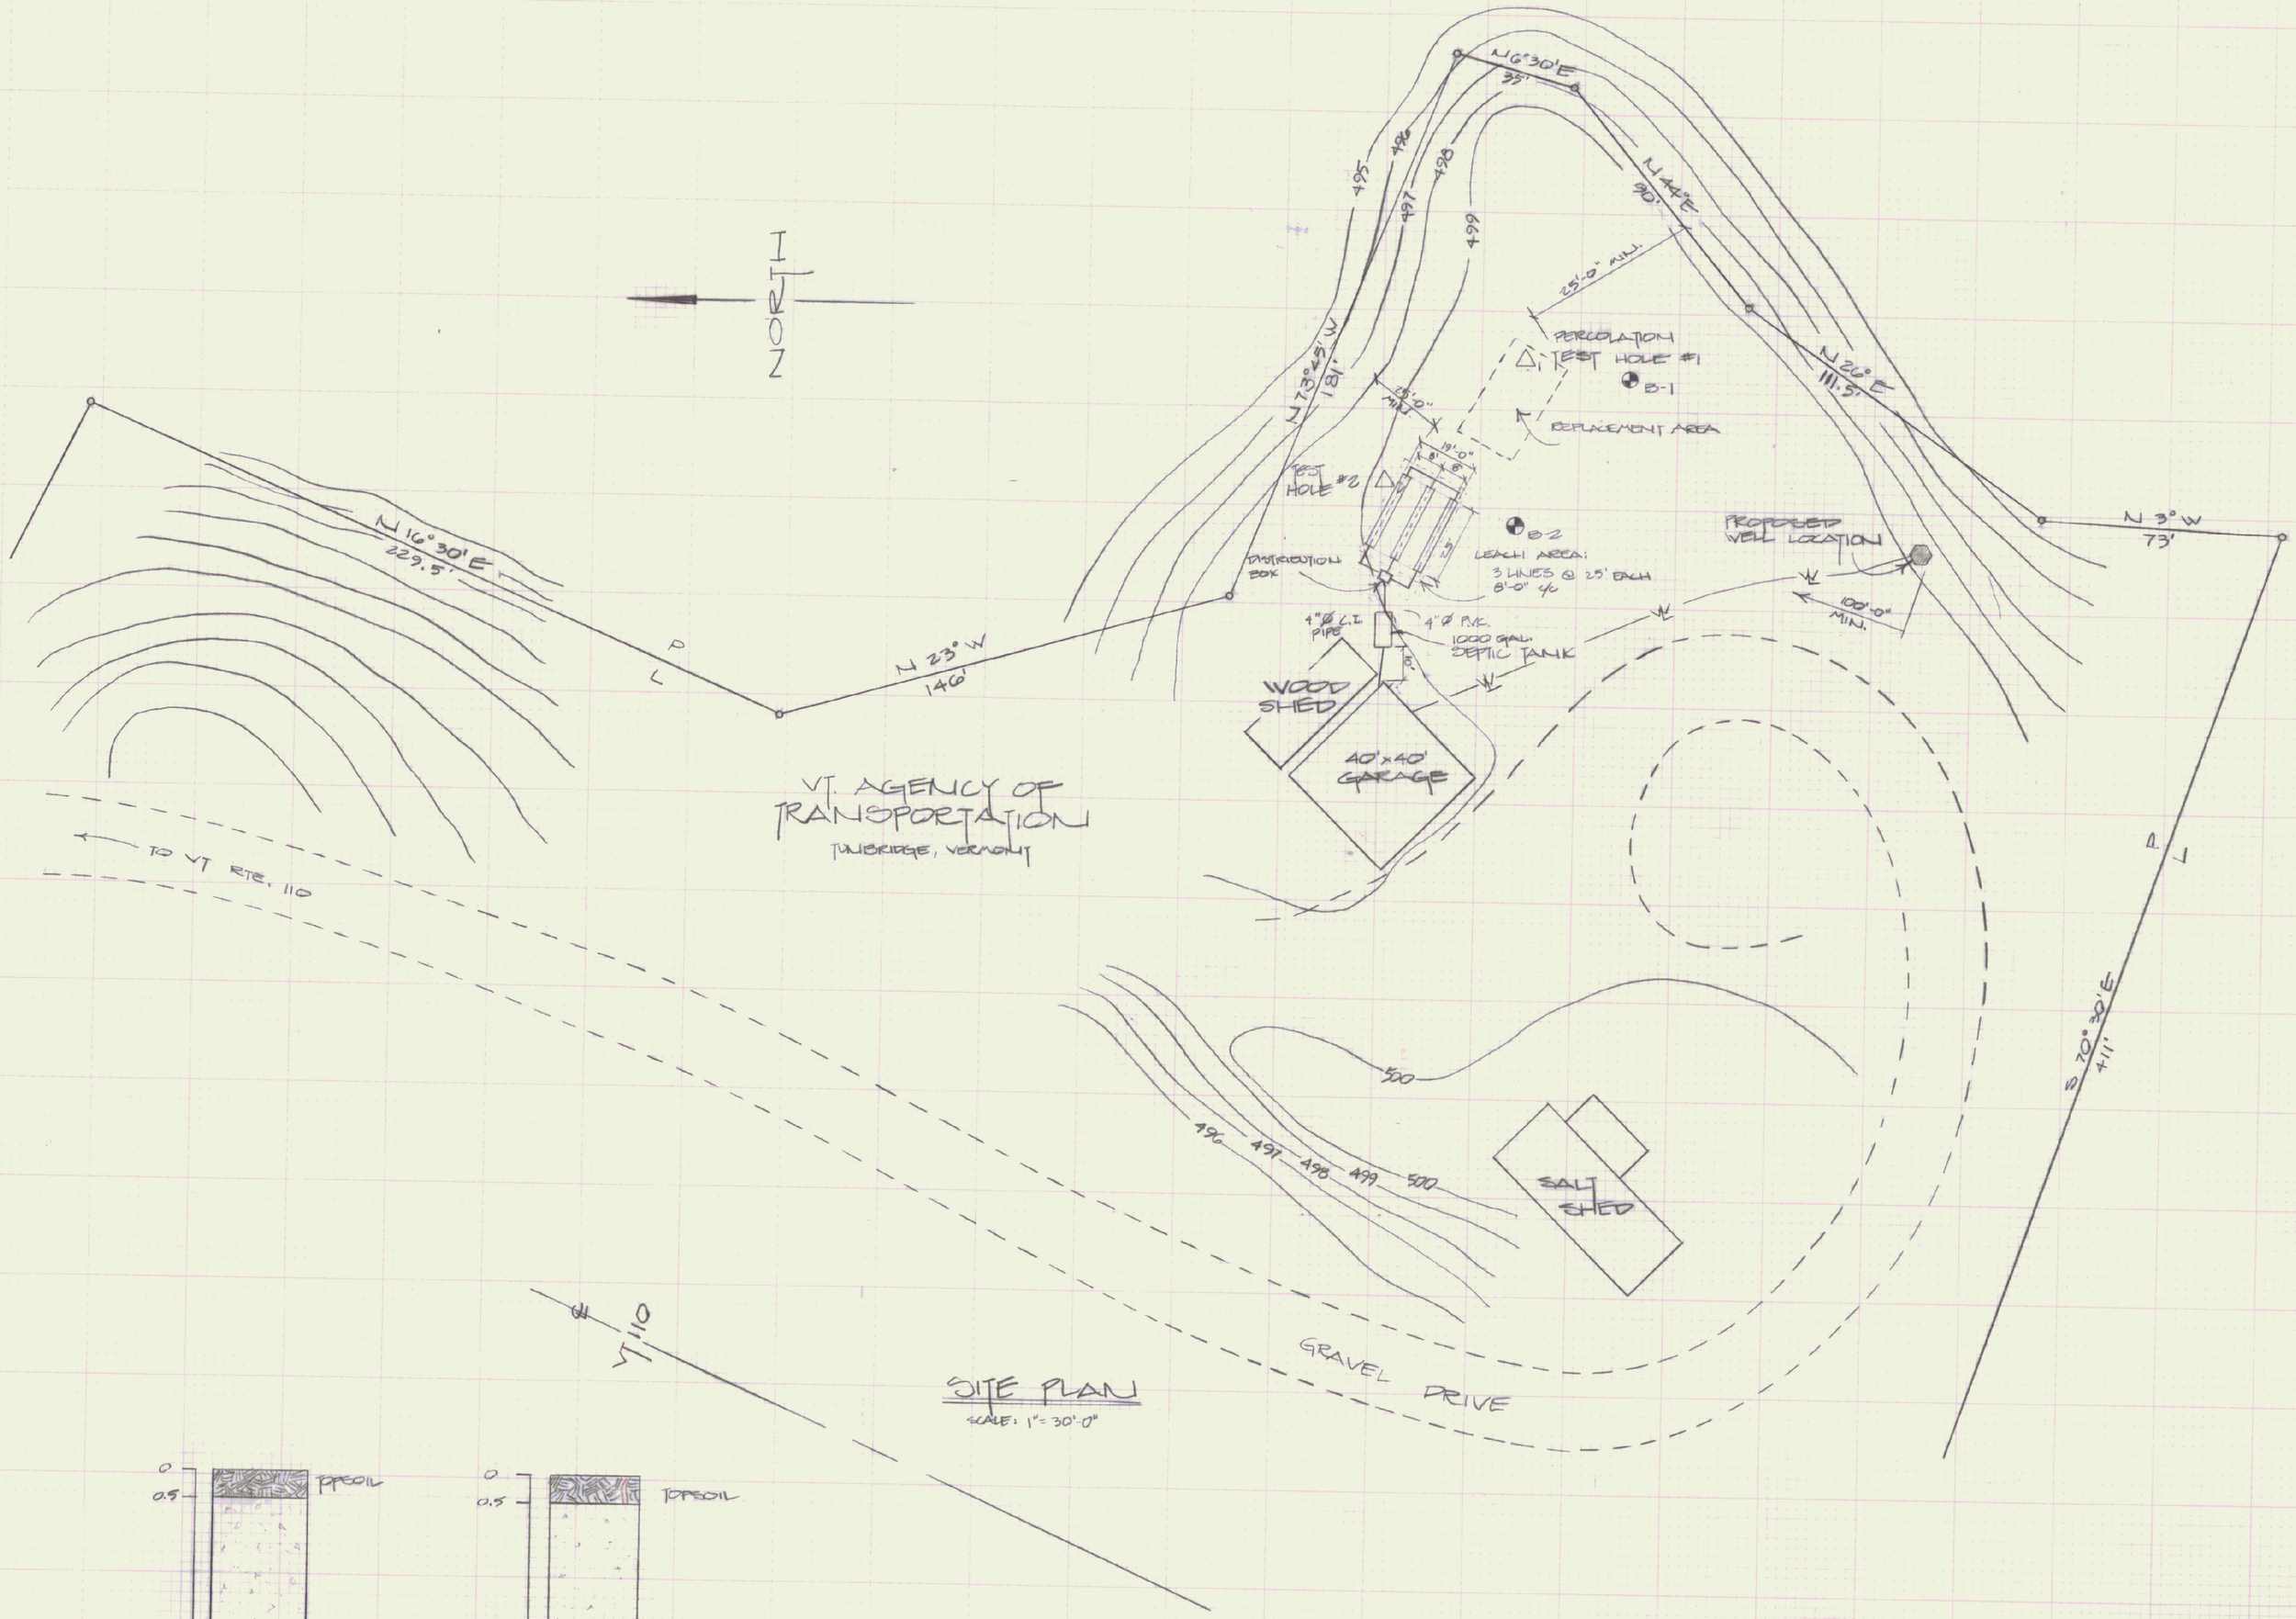

SITE PLAN

SCALE: 1" = 30'-0"

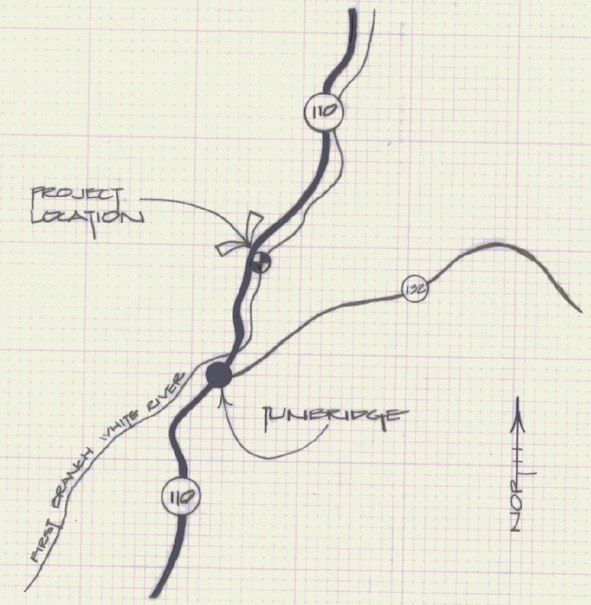

LOCATION MAP

SEPTIC SYSTEM DESIGN INFORMATION

2 EMPLOYEES FULL TIME

MINIMUM DESIGN FLOW ——— 150 GPD

PERCOLATION RATES: (24" MIN.)

Δ_1 - 17 MIN/INCH

Δ_2 - 20 MIN/INCH ← DESIGN

APPLICATION RATE ——— .07 GAL/FT²/DAY

FACTOR OF SAFETY ——— 1.05

SOIL BORING (8'-0" DEPTH±)

WELL LOCATION

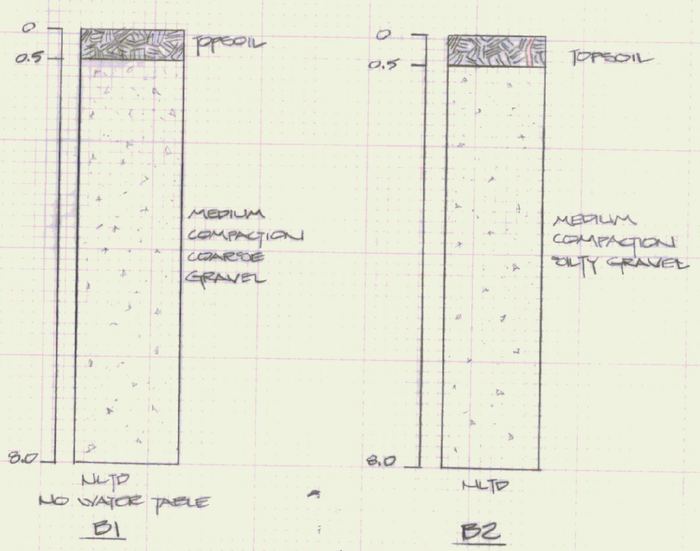

BORING LOG

NTS

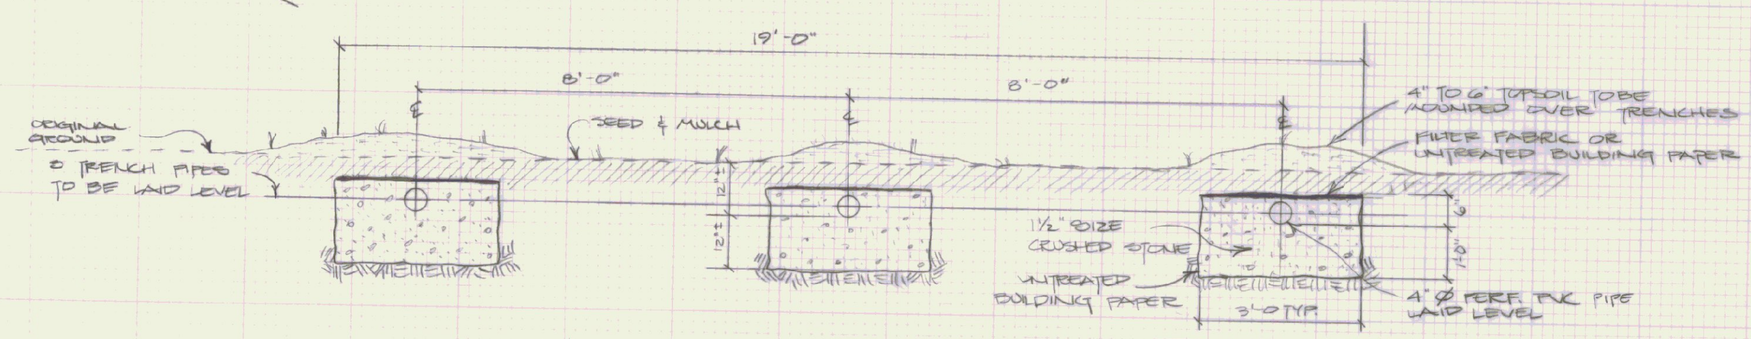

TRENCH SECTION

SCALE: ½" = 1'-0"

STATE OF VERMONT
JAMES A. RICHARDSON NO. 2867 REGISTERED PROFESSIONAL ENGINEER

STATE OF VERMONT
DEPARTMENT OF STATE BUILDINGS
AGENCY OF ADMINISTRATION
MONTPELIER, VERMONT

SEPTIC SYSTEM
JUNEBRIDGE GARAGE
AGENCY OF TRANSPORTATION
JUNEBRIDGE VERMONT

DATE:	SCALE:	REVISIONS:	DWG. NO.
AUGUST 25, 1987	AS NOTED		S-1
DRAWN BY:	APPROVED BY:		