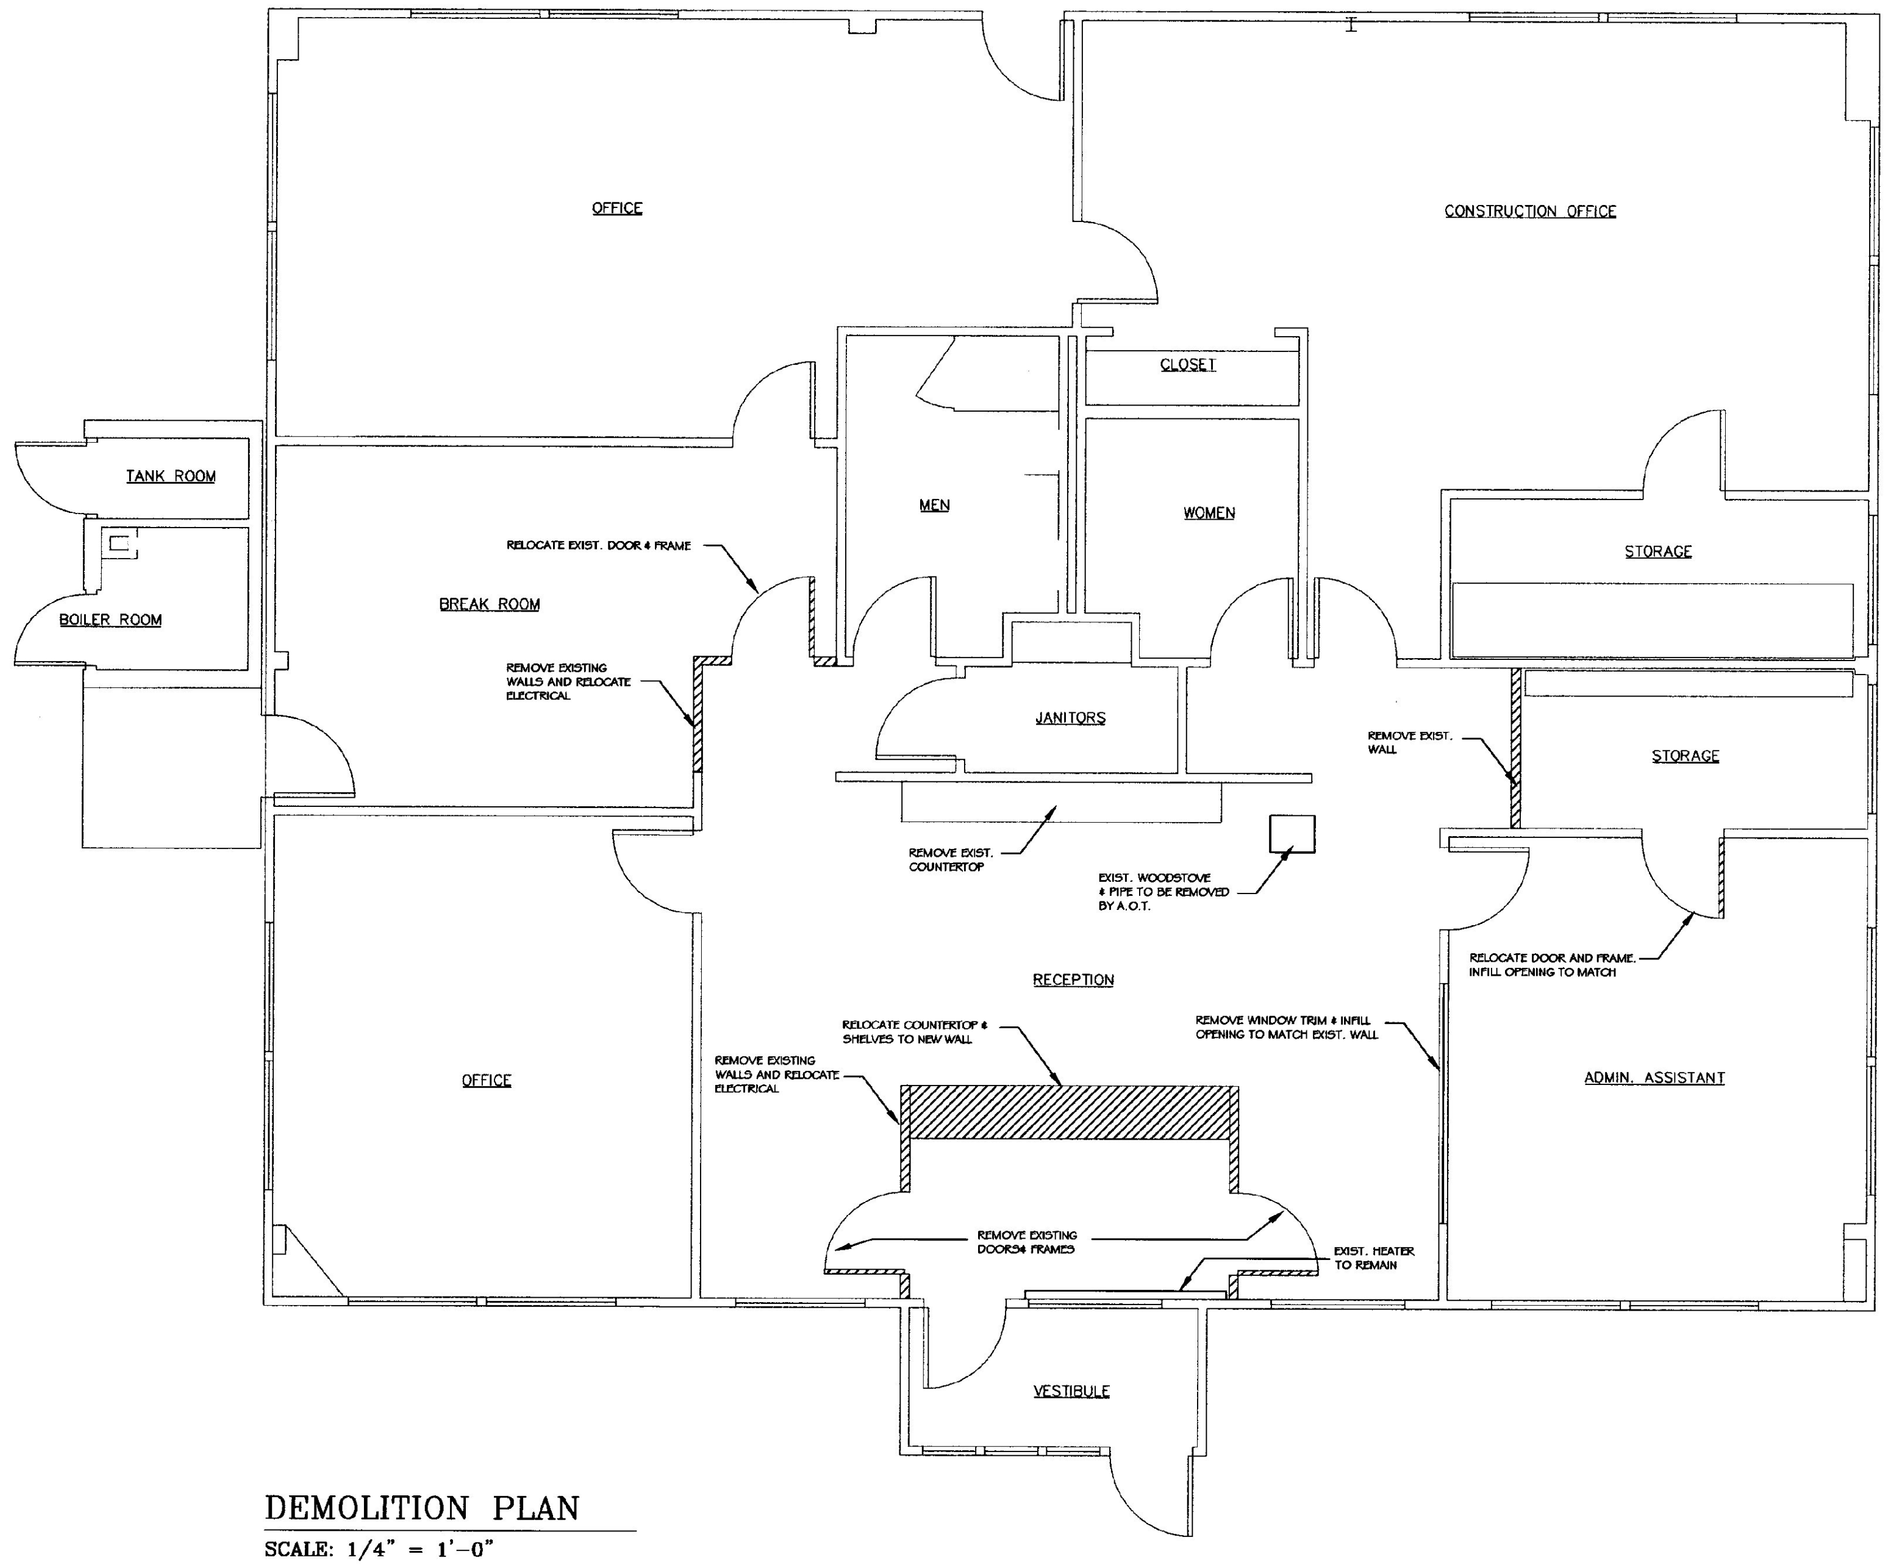

DEMOLITION PLAN

SCALE: 1/4" = 1'-0"

STATE OF VERMONT
Department of Buildings
and General Services
Agency of Administration
Montpelier, Vermont

WHITE RIVER A.O.T. OFFICE
INTERIOR RENOVATIONS
DEMOLITION PLAN
WHITERIVER, VERMONT

REVISIONS

SCALE: 1/4" = 1'-0"
DATE: JUNE 2002
DRAWN BY: B. MCAVOY
APPR. BY: R. BARRY

WHITE RIVER
A.O.T. OFFICE
INTERIOR
RENOVATIONS

DEMO. PLAN

A-1

1 OF 3