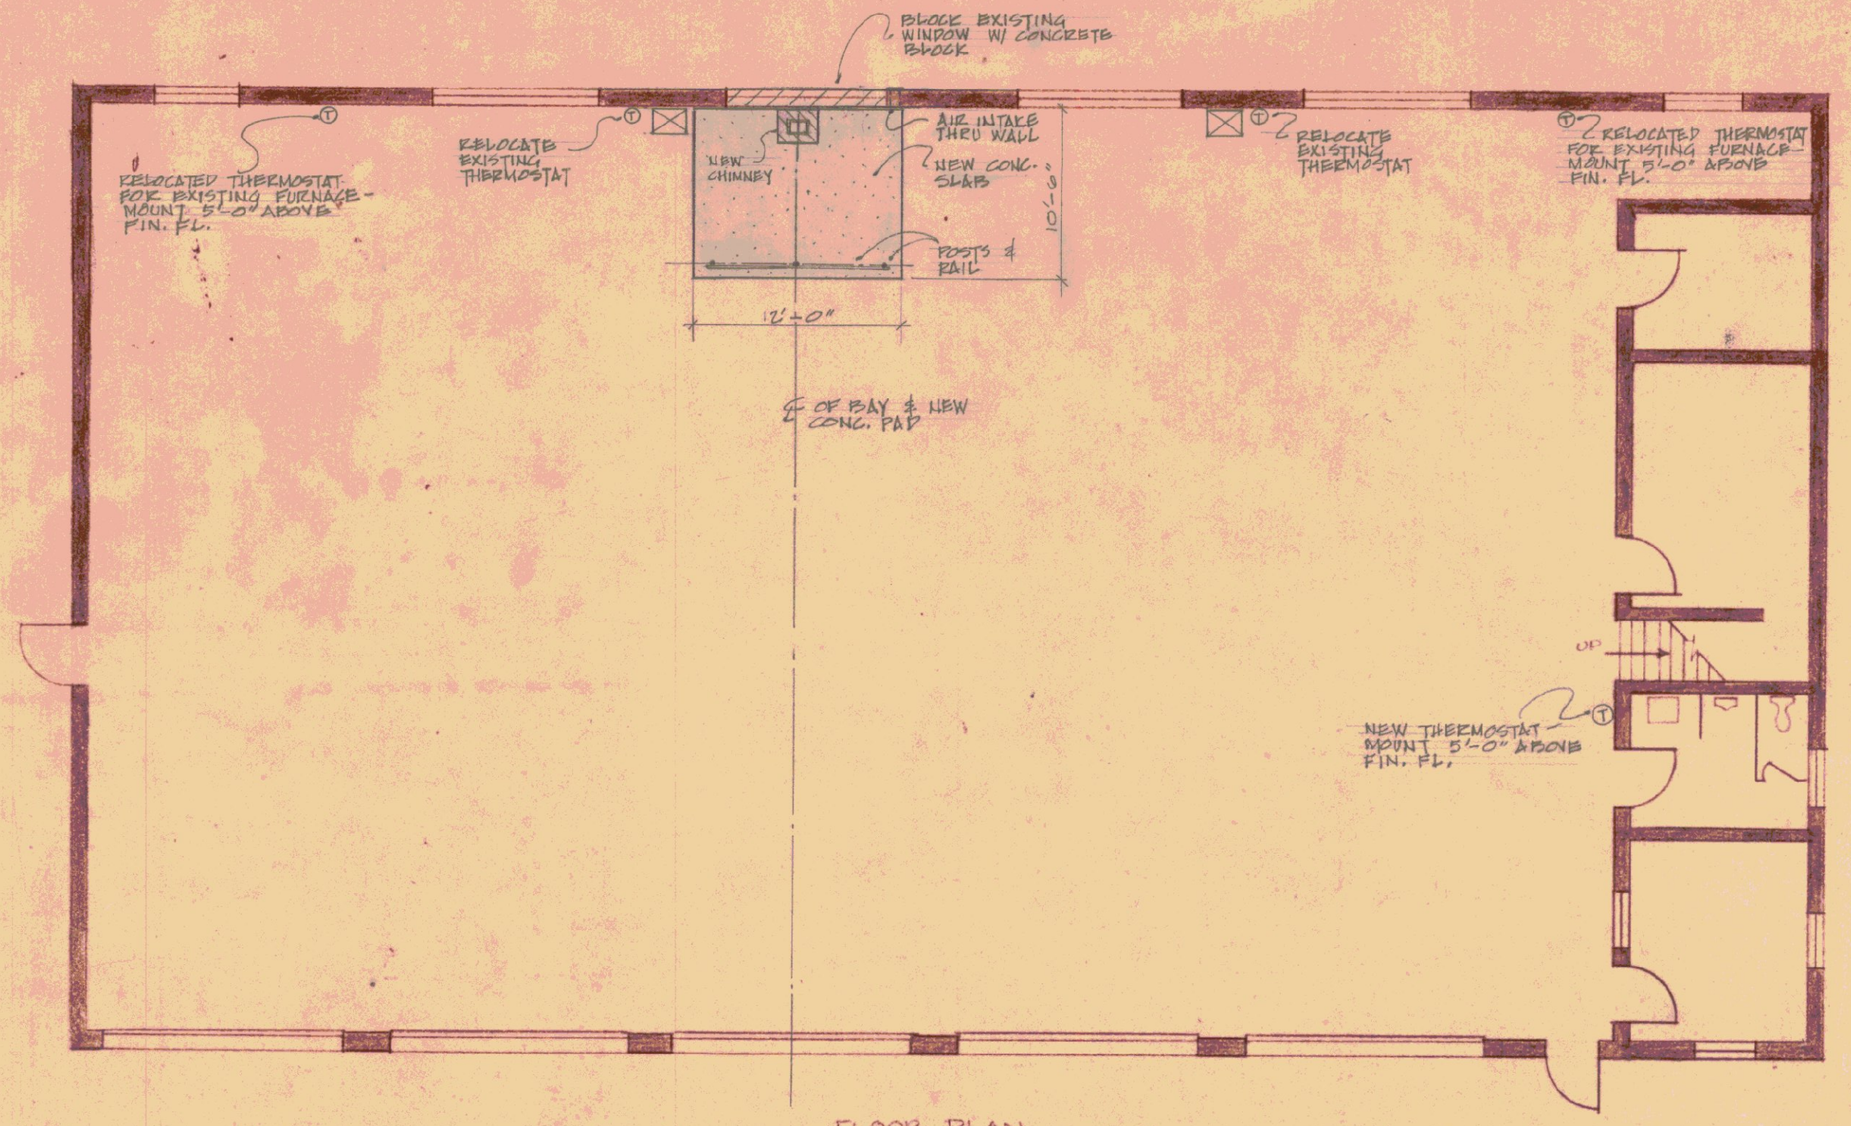

FLOOR PLAN
SCALE: 1/8" = 1'-0"

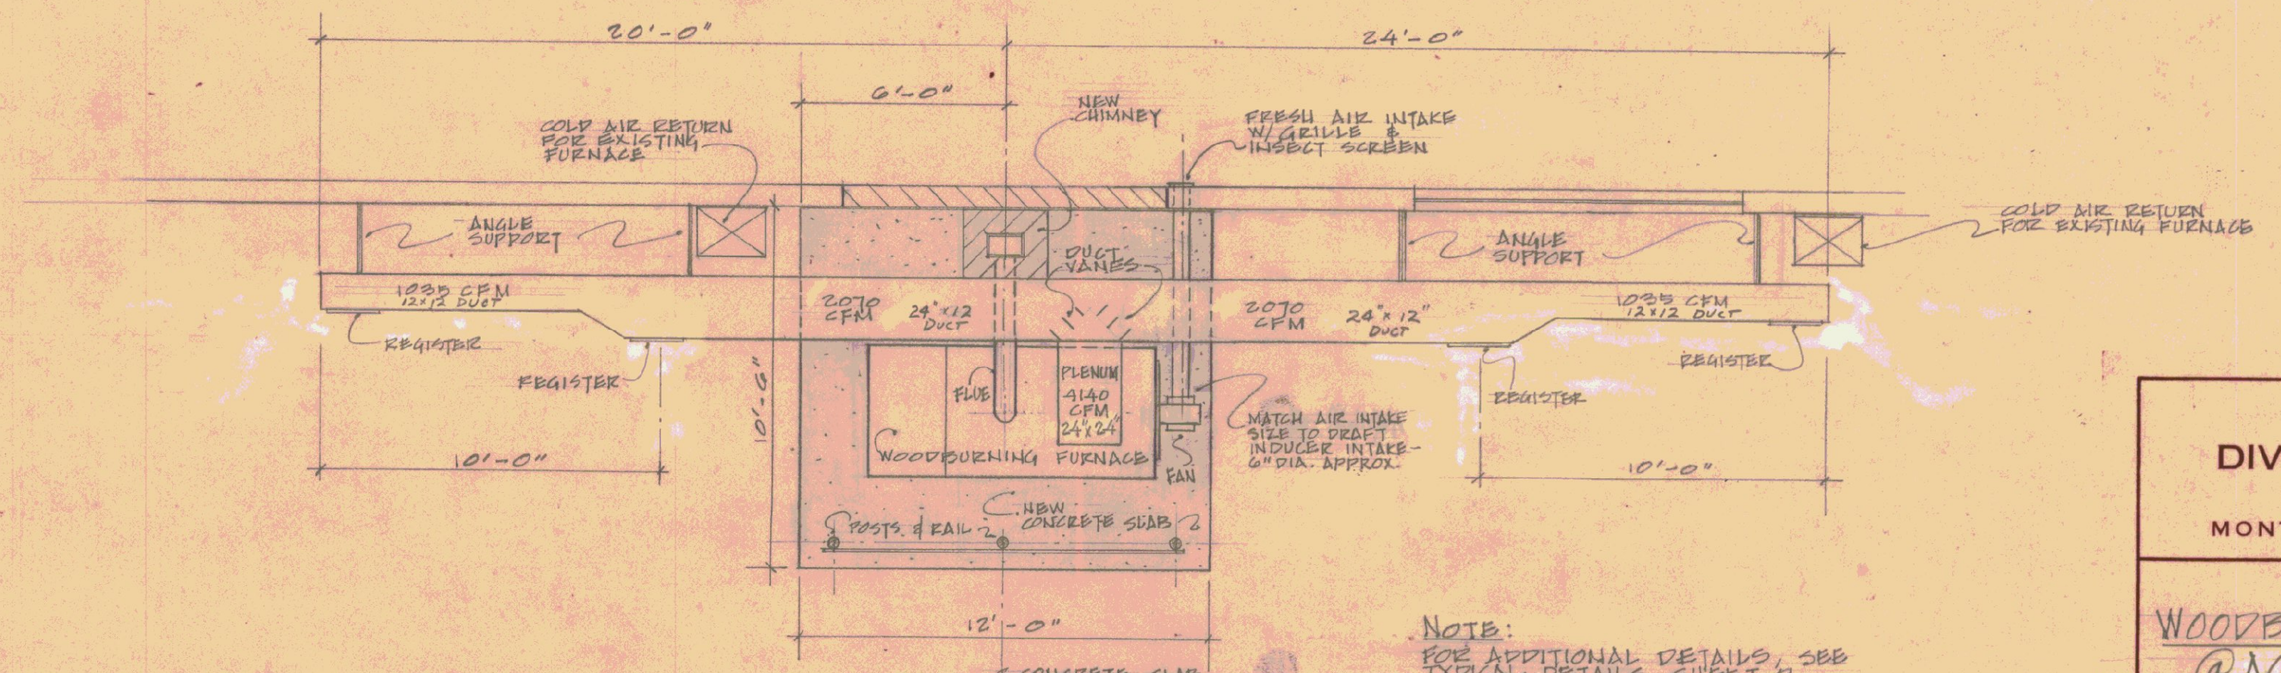

FLAN @ FURNACE SLAB
1/4" = 1'-0"

NOTE:
FOR ADDITIONAL DETAILS, SEE TYPICAL DETAILS, SHEET 2

STATE OF VERMONT
DIVISION OF STATE BUILDINGS
AGENCY OF ADMINISTRATION
MONTPELIER, VERMONT

WOODBURNING FURNACE INSTALLATION
@ AGENCY OF TRANSPORTATION GARAGE
WHITE RIVER JCT. VT.

DATE:	SCALE:	REVISIONS:	DWG. NO.
7-21-80	AS NOTED	CHANGED DWGS. 10-13-80	
DRAWN BY:	APPROVED BY:		
HF/J. HUGHES	J.V. Martin		1 OF 3