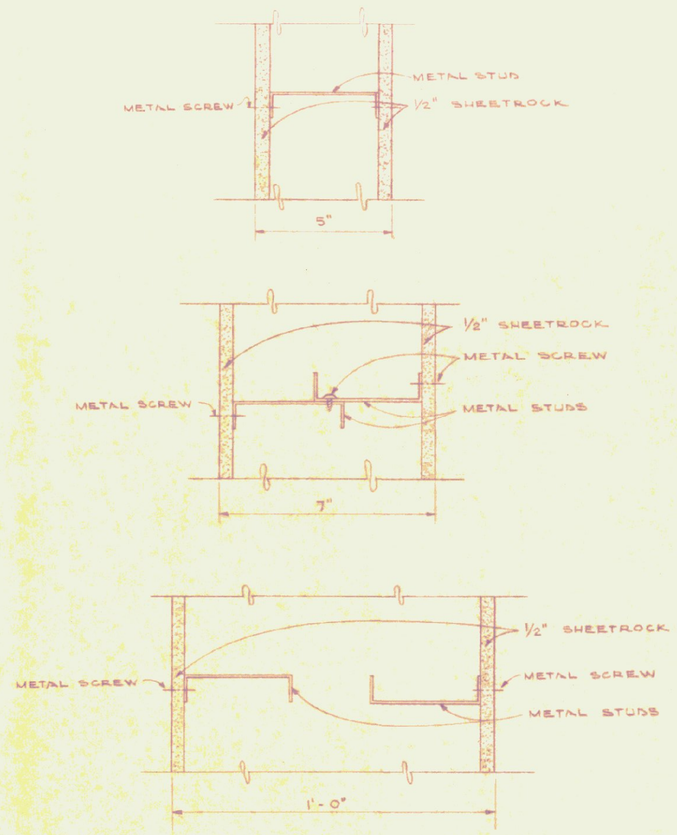

PARTITION DETAILS
SCALE 3" = 1'-0"

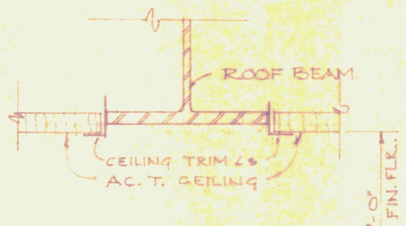

CEILING AT ROOF BEAM
SCALE 3" = 1'-0"

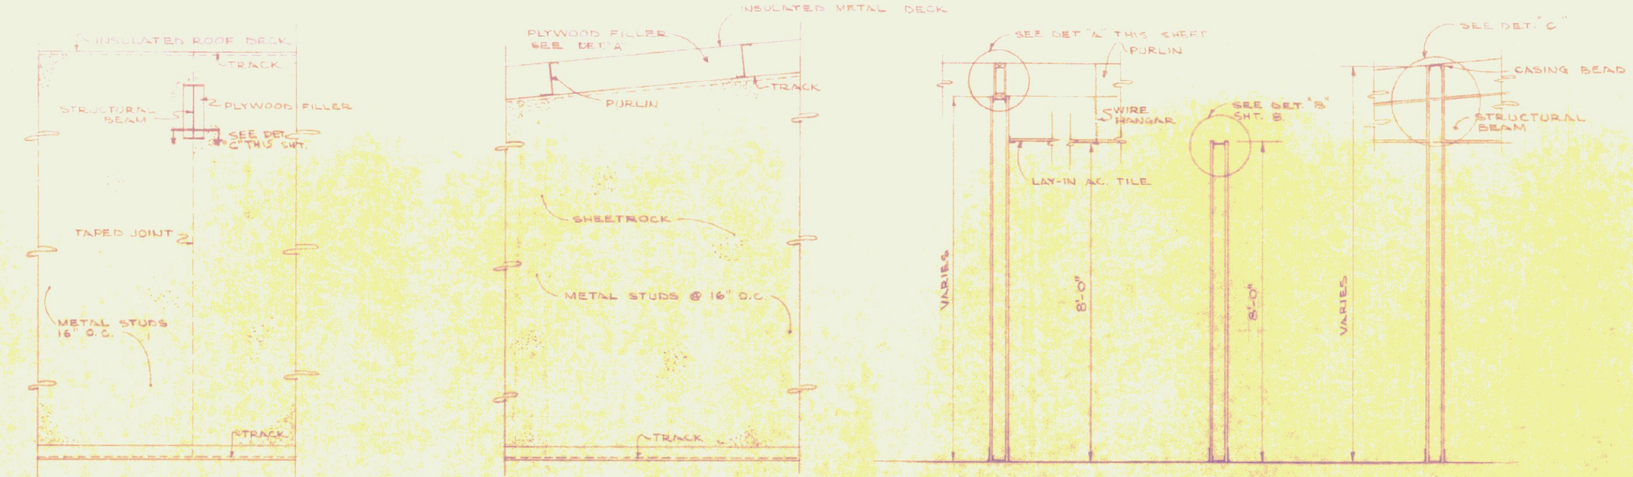

PARTITION PARALLEL TO PURLINS — PARTITION PERPENDICULAR TO PURLINS
PARTITION ELEVATIONS
SCALE 3/8" = 1'-0"

PARTITION PERPENDICULAR TO PURLINS — FREE STANDING PARTIAL PARTITION — PARTITION PARALLEL TO PURLINS
PARTITION SECTIONS
SCALE 3/8" = 1'-0"

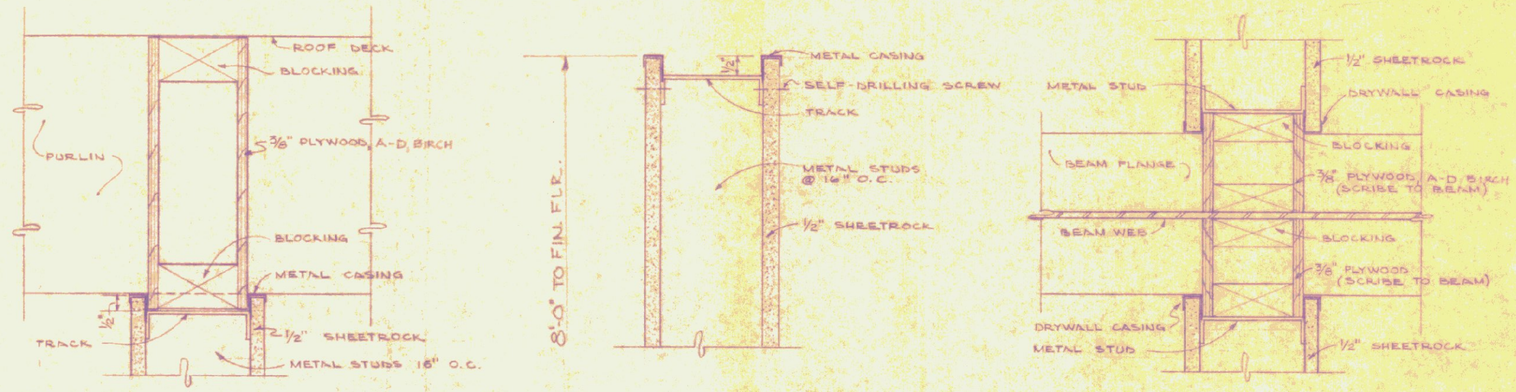

DETAIL "A"
SCALE 3" = 1'-0"

DETAIL "B"
SCALE 3" = 1'-0"

DETAIL "C"
SCALE 3" = 1'-0"

PARTITION HEAD DETAILS

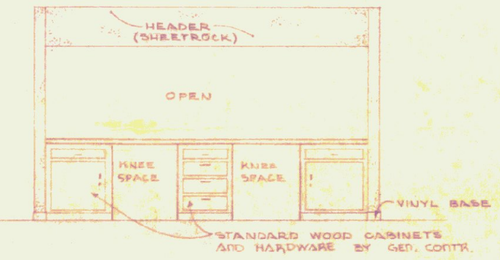

NORTH ELEVATION OF COUNTER
SCALE 1/4" = 1'-0"

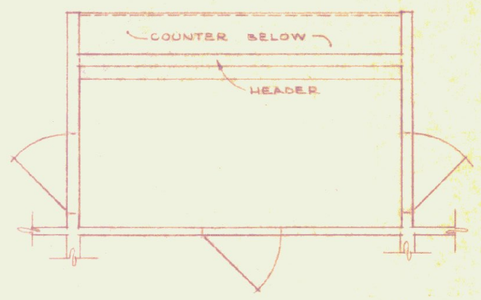

PLAN AT HEADER
SCALE 1/4" = 1'-0"

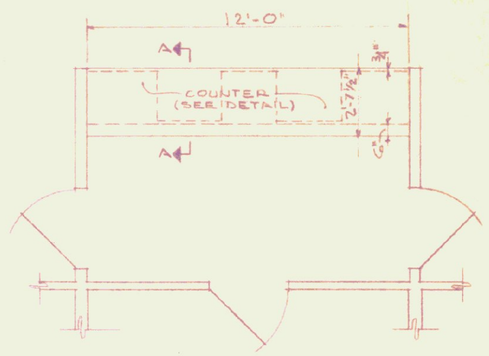

FLOOR PLAN
SCALE 1/4" = 1'-0"

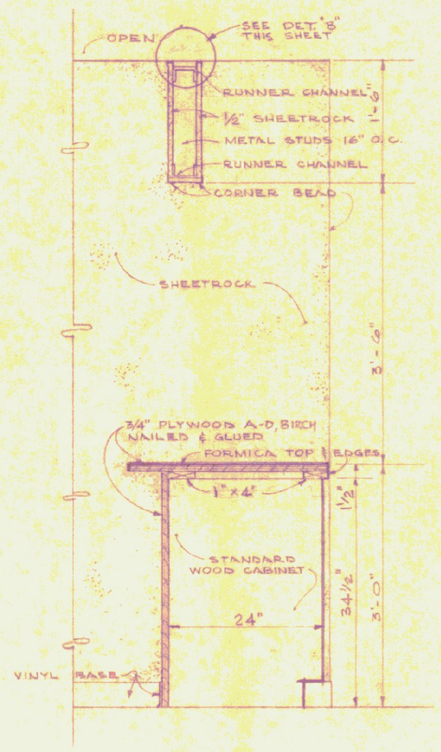

DETAIL AT COUNTER
SECTION A-A
SCALE 3/4" = 1'-0"

COUNTER AT ENTRY #100

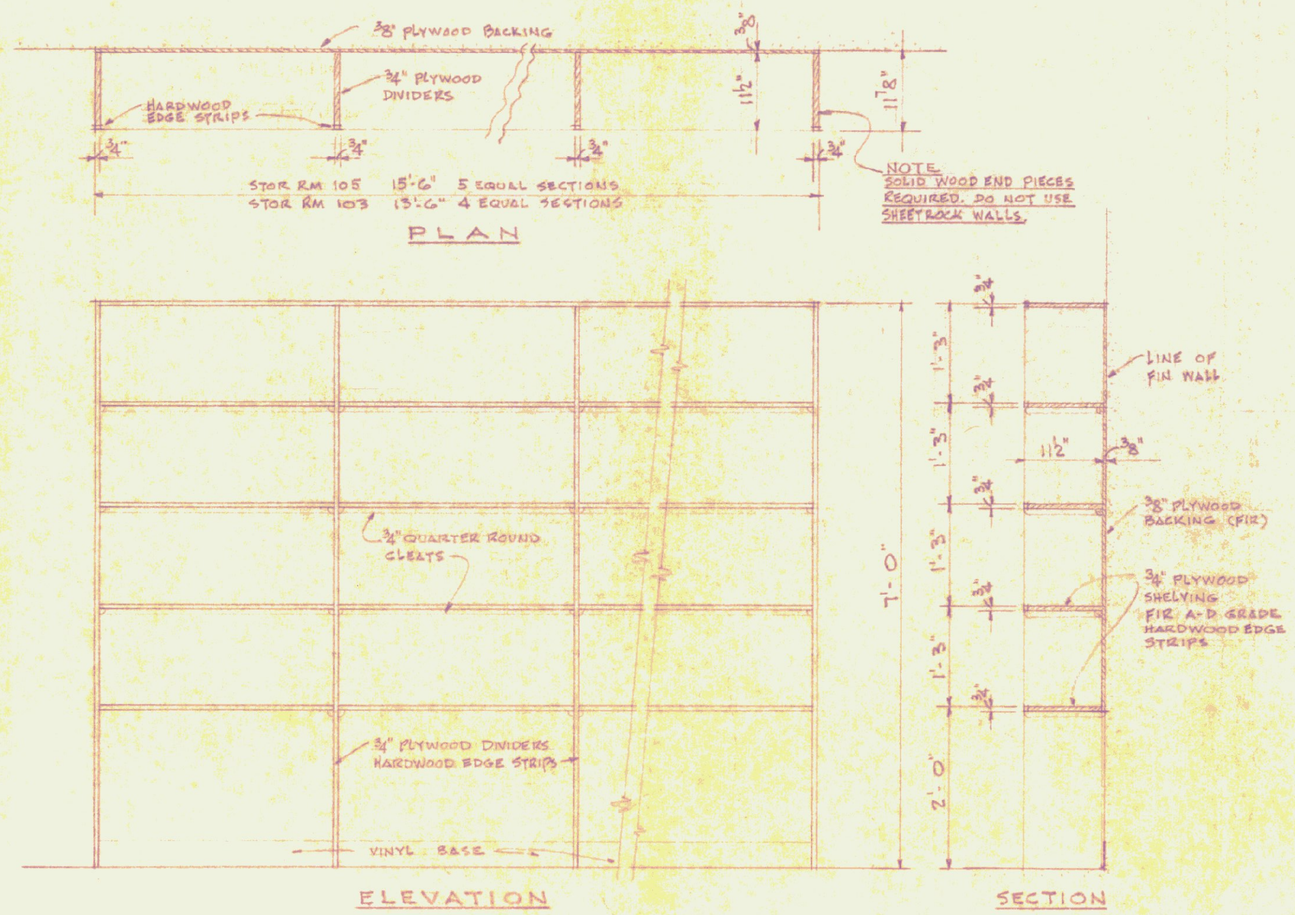

PLAN
ELEVATION
SECTION

SHELVING FOR STOR #103 & #105
SCALE 3/4" = 1'-0"

REGISTERED ARCHITECT RICHARD B. DIAMOND STATE OF VERMONT NO. 3

WHITE RIVER JCT.
STATE OF VERMONT
OFFICE BUILDING
FOR THE
STATE HIGHWAY DEPT.

DWG. 5368	INTERIOR DETAILS	SCALE AS NOTED
DATE 10-30-68	RICHARD B. DIAMOND & ASSOC.	SHEET 3
DRAWN A.S.	ARCHITECTS - ENGINEERS	
CHECKED	BENNINGTON VERMONT	