INTERIOR FINISH SCHEDULE

AREA	FLOOR ●	FLOOR O	BASE	WALLS WEST ●	WALLS WEST O	WALLS NORTH ●	WALLS NORTH O	WALLS EAST ●	WALLS EAST O	WALLS SOUTH ●	WALLS SOUTH O	CEILING O	CEILING O	REMARKS
FIVE BAYS INCLUDING WOOD FURNACE AREA	C	H		C OSB	T P	C OSB	T P	C-BLK OSB	T-* P	C OSB	T P	M.	C.S.	P=2 COATS RETARDO 220 PAINT WITH ONE COAT LATEX ENAMEL UNDERBODY BOTH BY BENJAMIN MOORE
OFFICE	C	H		BLK	P.G.	BLK	P.G.	C OSB	P.G. P	C OSB	P.G. P	W.D.	S	*PITTGLAZE TO BE USED ON OFFICE BLOCK WALLS EXPOSED TO INSIDE OF GARAGE
GREASE & OIL STORAGE	C	H		BLK	P.G.	BLK	P.G.	C OSB	P.G. P	BLK	P.G.	W.D	S	
BATHROOM	C	H		BLK	P.G.	BLK	P.G.	C OSB	P.G. P	BLK	P.G.	W.D.	S	
STORAGE LOFT	WD	S&P	WB	W.R.	S&P	W.R	S&P	OSB	P	OSB	P.	M	C.S.	
STAIR	STAIN & TWO COATS OF POLYURETHANE													

KEY

- ● CONSTRUCTION
- O APPLIED FINISH
- BLK. CONCRETE BLOCK
- C. CONCRETE
- C.S. SEE CONSTRUCTION SPECIFICATIONS
- H. HARDNER
- M METAL DECKING/STEEL STRUCTURE
- OSB ORIENTED STRAND BOARD
- P. RETARDO 220 - 2 COATS
- P.G. PITTGLAZE
- S&P STAIN & TWO COATS OF SATIN POLYURETHANE
- T THOROSEAL SYSTEM
- W.B. WOOD BASE
- W.D WOOD DECK
- W.R WOOD RAILING

NOTE:

1. STRUCTURAL STEEL & METAL DECKING TO HAVE SHOP COAT FIELD TOUCH UP AND TWO COATS SPEED HIDE LO-LUSTER ENAMEL.
2. PITTGLAZE TO BE PRIMER BLOCK FILLER W/2 COATS HIGH SOLID POLYESTER EPOXY LO-LUSTER SEMI-GLOSS.

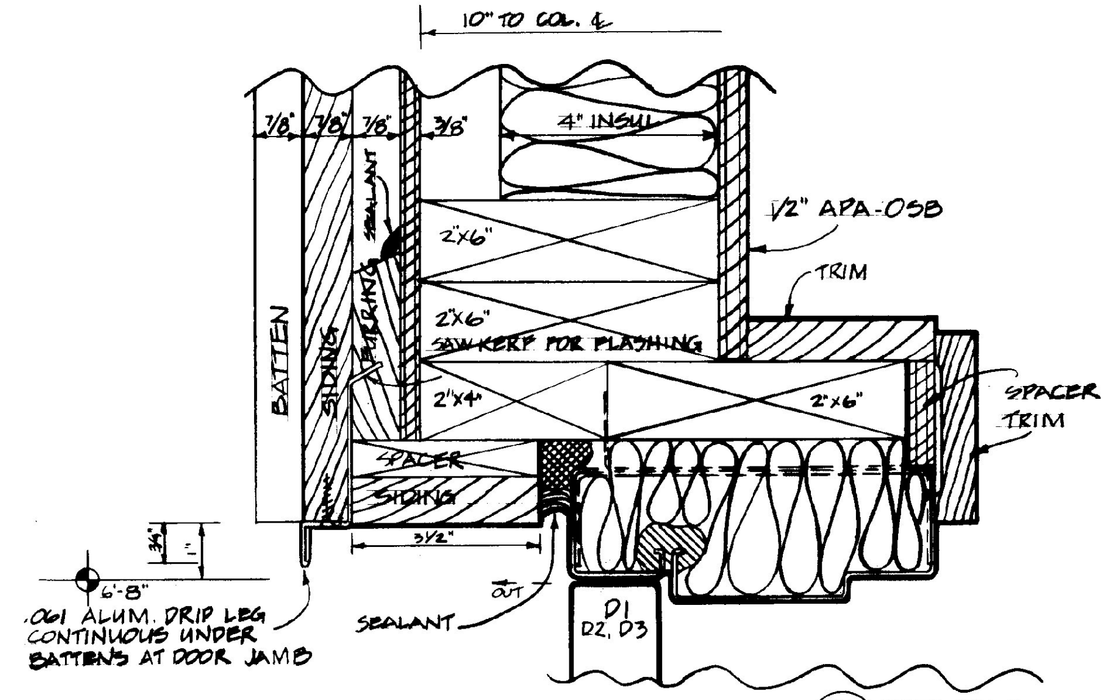

8A / A-6B DOOR HEAD 1/2 FULL SCALE

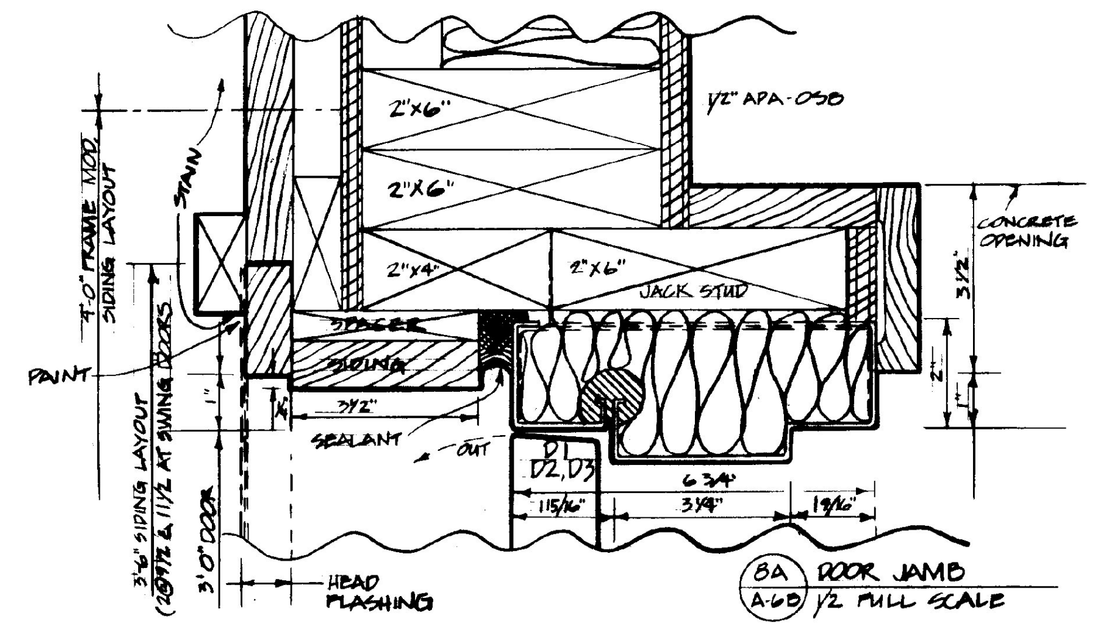

8A / A-6B DOOR JAMB 1/2 FULL SCALE

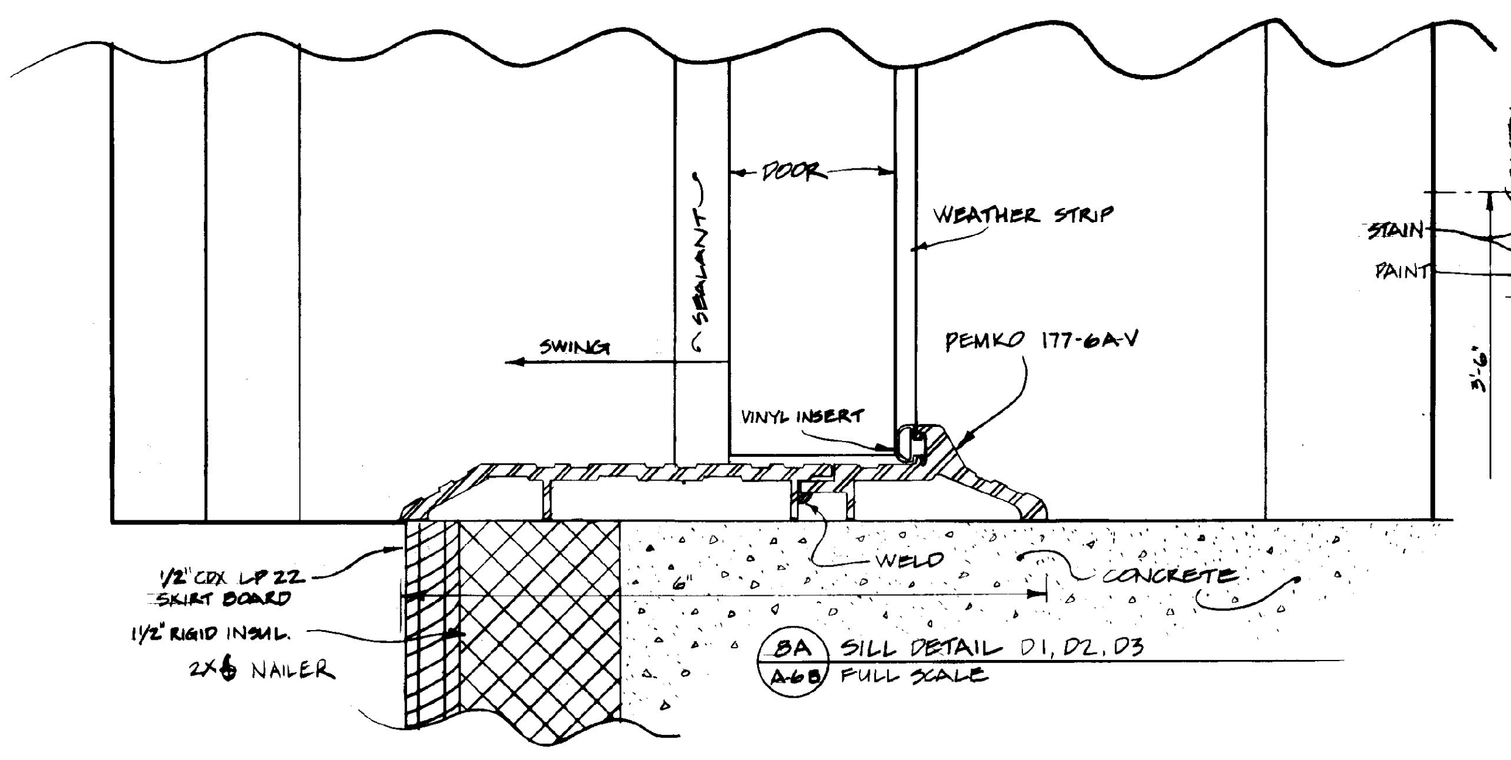

8A / A-6B SILL DETAIL D1, D2, D3 FULL SCALE

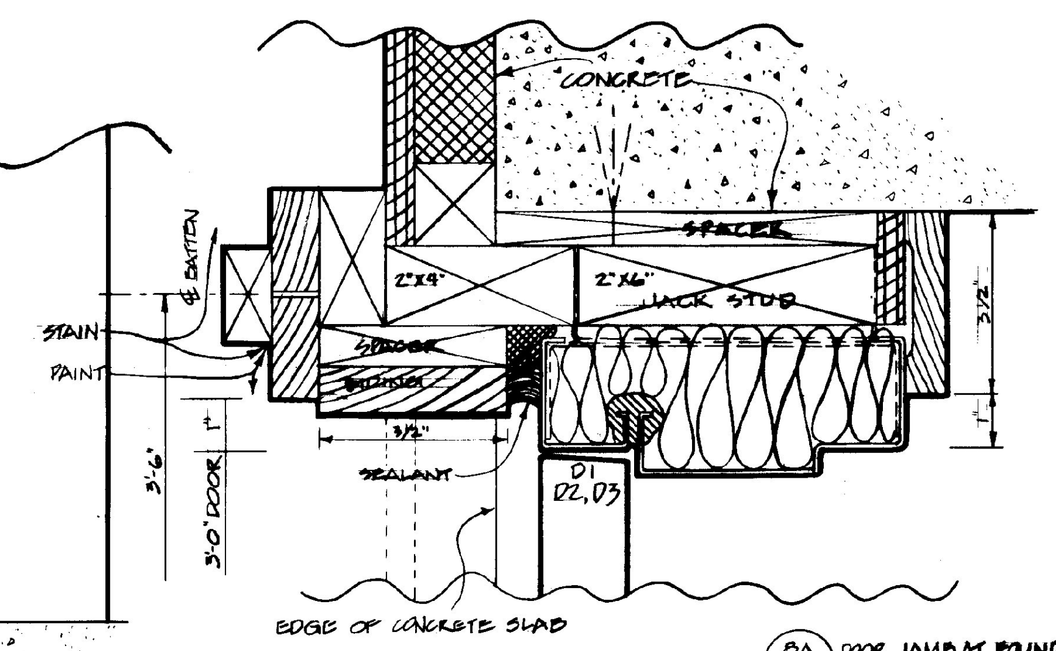

8A / A-6B DOOR JAMB AT FOUNDATION 1/2" FULL SCALE

STATE OF VERMONT
DIVISION OF STATE BUILDINGS
AGENCY OF ADMINISTRATION
MONTPELIER. VERMONT

AGENCY OF TRANSPORTATION
FIVE BAY GARAGE WITH OFFICE
WINDSOR, VT. DISTRICT 4
EXTERIOR DOOR DETAILS & PAINT SCHEDULE

DATE: AUG. 1, 1983	SCALE: 1/2 FULL SC.	REVISIONS:	DWG. NO. A-6B
DRAWN BY: A. BOULIN	APPROVED BY:		9 OF 18