FIXTURE SCHEDULE

F-1 WALL MOUNTED CERAMIC LAVATORY

F-2 WALL MOUNTED URINAL WITH VACUUM BREAKER ON FLUSH VALVE

F-3 FLOOR MOUNTED CERAMIC TOILET FIXTURE WITH ELONGATED FRONT (18" HIGH)

F-4 WALL MOUNTED DRINKING FOUNTAIN

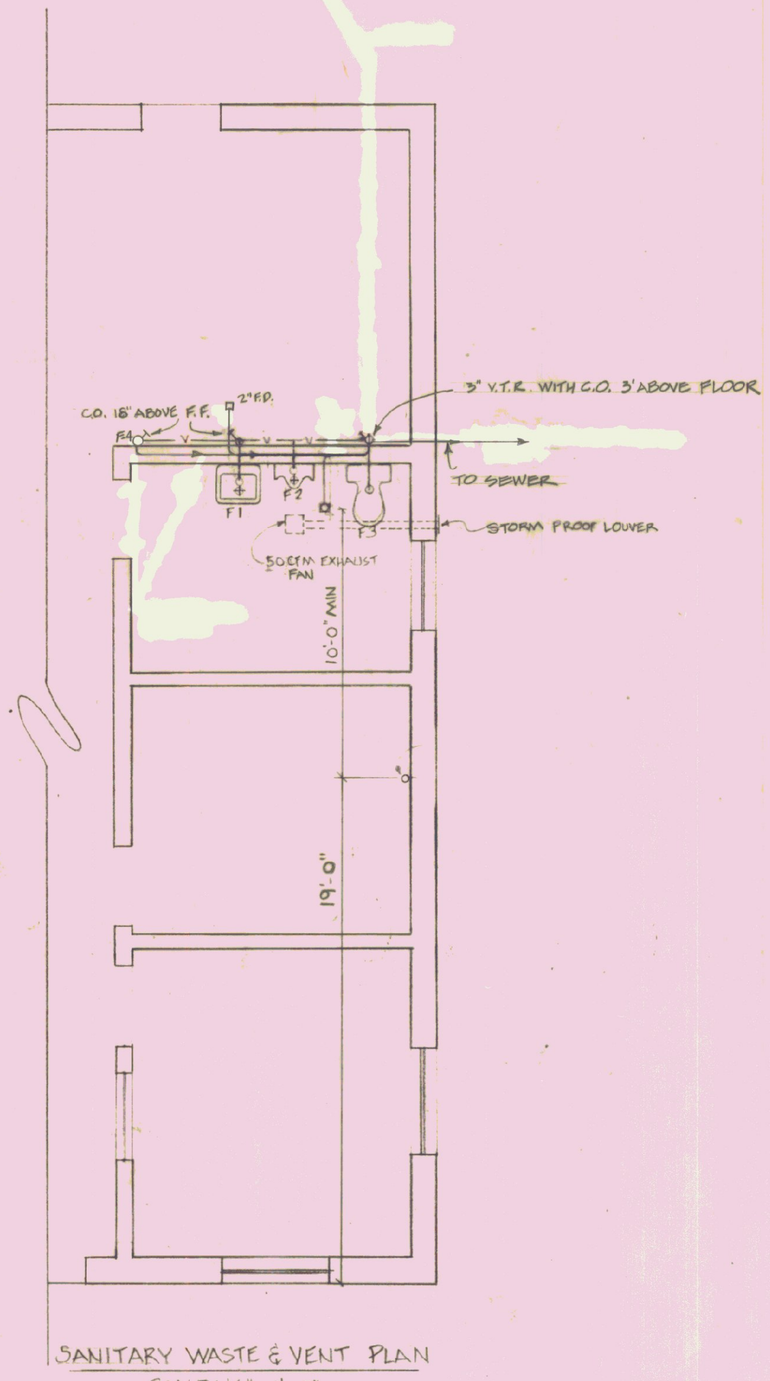

SANITARY WASTE & VENT PLAN

SCALE: 1/4" = 1'-0"

SANITARY WASTE & VENT PIPE RISER DIAGRAM

SCALE 1/2" = 1'-0" NOTE: HCI PIPE CONVERTS TO TYPE L COPPER 6-8 ABOVE FINISHED FLOOR

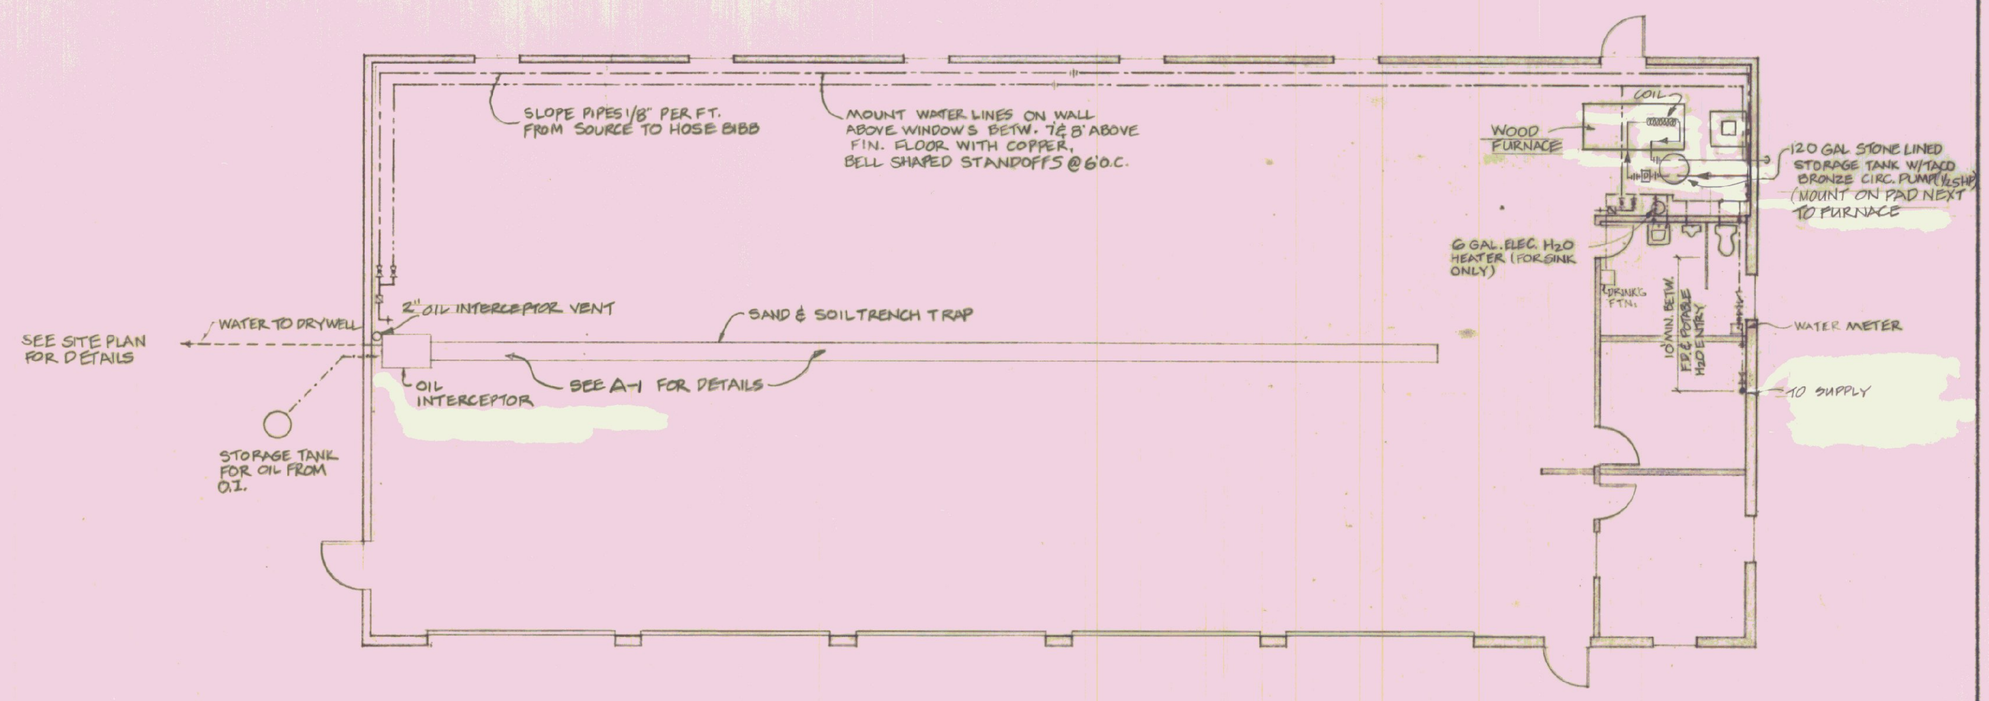

HOT & COLD WATER PIPING PLAN

SCALE 1/8" = 1'-0"

NOTE: SEE PIPING RISER DIAGRAM BELOW FOR DEFINITIVE LOCATION & NUMBER OF VALVES & FITTINGS

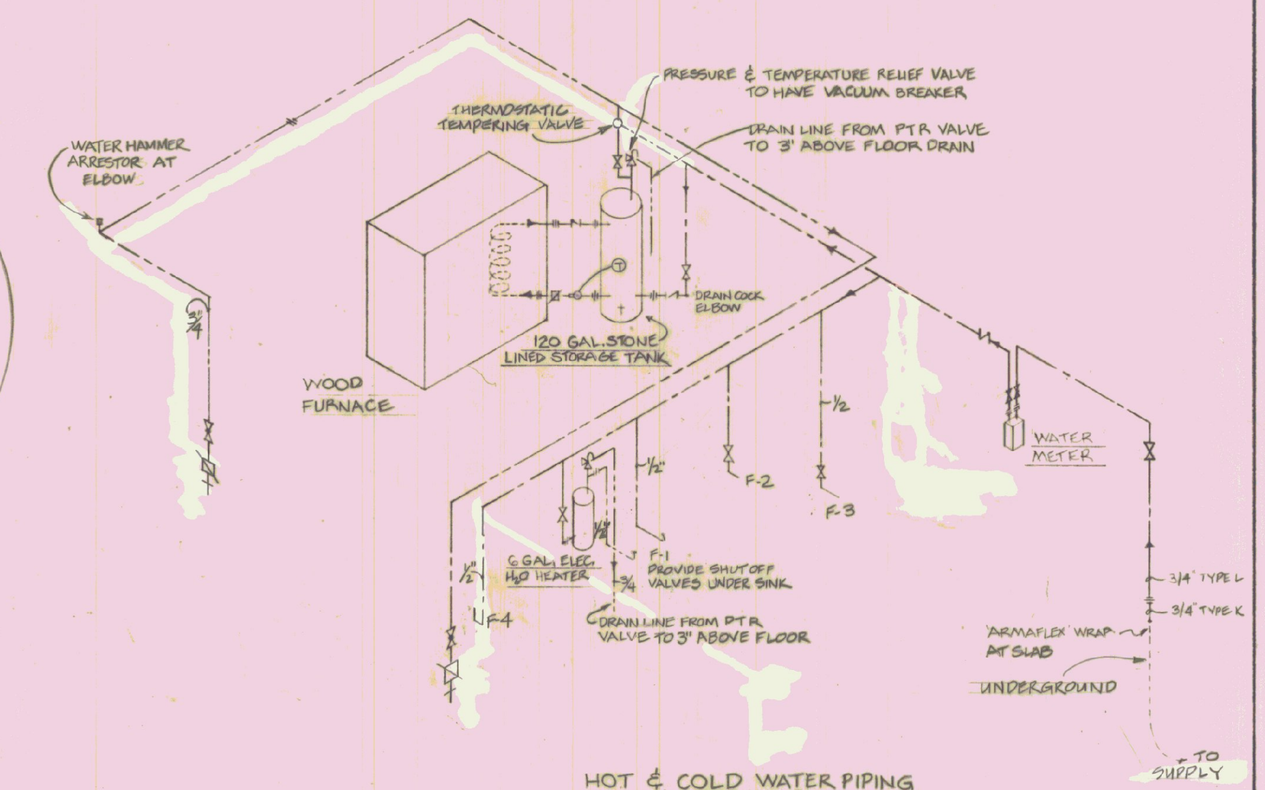

HOT & COLD WATER PIPING RISER DIAGRAM

NOT TO SCALE NOTES: 1) ALL WATER LINES ABOVE SLAB TO BE 3/4" TYPE L COPPER EXCEPT FOR 1/2" LINES TO SINK & TOILET
2) PTR VALVE ON 120 GAL. STORAGE TANK TO BE EQUIPPED WITH A VACUUM BREAKER

PLUMBING SYMBOLS FOR PIPING, VALVES, & FITTINGS

COLD WATER	FLOOR DRAIN WITH "P" TRAP
HOT WATER	TOILET FLANGE
PTR VALVE WATER	
WASTE PIPING	
VENT PIPING	
FLOW DIRECTION	
GATE VALVE	
GLOBE VALVE	
CHECK VALVE	
BACKFLOW PREVENTER	
PRESSURE & TEMP. RELIEF VALVE	
WATER HAMMER ARRESTOR	
FLOOR CLEANOUT	
CLEANOUT	
UNION	
HOSE BIBB	
"P" TRAP OR "J"	

STATE OF VERMONT
DIVISION OF STATE BUILDINGS
AGENCY OF ADMINISTRATION
MONTPELIER, VERMONT

AGENCY OF TRANSPORTATION
FIVE BAY GARAGE WITH OFFICE
WINDSOR, VT. DISTRICT 4

PLUMBING SYSTEM PLAN

DATE:	SCALE:	REVISIONS:	DWG. NO.
AUG. 1, 1983	AS NOTED		P-1
DRAWN BY:	APPROVED BY:		11 OF 12
HKF / JPO	JAKjharkson		