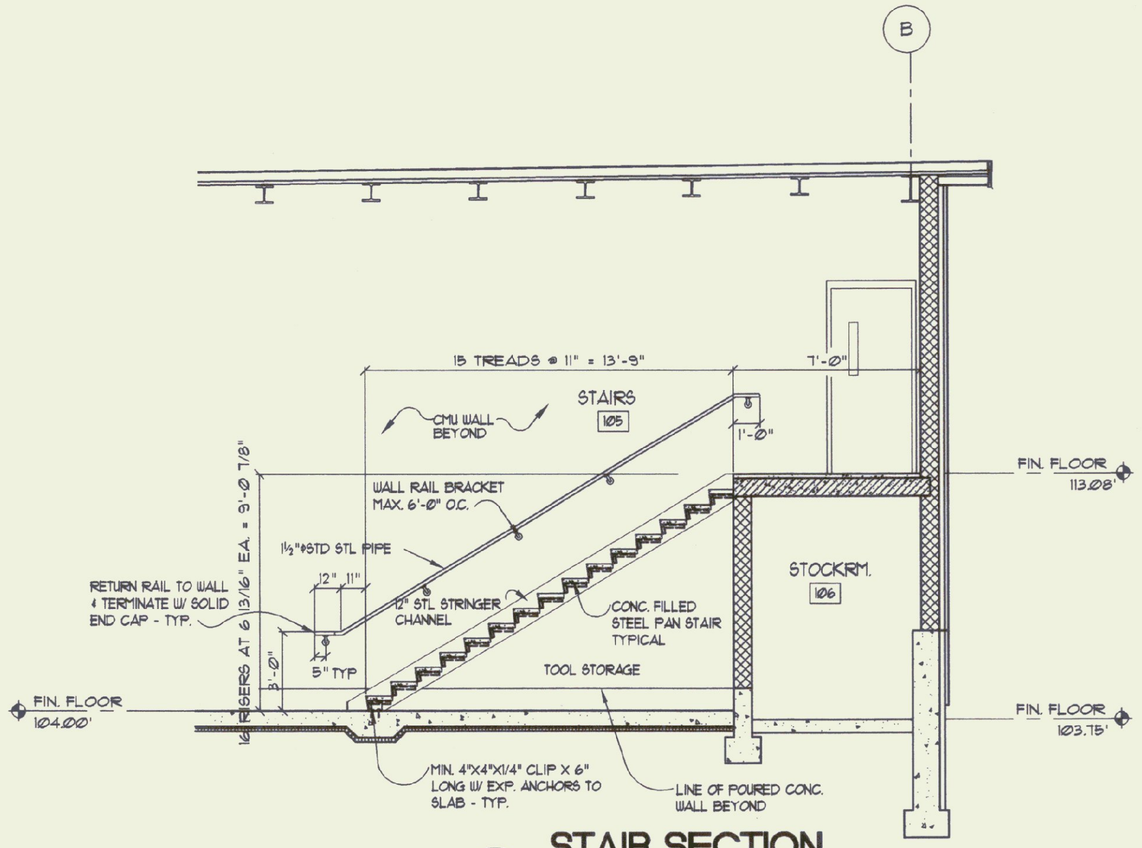

1 A-6.0 STAIR SECTION 1/4" = 1'-0"

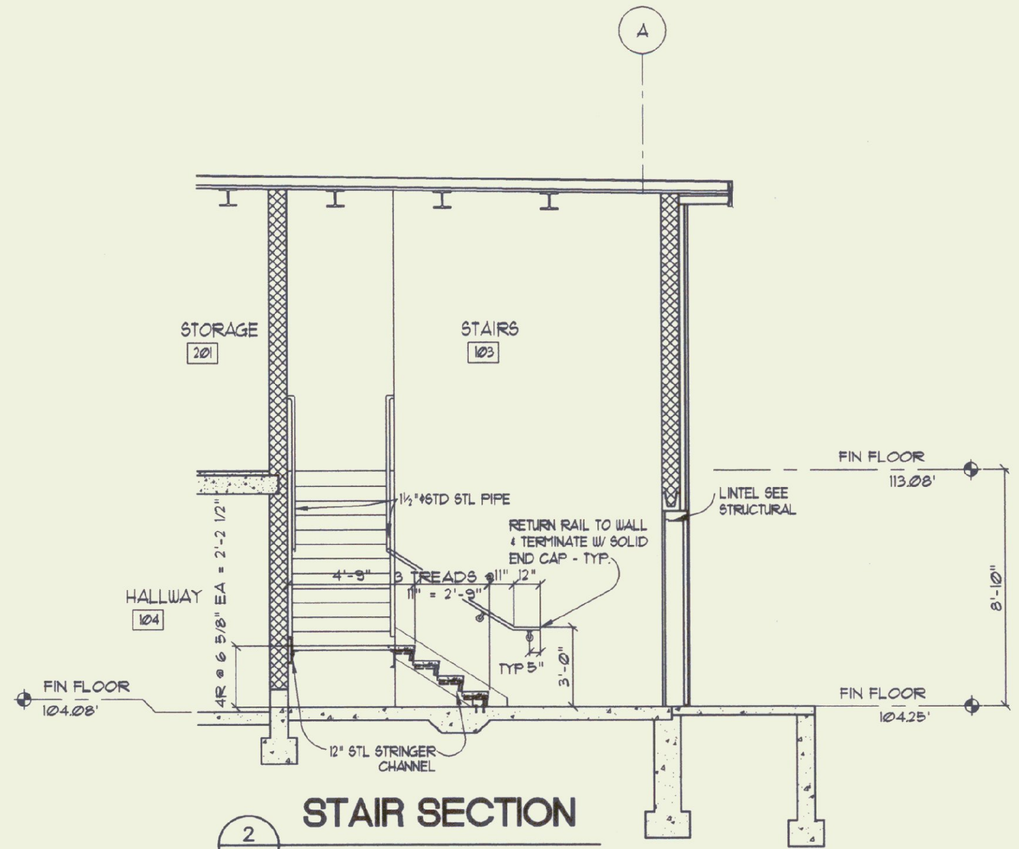

2 A-6.0 STAIR SECTION 1/4" = 1'-0"

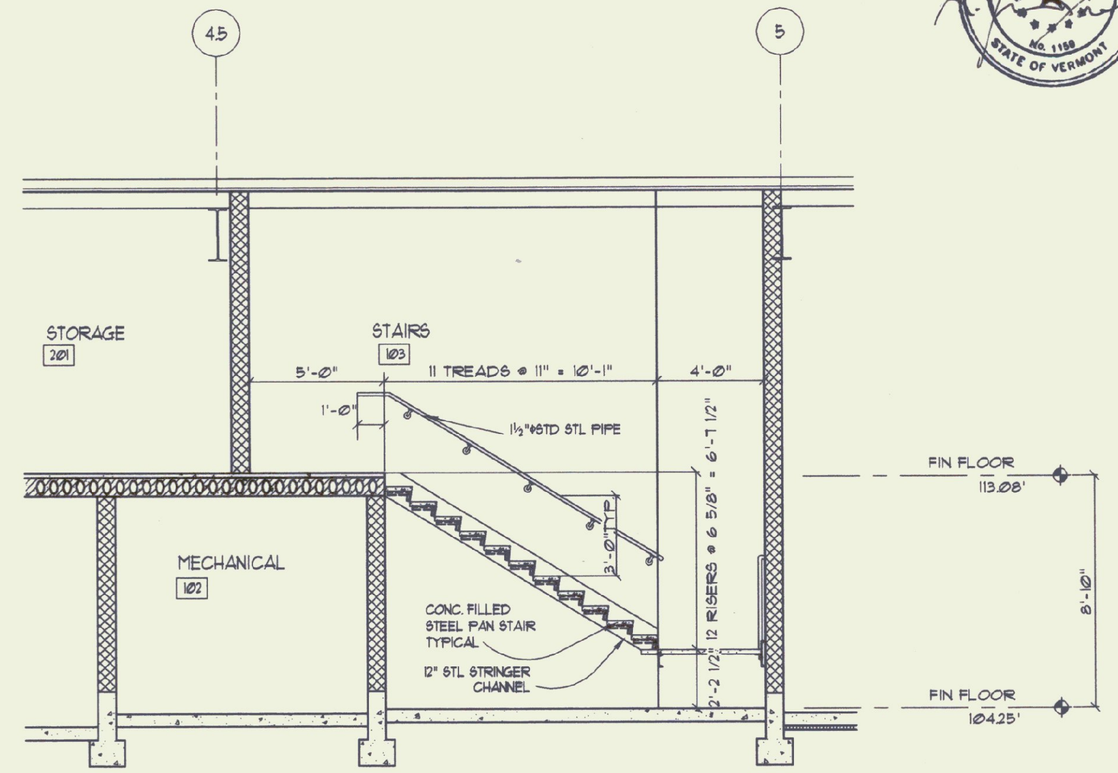

3 A-6.0 STAIR SECTION 1/4" = 1'-0"

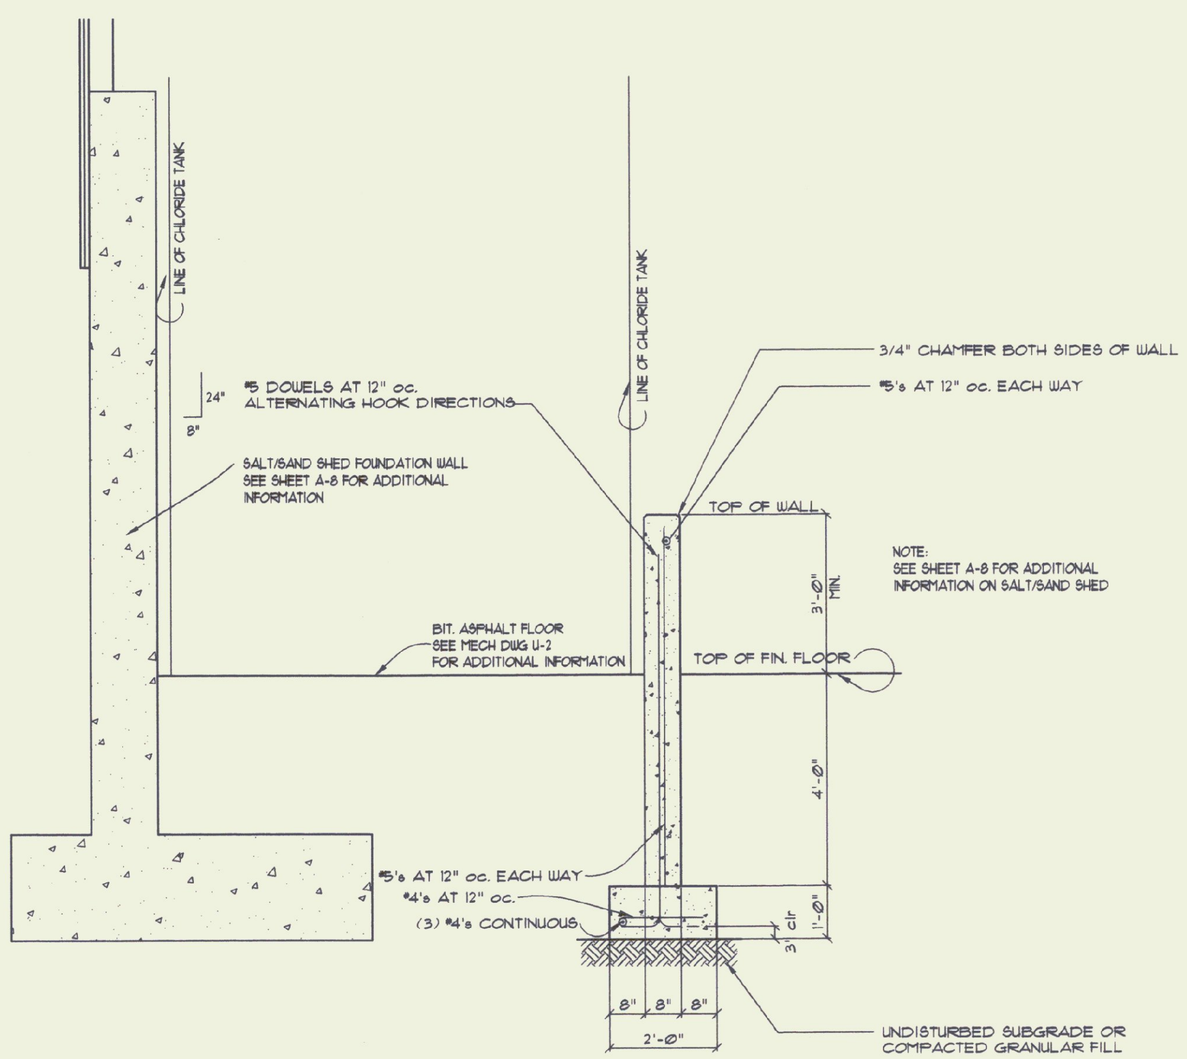

5 A-6.0 CONTAINMENT WALL AT CHLORIDE TANK 1/2" = 1'-0"

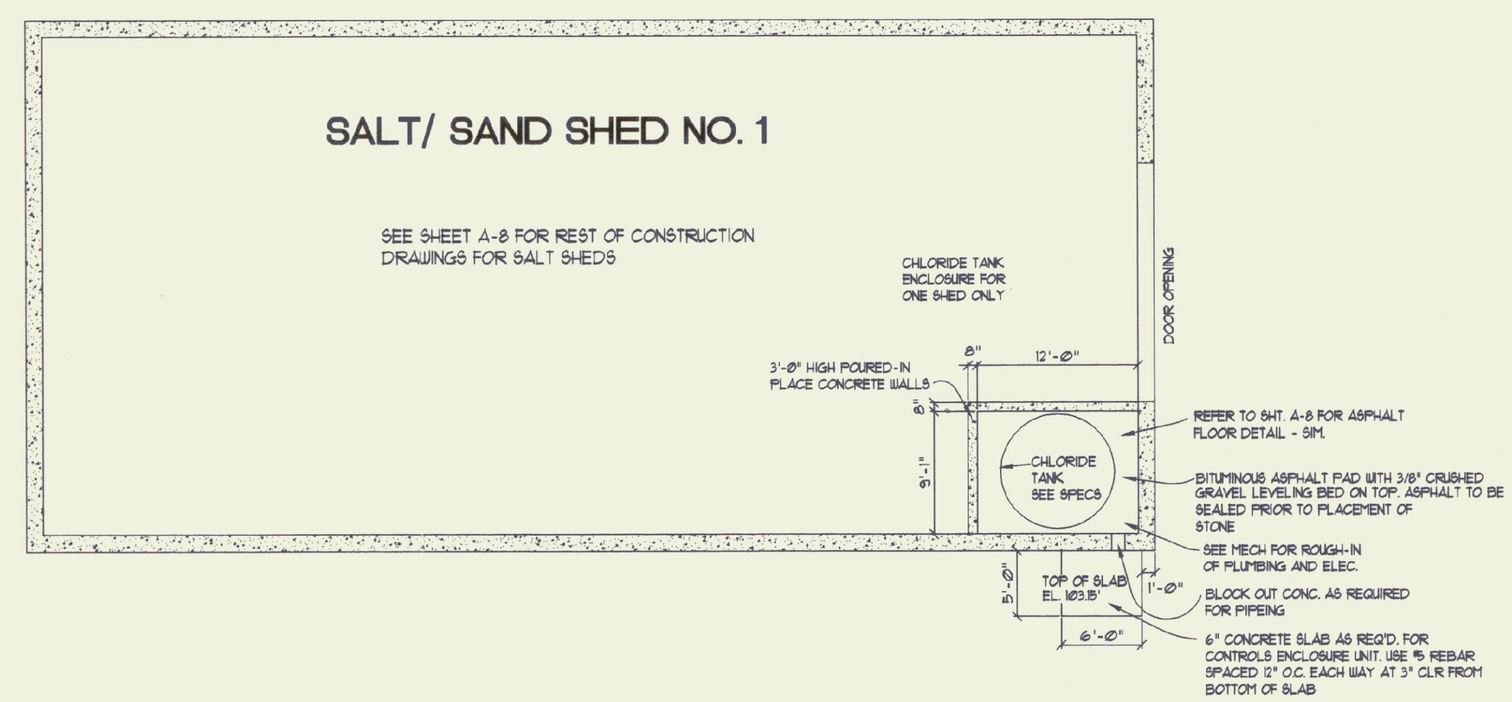

4 A-6.0 CHLORIDE TANK PLAN INSIDE SALT SHED 1/8" = 1'-0"

DORE AND WHITTIER INC.
ARCHITECTS • PROJECT MANAGERS
1795 WILLISTON ROAD • SOUTH BURLINGTON, VERMONT

REGISTERED ARCHITECT JOHN DORE NO. 1159 STATE OF VERMONT

STATE OF VERMONT
DEPARTMENT OF BUILDINGS AND GENERAL SERVICES
AGENCY OF ADMINISTRATION
MONTPELIER, VERMONT

AGENCY OF TRANSPORTATION
COLCHESTER MAINTENANCE FACILITY
CHIMNEY CORNERS
COLCHESTER, VERMONT

REVISIONS
1/18/2000

SCALE: 1/4" = 1'-0"
DATE: 15 OCT. 1999
DRAWN BY: N/D
APPR. BY: N/D

COLCHESTER
MAINTENANCE GARAGE
STAIR SECTS.

A-6.0

E:\Projects\AMG-6-17-99\PROJECTS\ADTgarg\Drawings\A-6.0.dwg Thu Mar 02 11:57:10 2000 Plotted By: Alan M. Brown