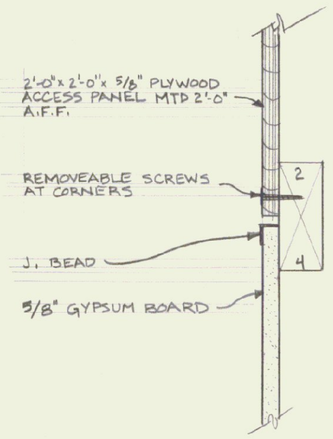

ACCESS PANEL DETAIL
NOT TO SCALE

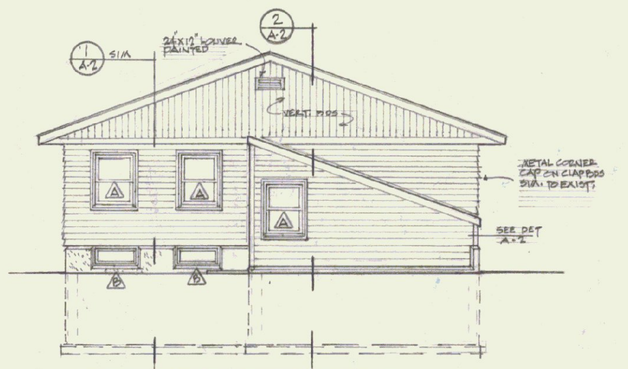

EAST ELEVATION 1/8" = 1'-0"

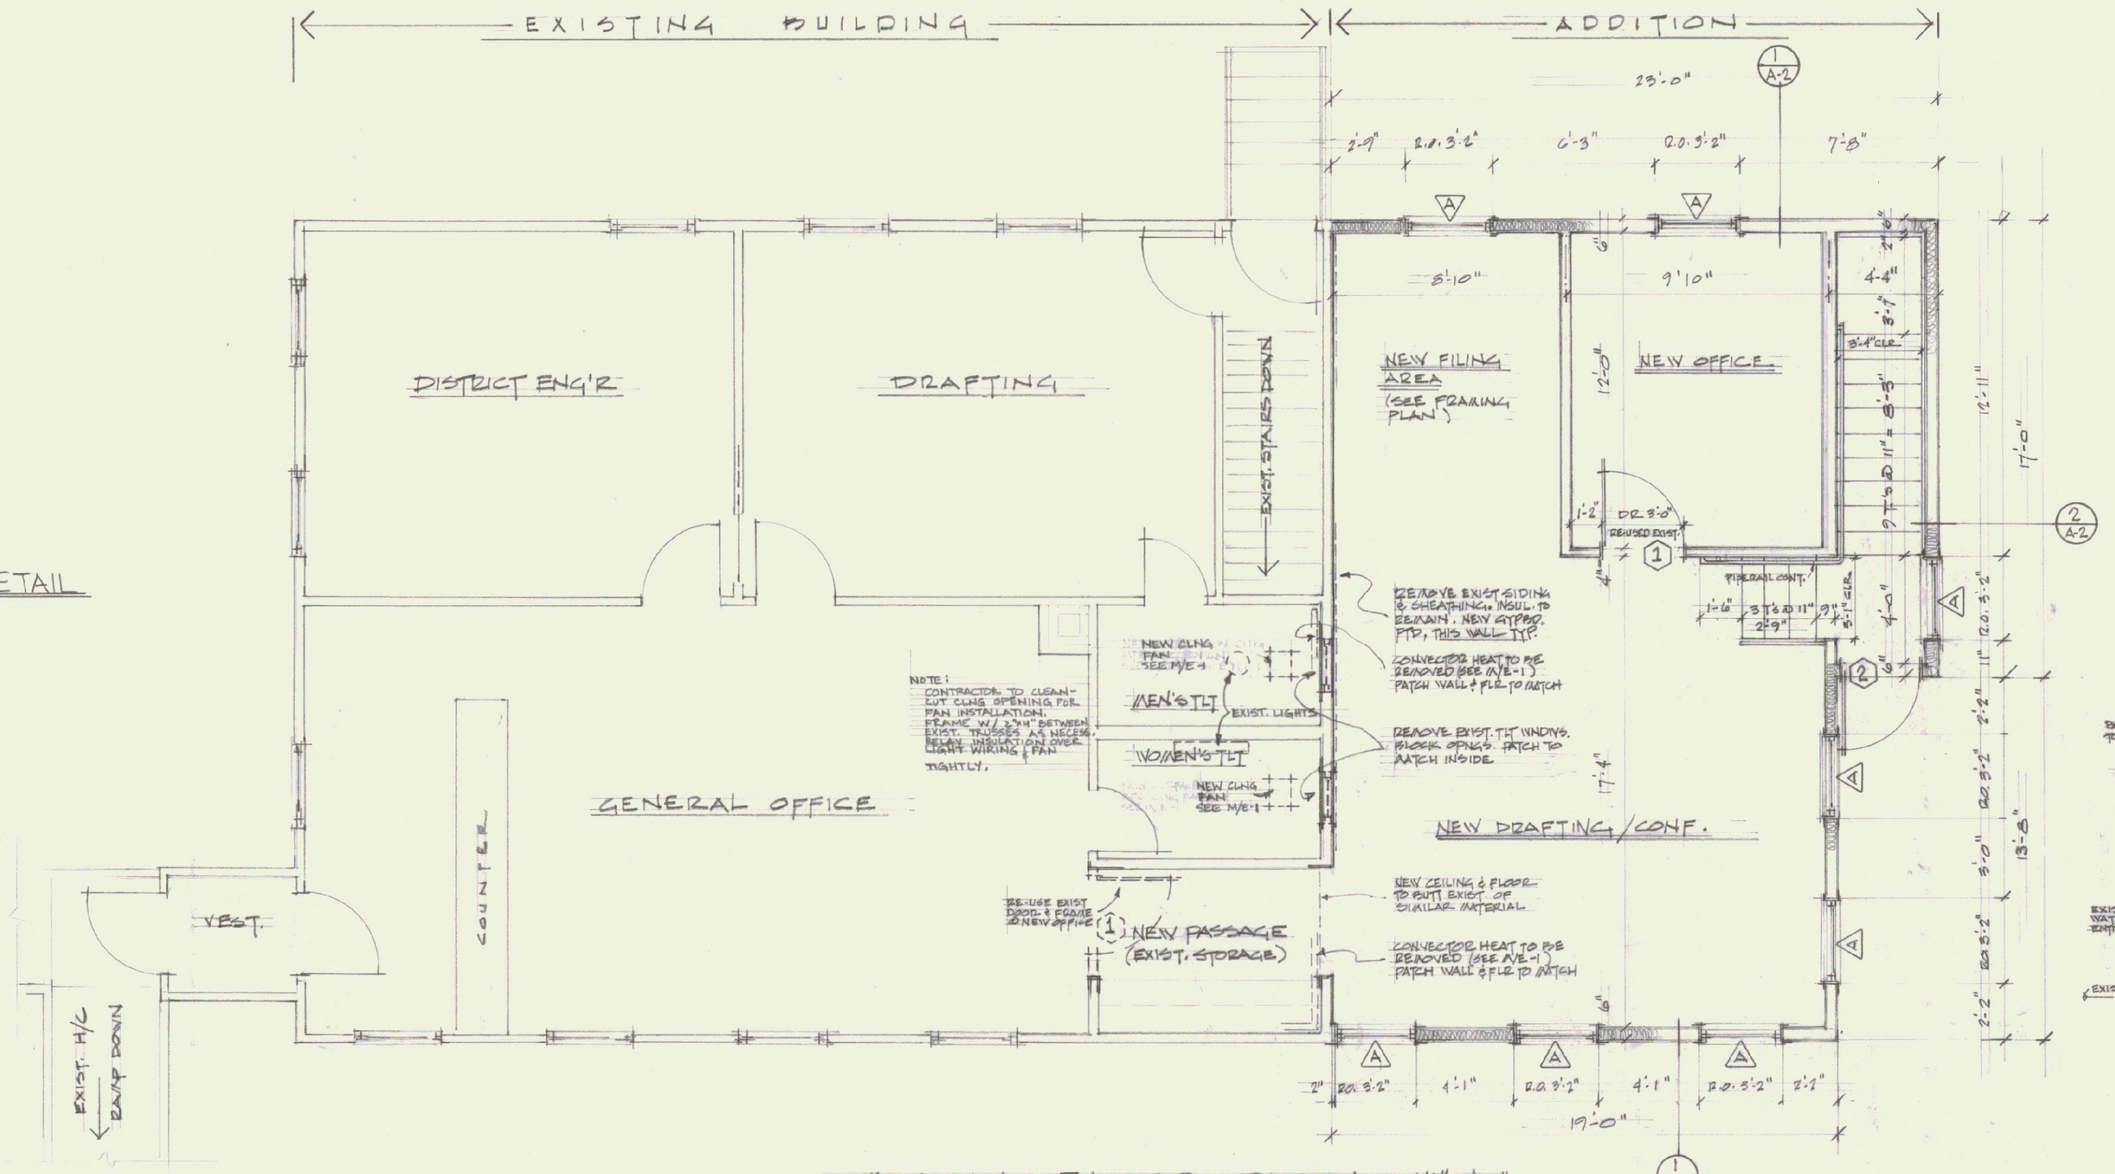

MAIN FLOOR PLAN 1/4" = 1'-0"

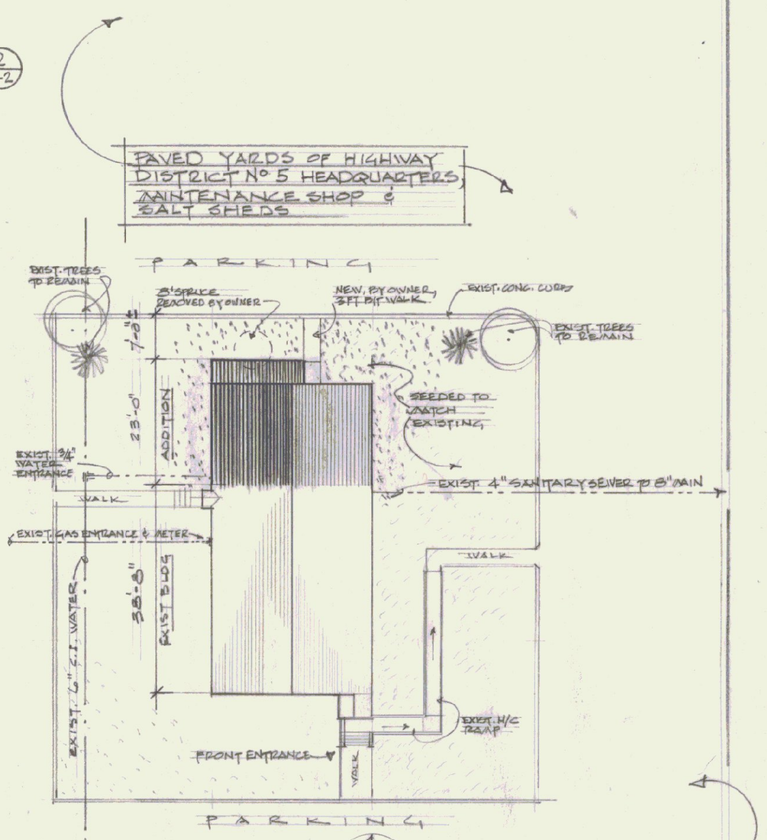

ALL PROPERTY OF THE STATE OF VERMONT

SITE PLAN 1" = 20'

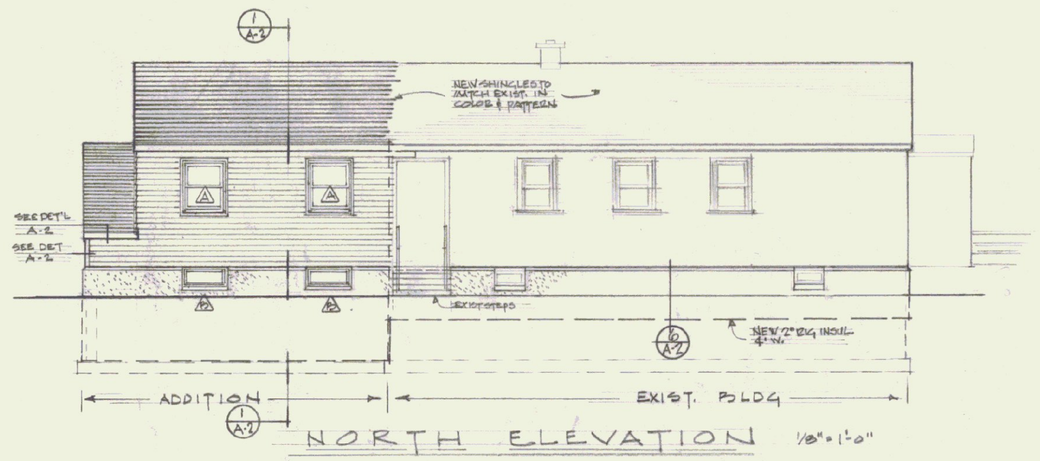

NORTH ELEVATION 1/8" = 1'-0"

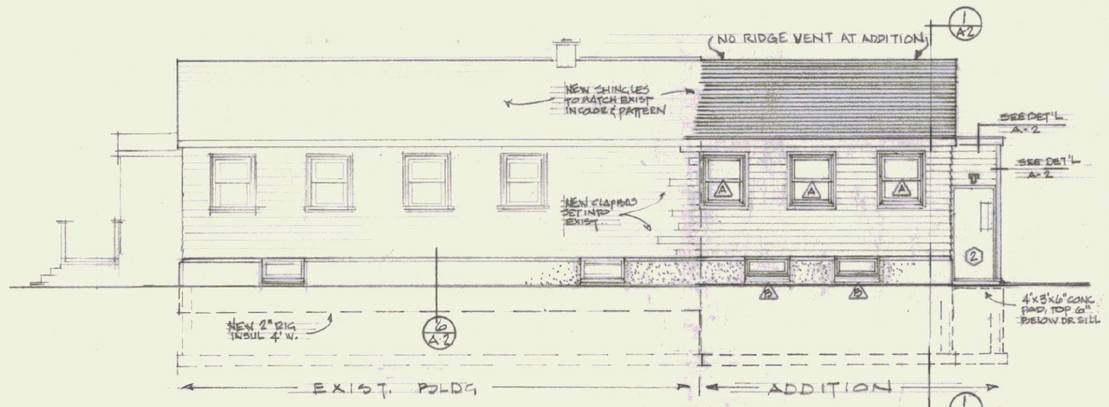

SOUTH ELEVATION 1/8" = 1'-0"

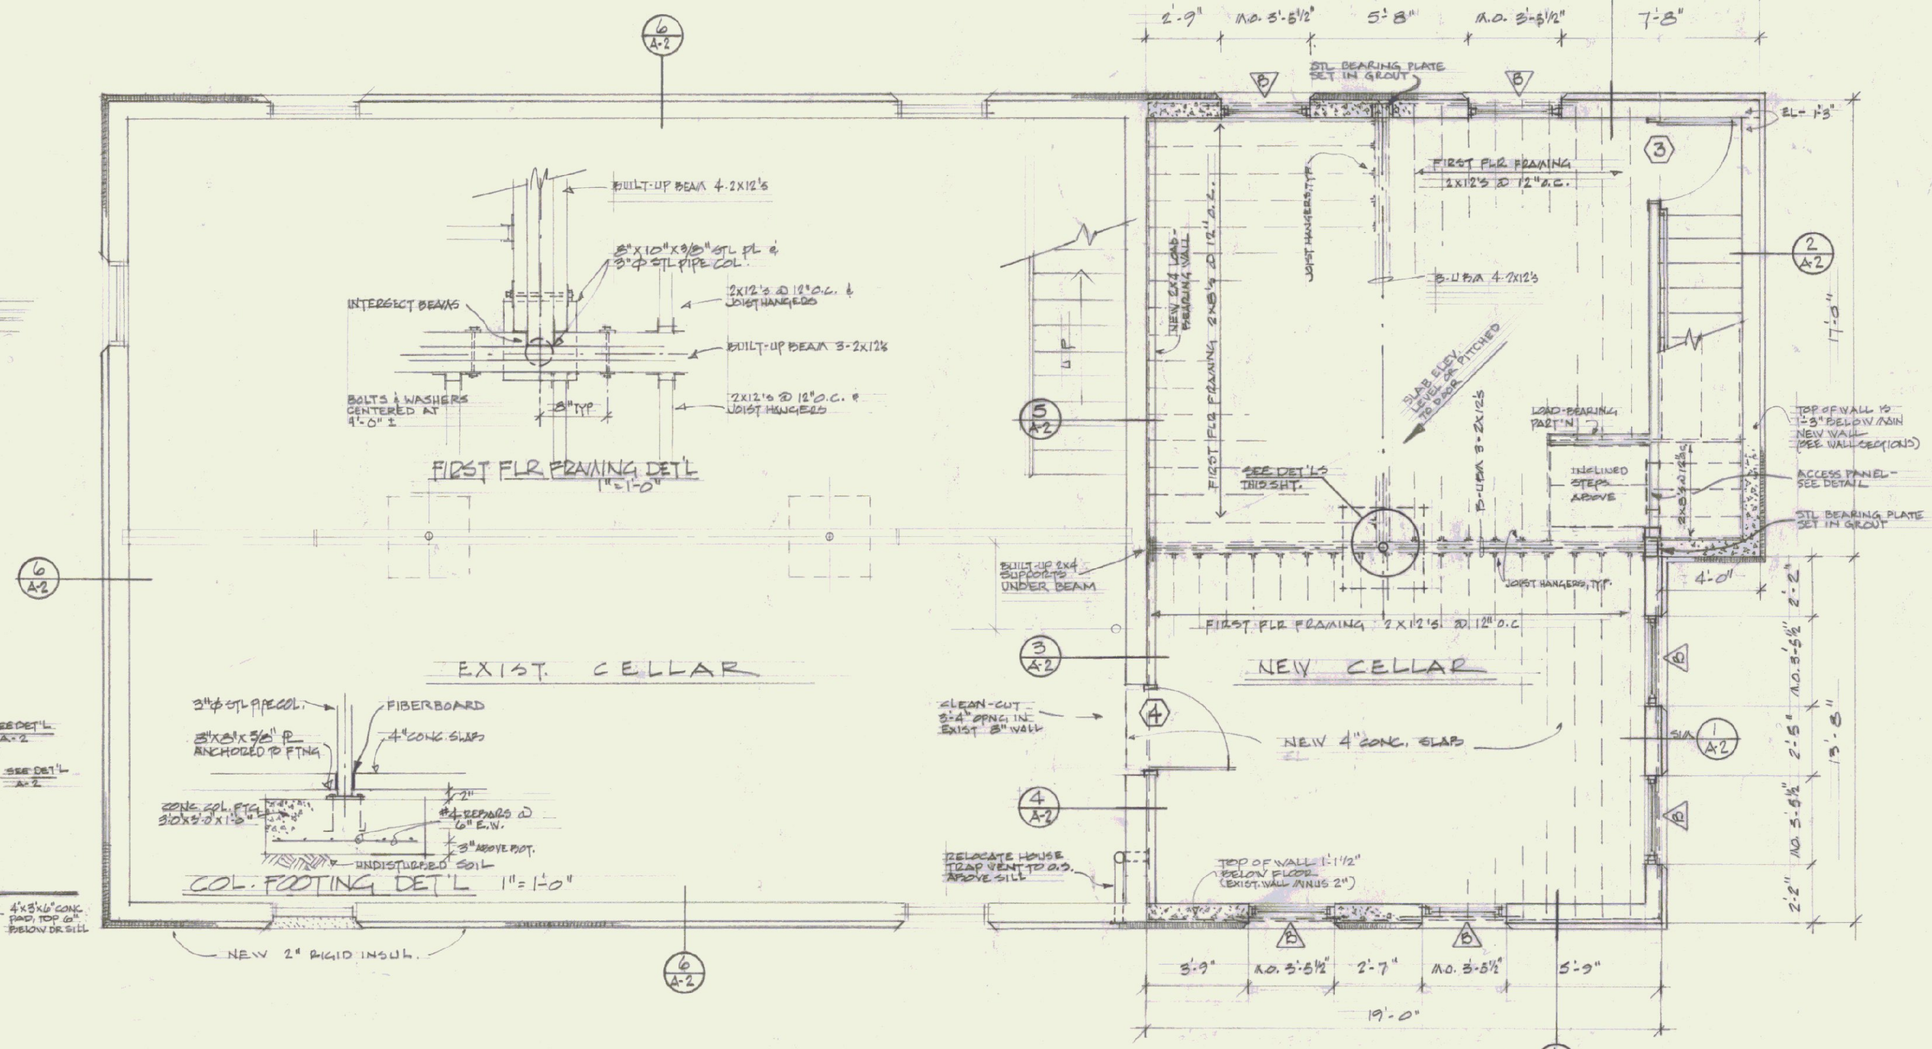

CELLAR FLOOR PLAN 1/4" = 1'-0"
(INCL. FIRST FLR. FRAMING PLAN & DET'LS)

CELLAR WINDOW CALCULATIONS
(FOR BOCA 1987 CODE 1702.15 "WINDOWLESS STOREY")

OPENING 3'-5½" x 1'-7½" = 5.63 SF	
6 WINDOWS IN NEW CELLAR	x 6
TOTAL	33.78 SF

INDEX TO THE DRAWINGS

A-1 SITE PLAN, FLOOR PLANS, ELEVATIONS
A-2 WALL SECTIONS & MISC. DETAILS
ME-1 HEATING & ELECTRICAL

FOR AGENCY OF TRANSPORTATION

STATE OF VERMONT
DEPARTMENT OF STATE BUILDINGS
AGENCY OF ADMINISTRATION
MONTPELIER, VERMONT

SITE PLAN, FLOOR PLANS, ELEVATIONS

ADDITION TO HIGHWAY DISTRICT No 5 HEADQUARTERS
FORT ETHAN ALLEN, COLCHESTER, VERMONT

DATE: 27 MAY '87	SCALE: AS NOTED	REVISIONS:	DWG. NO. A-1
DRAWN BY: D. BAILEY	APPROVED BY: D. BAILEY		1 OF 3