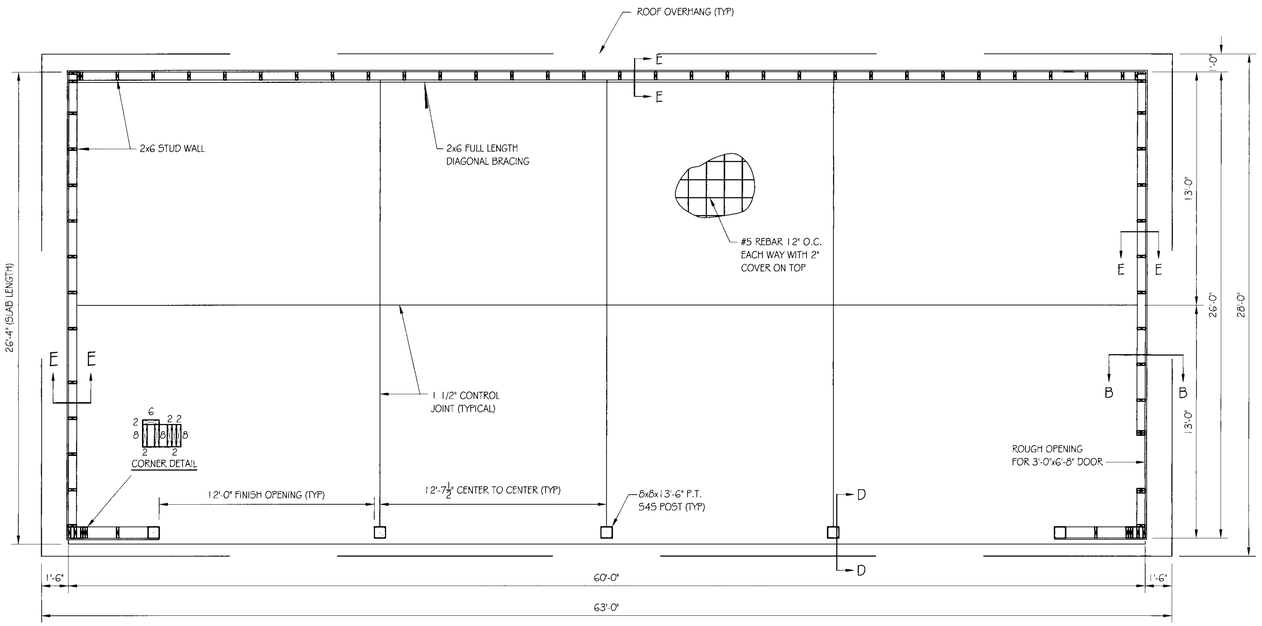

SHED PLAN

SCALE: 1/4"= 1'-0"

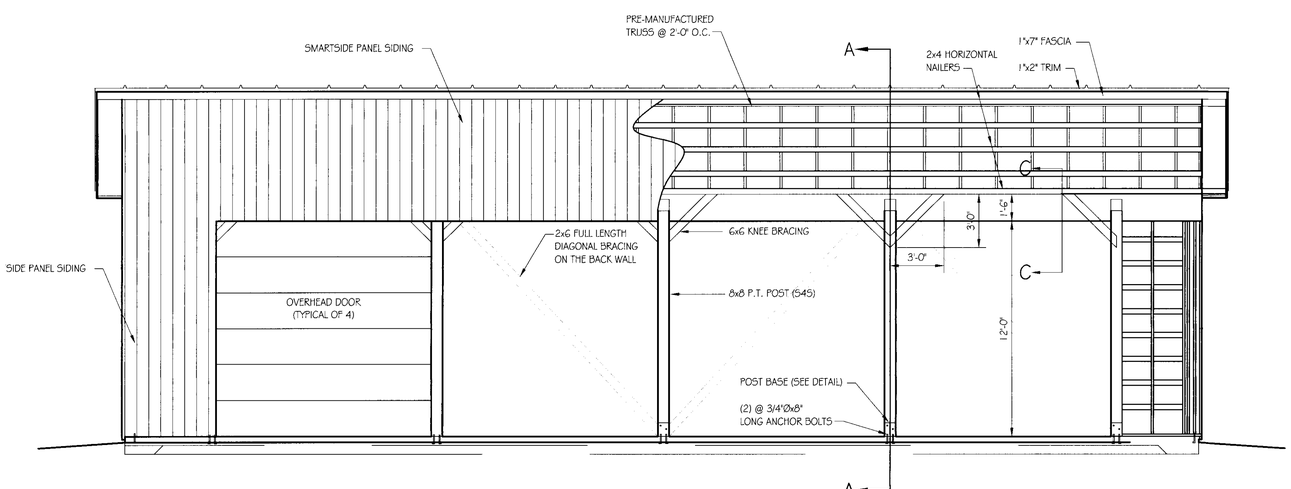

FRONT ELEVATION

SCALE: 1/4"= 1'-0"

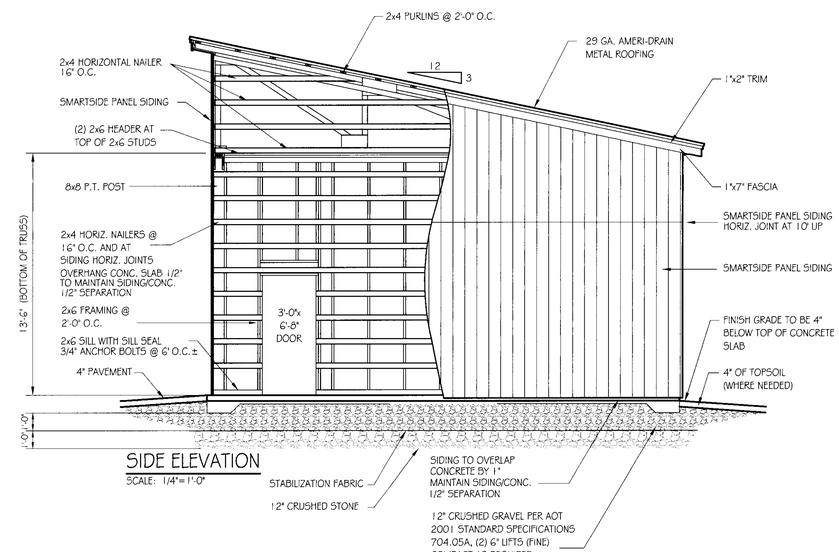

SIDE ELEVATION

SCALE: 1/4"= 1'-0"

STATE OF VERMONT
Department of Buildings and General Services
Agency of Administration
Montpelier, Vermont

AGENCY OF TRANSPORTATION
NEW HAVEN DISTRICT GARAGE
NEW 26' x 60' STORAGE SHED
PLANS & ELEVATIONS

NEW HAVEN VERMONT

REVISIONS

SCALE:	AS NOTED
DATE:	MAY 2005
DRAWN BY:	S.K.Janawicz
APPR. BY:	R. BARRY

AGENCY OF TRANSPORTATION
NEW 26' x 60' STORAGE SHED
PLANS AND ELEVATIONS

A-1