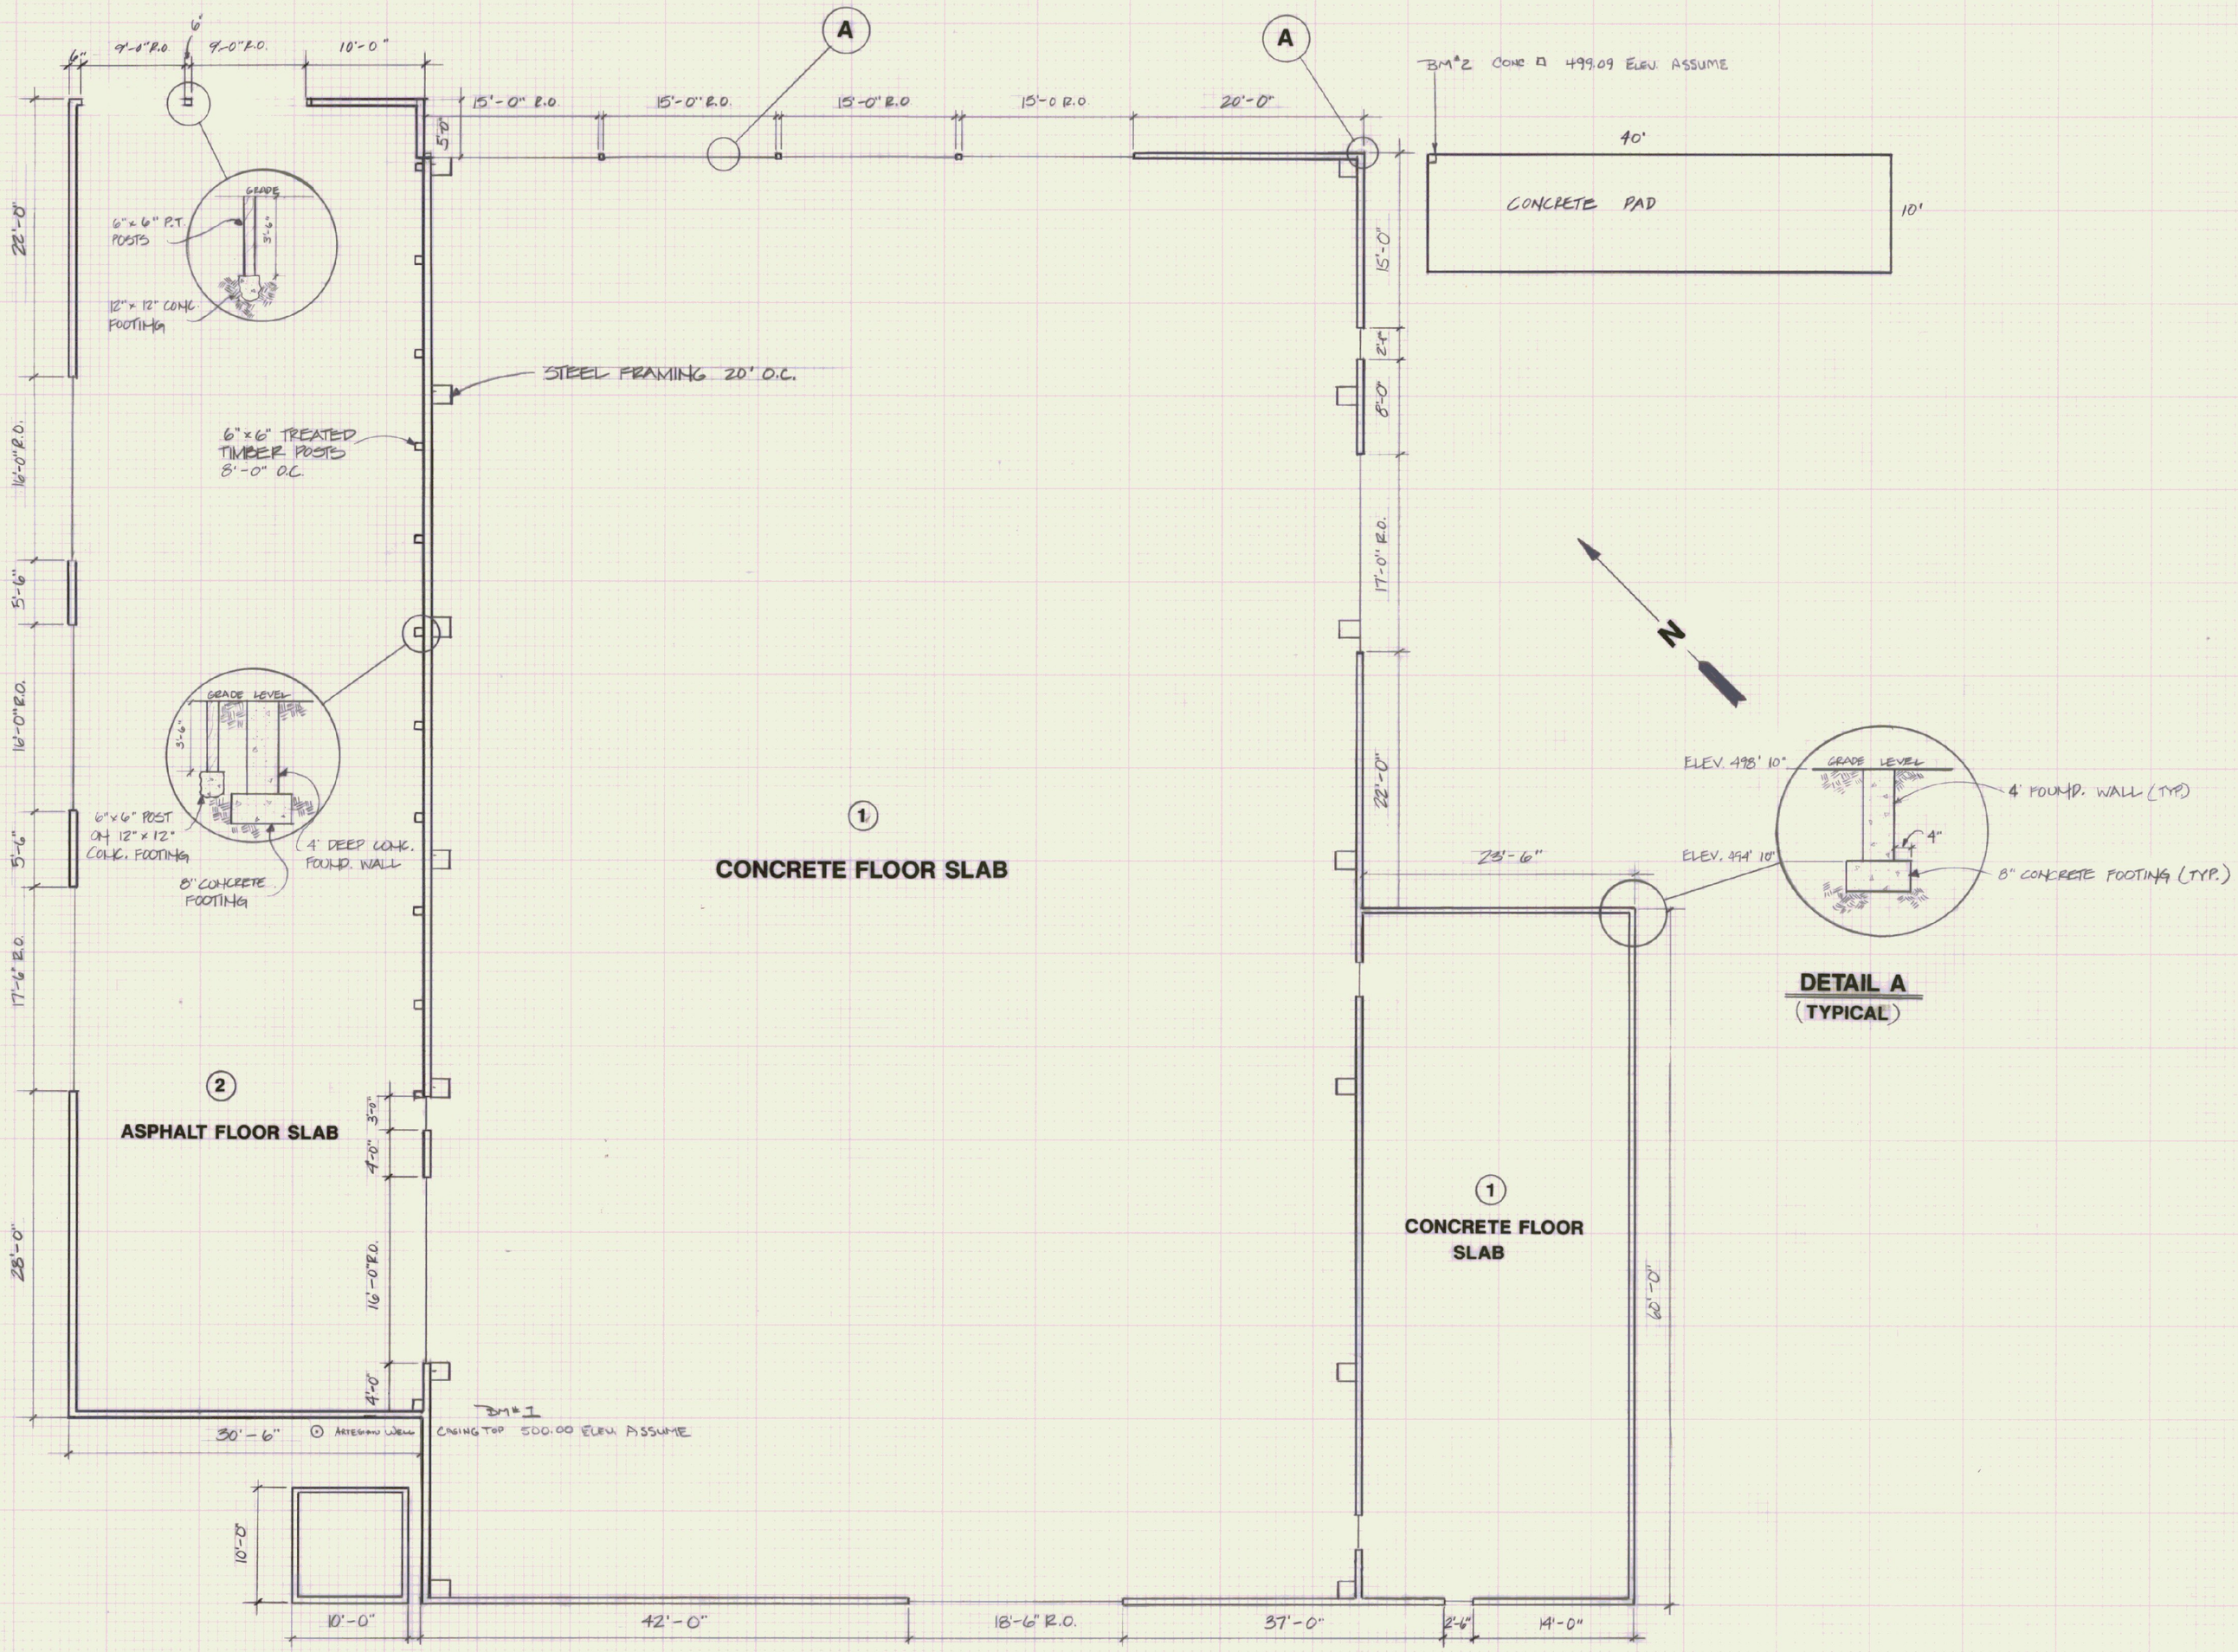

FLOOR PLAN

SCALE 1/8" = 1'-0"

NOTES :

① BUILDING SUPPORTED BY A 4' DEEP CONCRETE FOUNDATION WALL ON A 8" X 16" CONCRETE FOOTING.

② BAY AREA ROOF SUPPORTED BY 6" X 6" PRESSURE TREATED POSTS RESTING ON A 12" DIA. FOOTING 12" DEEP.

STATE OF VERMONT
DEPARTMENT OF STATE BUILDINGS
AGENCY OF ADMINISTRATION
MONTPELIER, VERMONT

AGENCY OF TRANSPORTATION PROPERTY

KNAPP AIRPORT

FORMER HUNTINGTON HOMES SITE

DATE: 7/12/89	SCALE: 1/8" = 1'-0"	REVISIONS:	DWG. NO. S - 1
DRAWN BY: B. MCAVOY	APPROVED BY: F.P.		1 OF 1