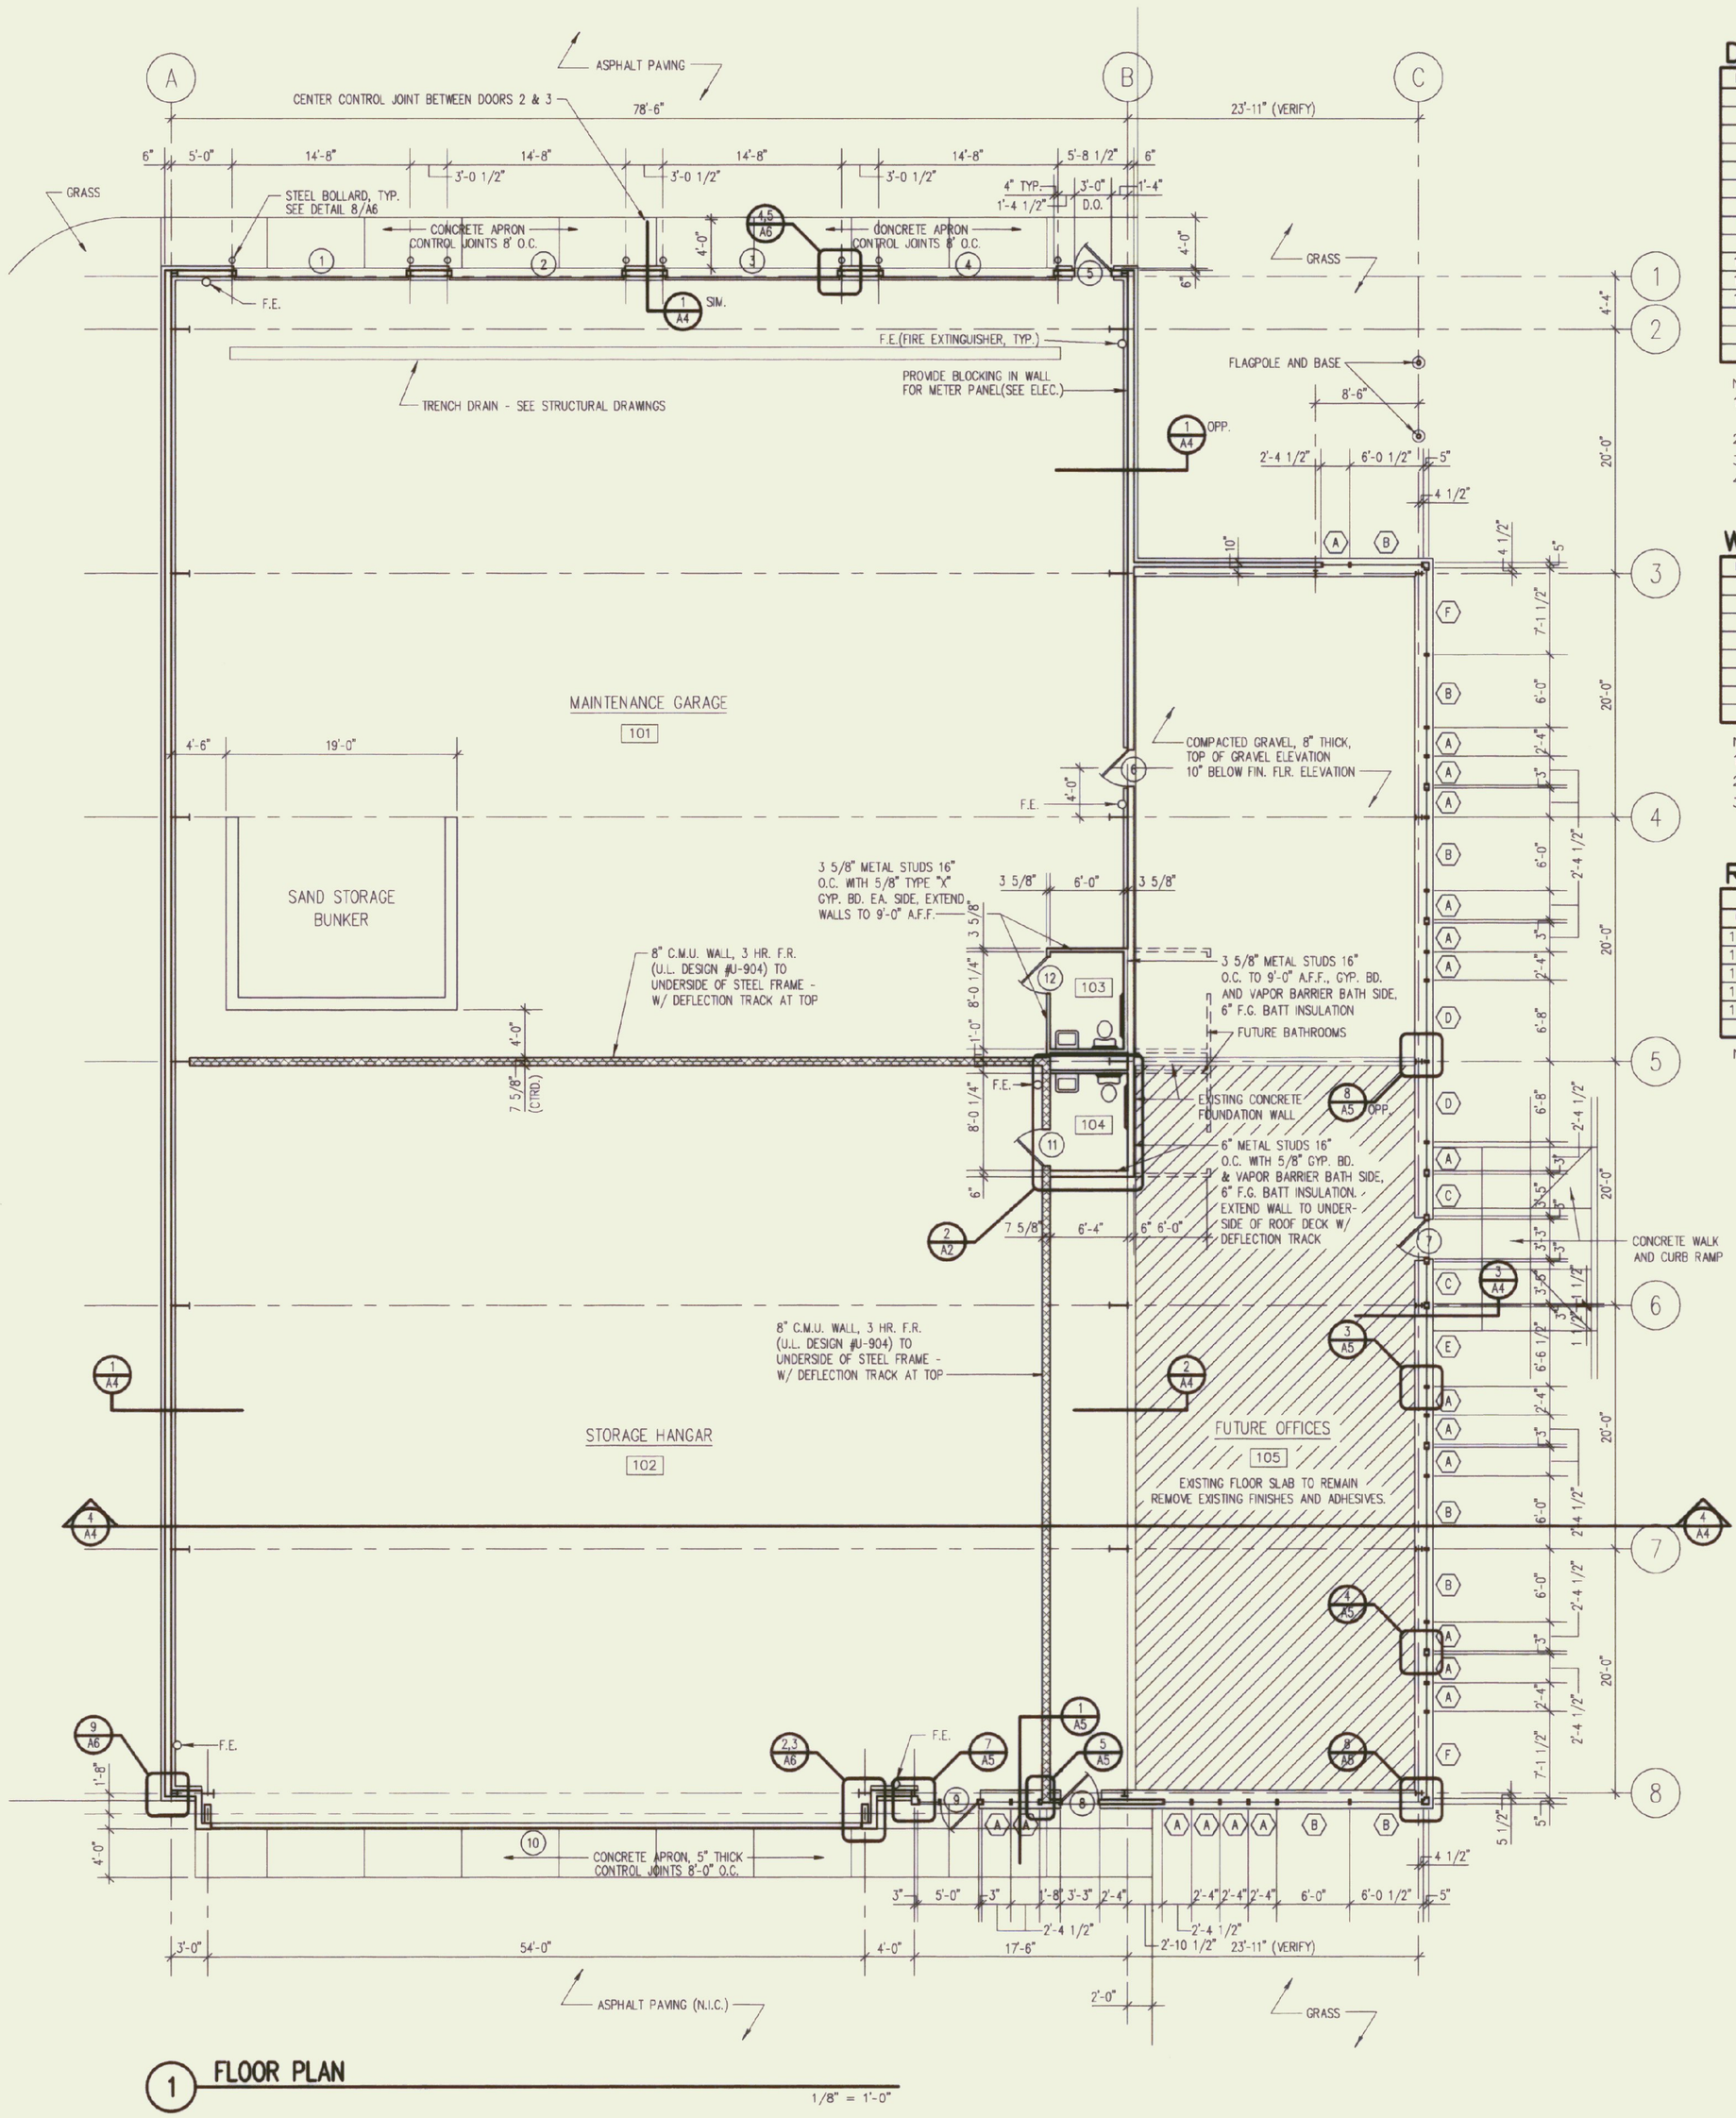

1 FLOOR PLAN

1/8" = 1'-0"

DOOR SCHEDULE

NO.	TYPE	SIZE (W X H X T)	FINISH	DETAILS	HDWR. SET	REMARKS
1	OVERHEAD SECTIONAL	14'-0" X 12'-0" X 1 5/8"	FACTORY	4 & 5/A6	—	HARDWARE BY MFR.
2	OVERHEAD SECTIONAL	14'-0" X 12'-0" X 1 5/8"	FACTORY	4 & 5/A6	—	HARDWARE BY MFR.
3	OVERHEAD SECTIONAL	14'-0" X 12'-0" X 1 5/8"	FACTORY	4 & 5/A6	—	HARDWARE BY MFR.
4	OVERHEAD SECTIONAL	14'-0" X 12'-0" X 1 5/8"	FACTORY	4 & 5/A6	—	HARDWARE BY MFR.
5	FLUSH ALUM. INSUL.	3'-0" X 7'-0" X 1 3/4"	FACTORY	14,15 & 16/A5	1	
6	FLUSH STEEL INSUL.	3'-0" X 7'-0" X 1 3/4"	PAINT	18/A5	3	FACTORY PRIMED, 45 MINUTE FIRE RATED
7	CLAD WOOD AND GLASS	3'-0" X 8'-0" X 1 3/4"	PAINT	9 THRU 12/A5	2	FACTORY PRIMED INSIDE
8	CLAD WOOD AND GLASS	3'-0" X 8'-0" X 1 3/4"	PAINT	9 THRU 12/A5	2	FACTORY PRIMED INSIDE, SEE ALSO 5/A5(SIM.)
9	CLAD WOOD AND GLASS	3'-0" X 8'-0" X 1 3/4"	PAINT	9 THRU 12/A5	2	FACTORY PRIMED INSIDE, SEE NOTE 2
10	OVERHEAD BIFOLD	VERIFY	FACTORY	2 & 3/A6	—	HARDWARE BY MFR., APPLY METAL SIDING OUTSIDE
11	FLUSH STEEL	3'-0" X 7'-0" X 1 3/8"	PAINT	—	5	FACTORY PRIMED, 3 HR. F.R., SEE NOTE 4 BELOW
12	FLUSH STEEL	3'-0" X 7'-0" X 1 3/8"	PAINT	—	4	FACTORY PRIMED, SEE NOTE 4 BELOW

NOTES:
1. EXTERIOR WOOD AND GLASS DOORS TO BE MARVIN CLAD TERRACE DOORS. OMIT FACTORY SILL AND REPLACE WITH 6" ALUMINUM LOW PROFILE SADDLE THRESHOLD(FABRICATE DOOR AND FRAME ACCORDINGLY). CONTRACTOR TO VERIFY DOOR ROUGH OPENING. REPLACE FACTORY DOOR BOTTOM WEATHERSTRIP EXTRUSION(SEE DETAIL, SHEET A5).
2. PROVIDE WITH MARVIN CLAD TERRACE DOOR SIDELITE UNIT 2080 WITH TEMPERED INSULATING GLAZING.
3. PROVIDE TEMPERED GLASS FOR ALL DOOR AND SIDELITE UNITS.
4. PROVIDE PLASTIC LAMINATE SIGNAGE IDENTIFYING TOILET ROOMS AS HANDICAPPED ACCESSIBLE, COMPLY WITH ADA REQUIREMENTS. MOUNT ADJACENT TO LATCH SIDE OF TOILET ROOM DOORS.

WINDOW SCHEDULE

NO.	TYPE	MANUFACTURER	UNIT NO.	FRAME SIZE (W. X H.)	FINISH	DETAILS	REMARKS
A	WOOD CASEMENT OPER.	MARVIN	CCM2864	2'-4" X 5'-3 1/8"	CLAD/PAINT	2,3,4,6,13/A5	
B	WD. CASEMENT PICTURE	MARVIN	CCMP7264	6'-0" X 5'-3 1/8"	CLAD/PAINT	2,3,5,6,8/A5	1" INSULATING GLASS
C	WD. CASEMENT PICTURE	MARVIN	CUSTOM	3'-5" X 5'-3 1/8"	CLAD/PAINT	2,6 & 9/A5	TEMPERED INSULATING GLASS
D	WD. CASEMENT PICTURE	MARVIN	CUSTOM	6'-8" X 5'-3 1/8"	CLAD/PAINT	2,3 & 8/A5	1" INSULATING GLASS
E	WD. CASEMENT PICTURE	MARVIN	CUSTOM	6'-6" X 5'-3 1/8"	CLAD/PAINT	2,3,4 & 6/A5	1" INSULATING GLASS
F	WD. CASEMENT PICTURE	MARVIN	CUSTOM	7'-1" X 5'-3 1/8"	CLAD/PAINT	2,3,6 & 8/A5	1" INSULATING GLASS

NOTES:
1. GLASS TYPE FOR ABOVE WINDOWS IS INSULATING LOW E ARGON-FILLED GLASS, 3/4" UNLESS NOTED OTHERWISE.
2. PROVIDE BLACK FIBERGLASS INSECT SCREEN WITH ALUMINUM FRAME TO MATCH WINDOW COLOR FOR ALL OPERATING UNITS.
3. PROVIDE ALL WINDOWS WITH FACTORY PRIMED INTERIOR WOOD SURFACES.

ROOM FINISH SCHEDULE

NO.	ROOM NAME	FLOOR FINISH	BASE MAT'L.	WALLS MATERIAL	WALLS FINISH	CEILING MATERIAL	CEILING FINISH	REMARKS
101	MAINTENANCE GARAGE	SEALED CONC.	NONE	GYP. BD.	PAINT	NONE	NONE	PROVIDE "J" BEAD AT TOP & BOTTOM OF GYP. BD. WALLS
102	STORAGE HANGAR	SEALED CONC.	NONE	GYP. BD.	PAINT	NONE	NONE	PROVIDE "J" BEAD AT TOP & BOTTOM OF GYP. BD. WALLS
103	TOILET ROOM	SEALED CONC.	VINYL	GYP. BD.	PAINT	GYP. BD.	PAINT	SEE NOTE BELOW
104	TOILET ROOM	SEALED CONC.	VINYL	GYP. BD.	PAINT	GYP. BD.	PAINT	SEE NOTE BELOW
105	FUTURE OFFICES	SEALED CONC.	NONE	NONE	NONE	NONE	NONE	

NOTE: PROVIDE 3 5/8" METAL JOISTS AT 24" O.C. AT BATHROOMS TO SUPPORT GYP. BD. CEILING AT 8'-0" A.F.F.

GENERAL NOTES

1. ALL DIMENSIONS ARE FROM FACE OF STUD TO FACE OF STUD UNLESS INDICATED OTHERWISE.
2. DO NOT SCALE DIMENSIONS FROM DRAWINGS. IN THE CASE OF MISSING OR CONFLICTING DIMENSIONS, CONTACT THE ARCHITECT.
3. PROVIDE BLOCKING IN WALLS TO ACCEPT GRAB BARS, HANDRAILS, CLOSET RODS, ETC.
4. EXTERIOR CONCRETE SURFACES TO RECEIVE A BROOM FINISH. EXTERIOR CONCRETE CONTROL JOINTS TO BE 3/4" D. TOOLED JOINTS, AT 6'-0" O.C. MAXIMUM, OR AS SHOWN.
5. EXTERIOR CONCRETE APRONS ARE TO BE INSTALLED ON COMPACTED STRUCTURAL FILL TO A DEPTH OF FIVE FEET BELOW GRADE. DOWEL APRON INTO FOUNDATION WALL WITH #4 REBAR AT 16" O.C.
6. ALL EXISTING STRUCTURAL STEEL TO BE SANDED, PRIMED AND PAINTED PER SPECIFICATIONS.

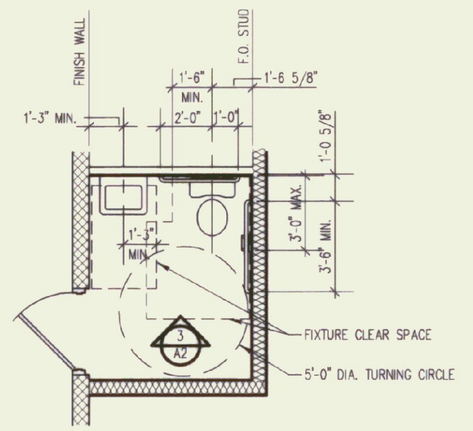

2 H.C. BATHROOM 104 PLAN

(ROOM 103 FIXTURE DIMENSIONS SIMILAR) 1/4" = 1'-0"

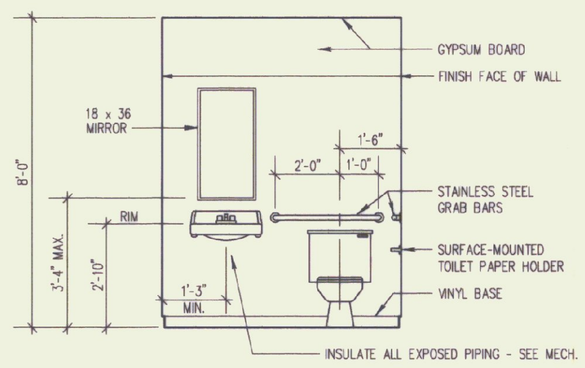

3 TYPICAL BATHROOM ELEVATION

3/8" = 1'-0"

DEMOLITION NOTES

1. ALL MATERIALS TO BE DEMOLISHED ARE TO BE REMOVED FROM SITE AND LEGALLY DISPOSED OF.

NORTH

LICENSED ARCHITECT GREGG F. GOSSENS No. 1367 STATE OF VERMONT

Gossens Bachman
Architecture and Interior Design

Gossens Bachman, Inc.
18 Langdon Street
Montpelier, Vermont 05602
(802) 229-1664

Project Title:

Agency of Transportation HUNTINGTON HANGAR

Berlin, Vermont
AIR-04-3076

Revisions:
1. 7/7/95 ADD NEW ADDITON AND RELATED CHANGES
2. 11/2/95 MISC. REVISIONS

Job Number: 9505
Drawn By: TMB
Checked By: GG
Scale: As Shown
Date: Nov. 11, 1992

Sheet Title:

Floor Plan and Schedules

Sheet Number:

A2

© Gossens Bachman, Inc.