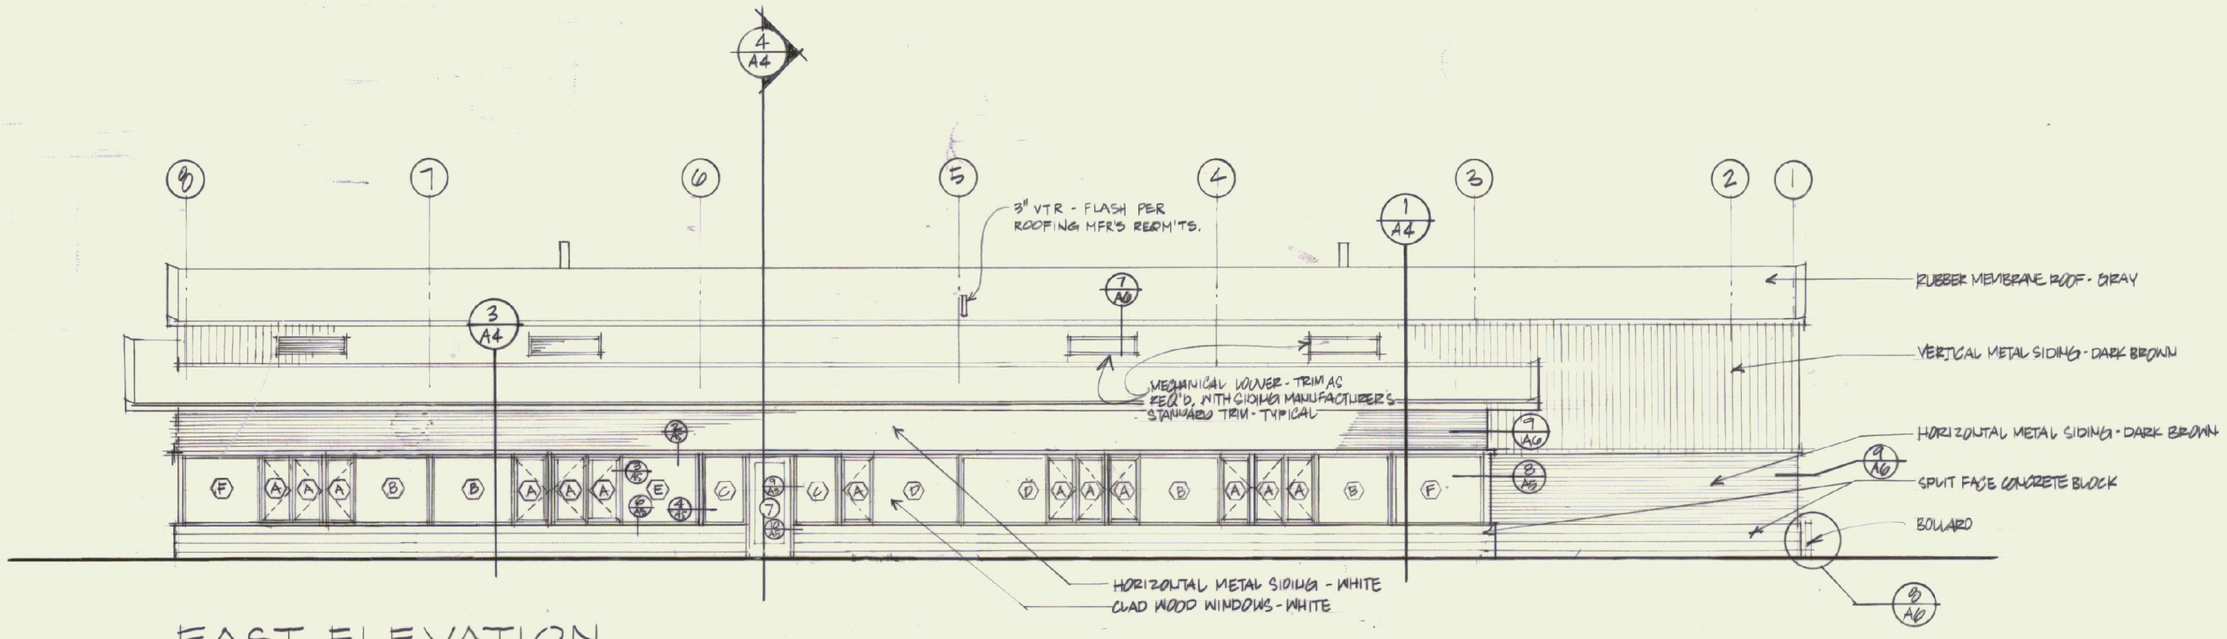

EAST ELEVATION

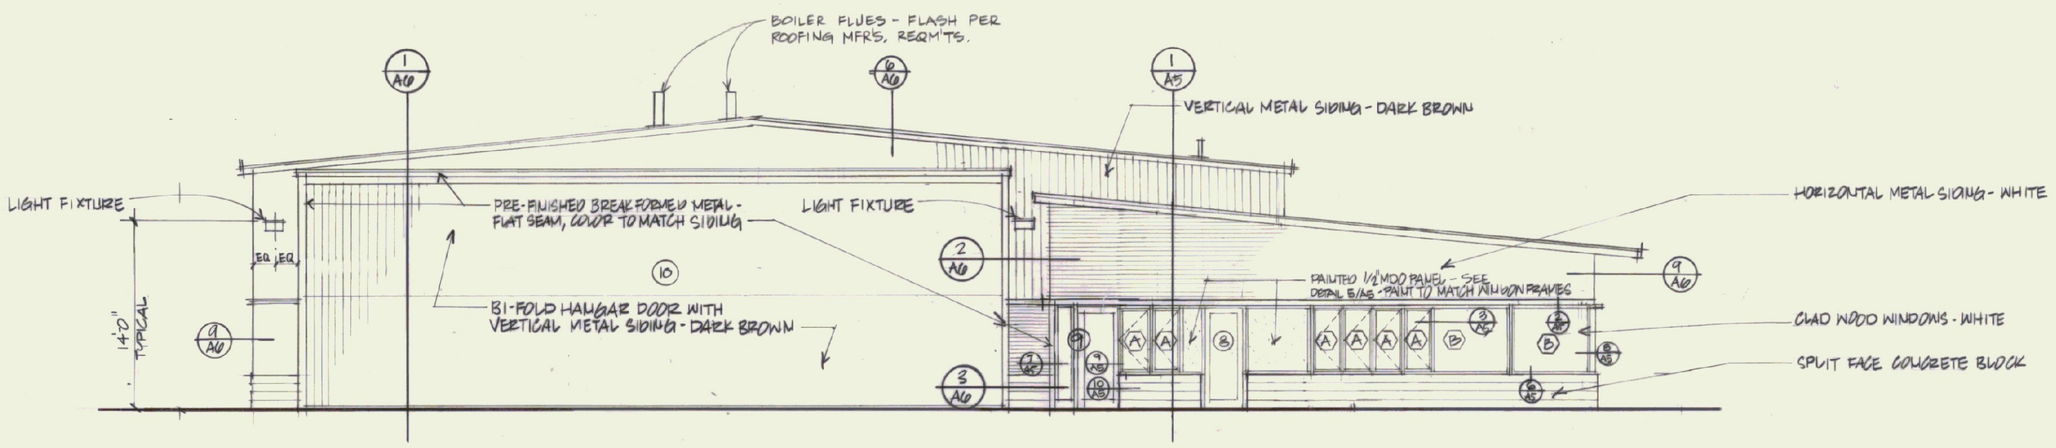

SOUTH ELEVATION

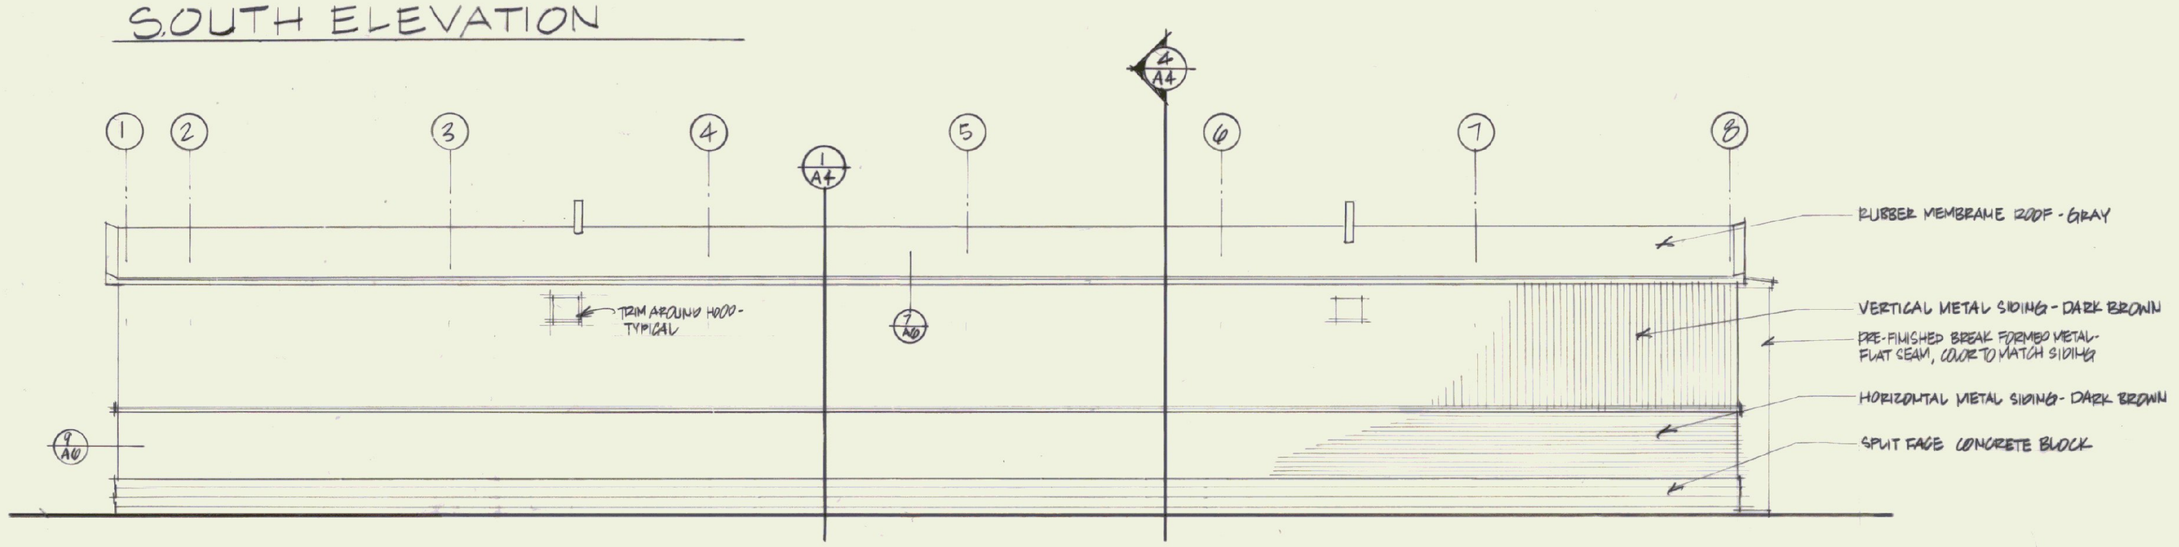

WEST ELEVATION

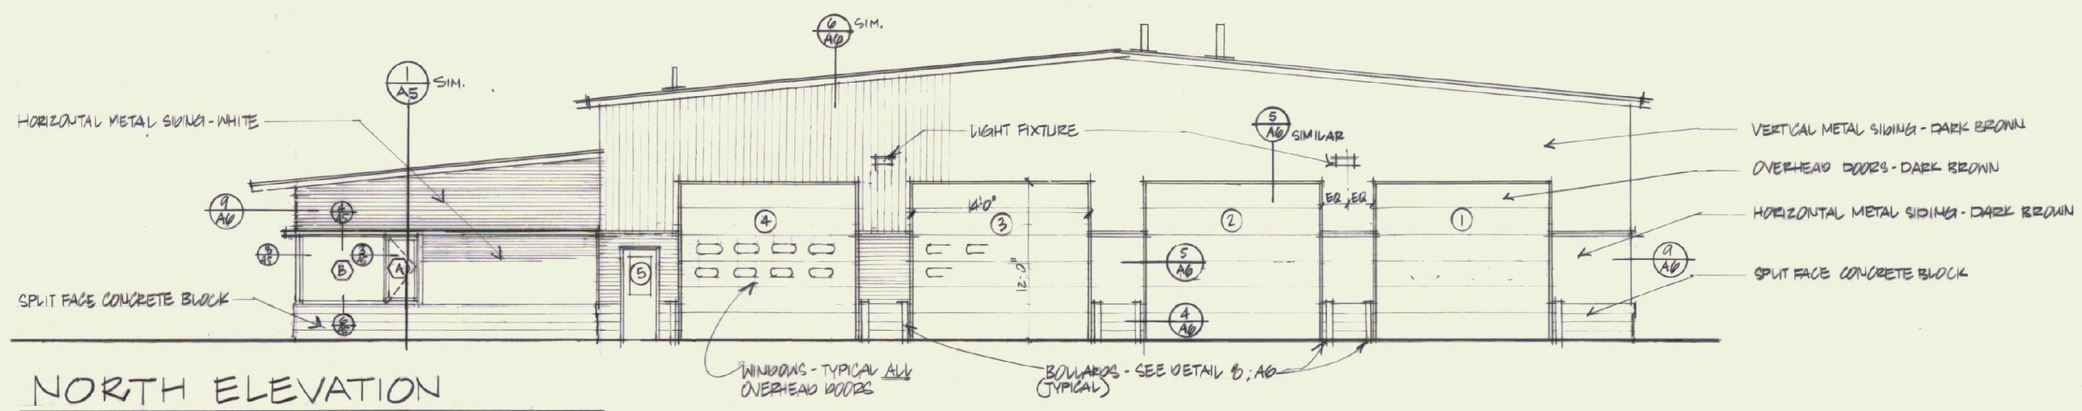

NORTH ELEVATION

Gossens Bachman
Architecture and Interior Design

Gossens Bachman, Inc.
18 Langdon Street
Montpelier, Vermont 05602
(802) 229-1664

Project Title:

Agency of Transportation: HUNTINGTON HANGAR
Berlin , Vermont

AIR-04-3076

Revisions:
1 ~~REMOVE OFFICE EXPANSION~~ - MAY 15, 1992
2 7/7/95 ADD OFFICE EXPANSION

Job Number: 9112
Drawn By: GB
Checked By: GB
Scale: 1/8" = 1'-0"
Date: NOV. 11, 1992

Sheet Title:

ELEVATIONS

Sheet Number:

A3

© Gossens Bachman, Inc.