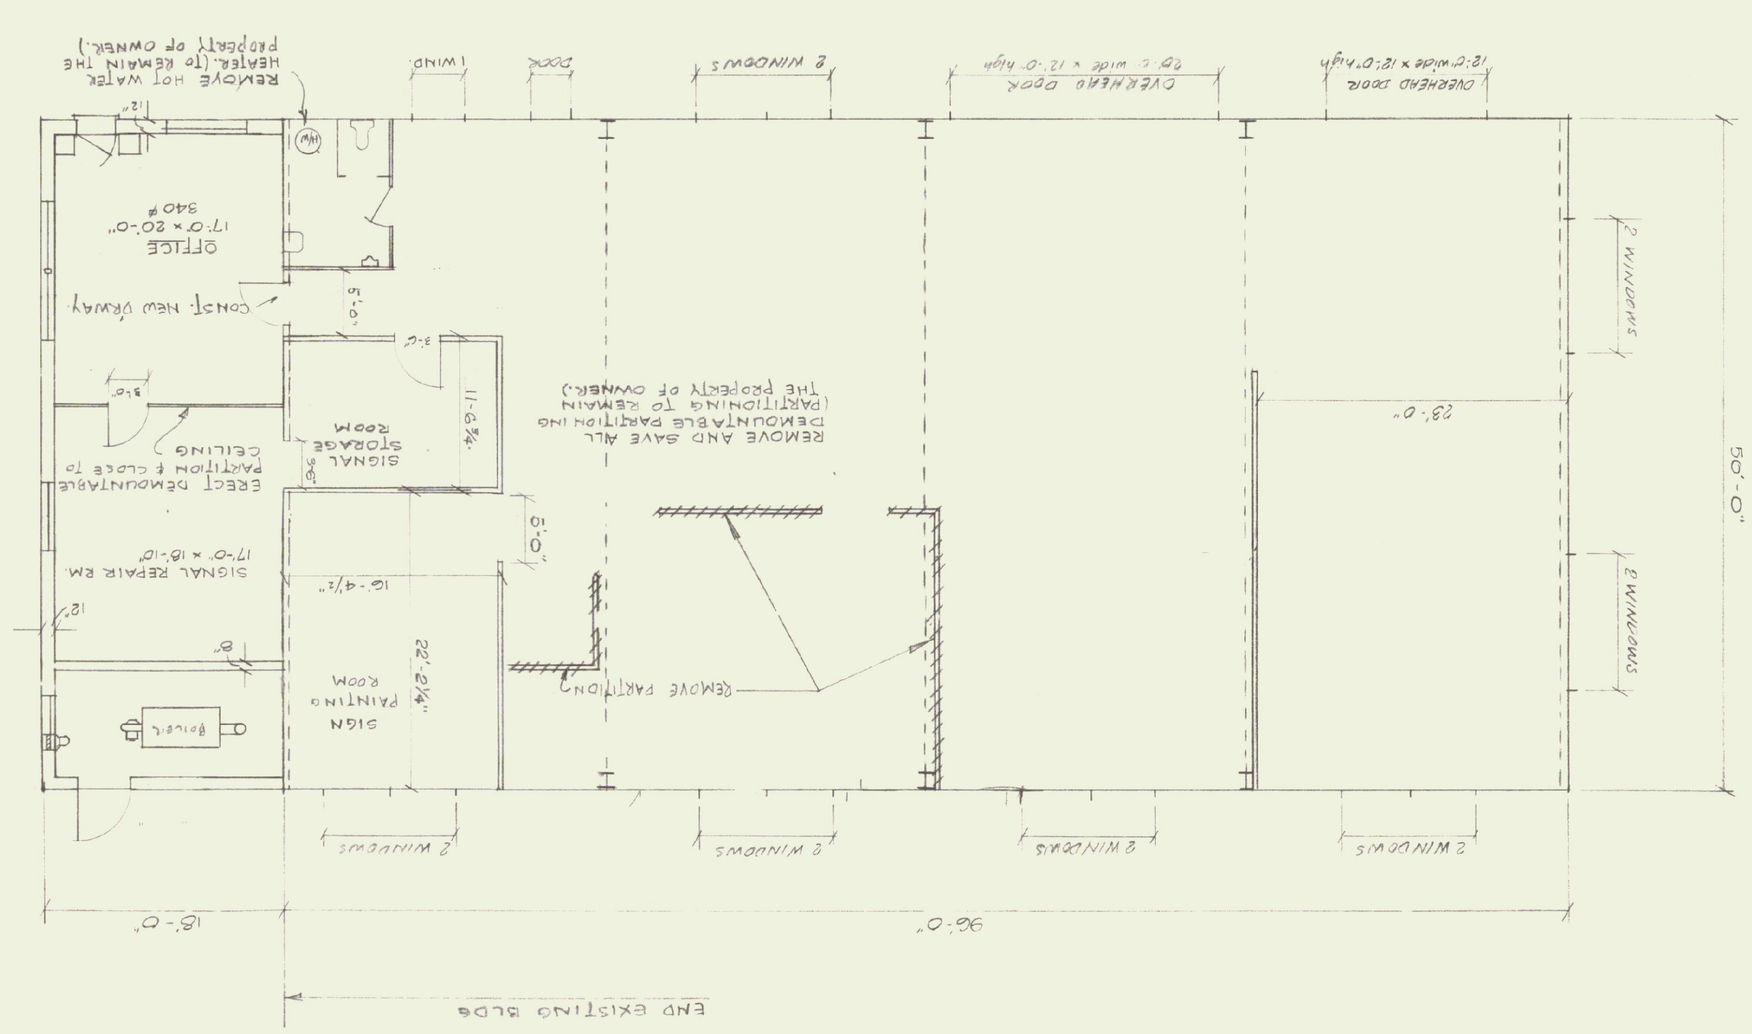

Floor Plan
Scale 1/8" = 1'-0"

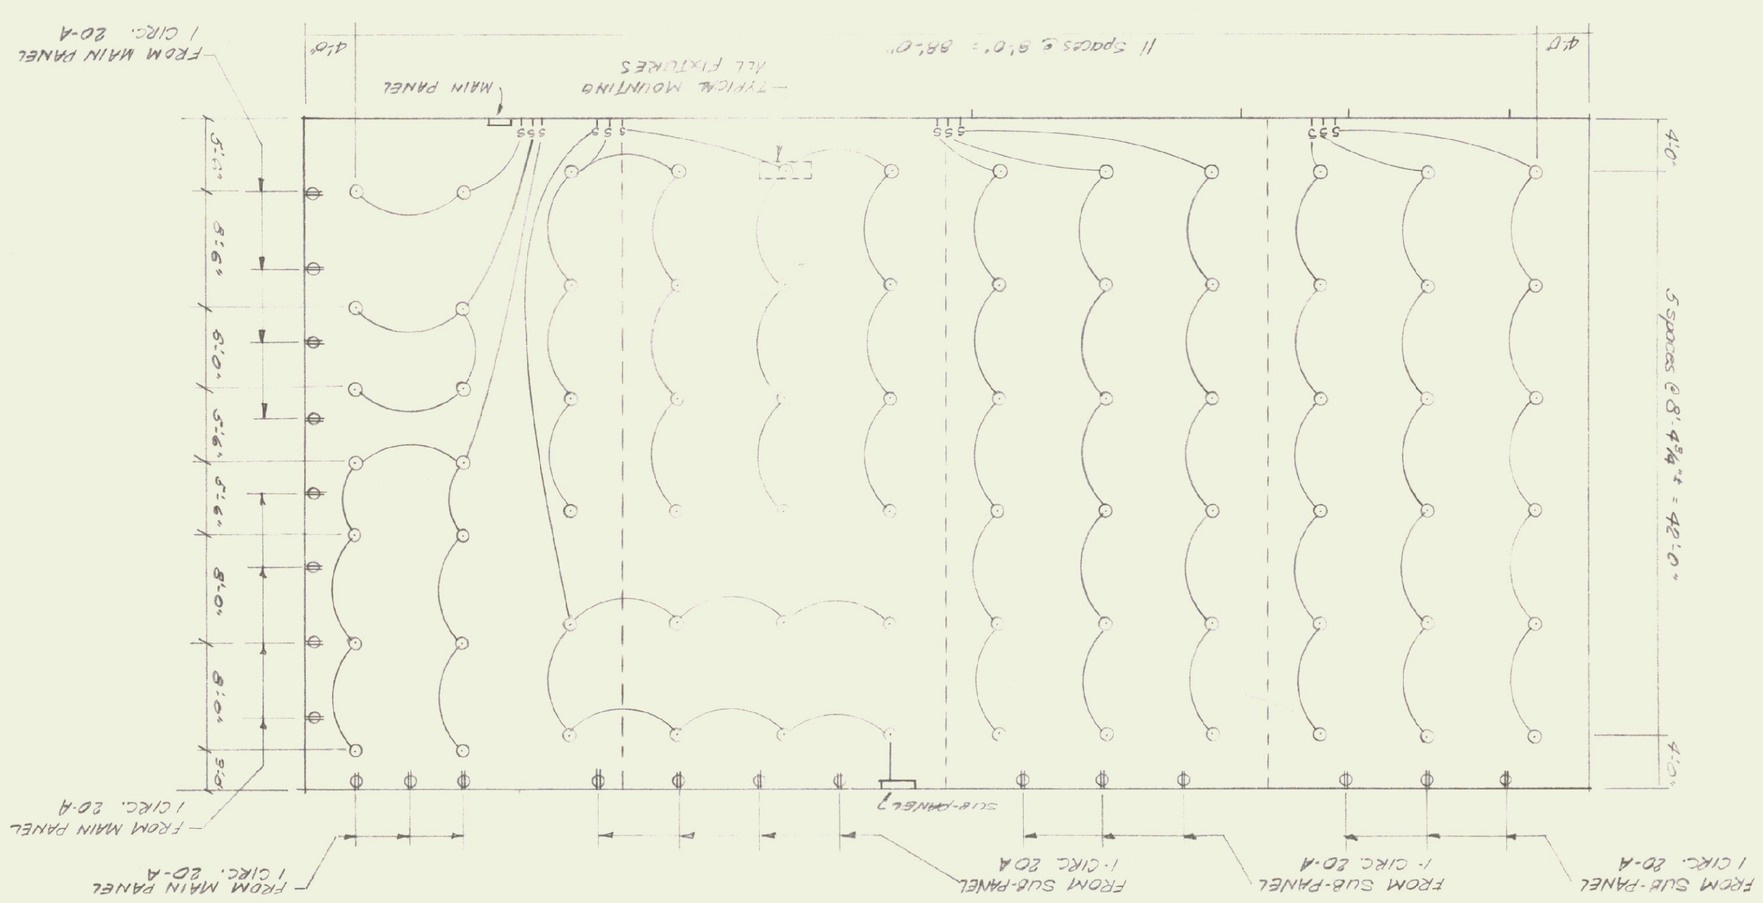

Electrical Plan
Scale 1/8" = 1'-0"

Partial Front Elevation
Scale 1/8" = 1'-0"

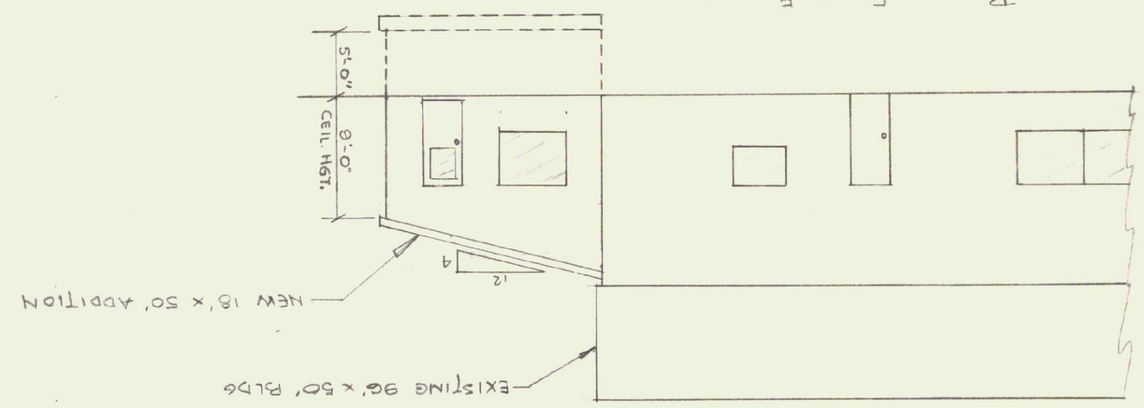

Sketch of the Highway Traffic Shop

Traced By CEH 2/12