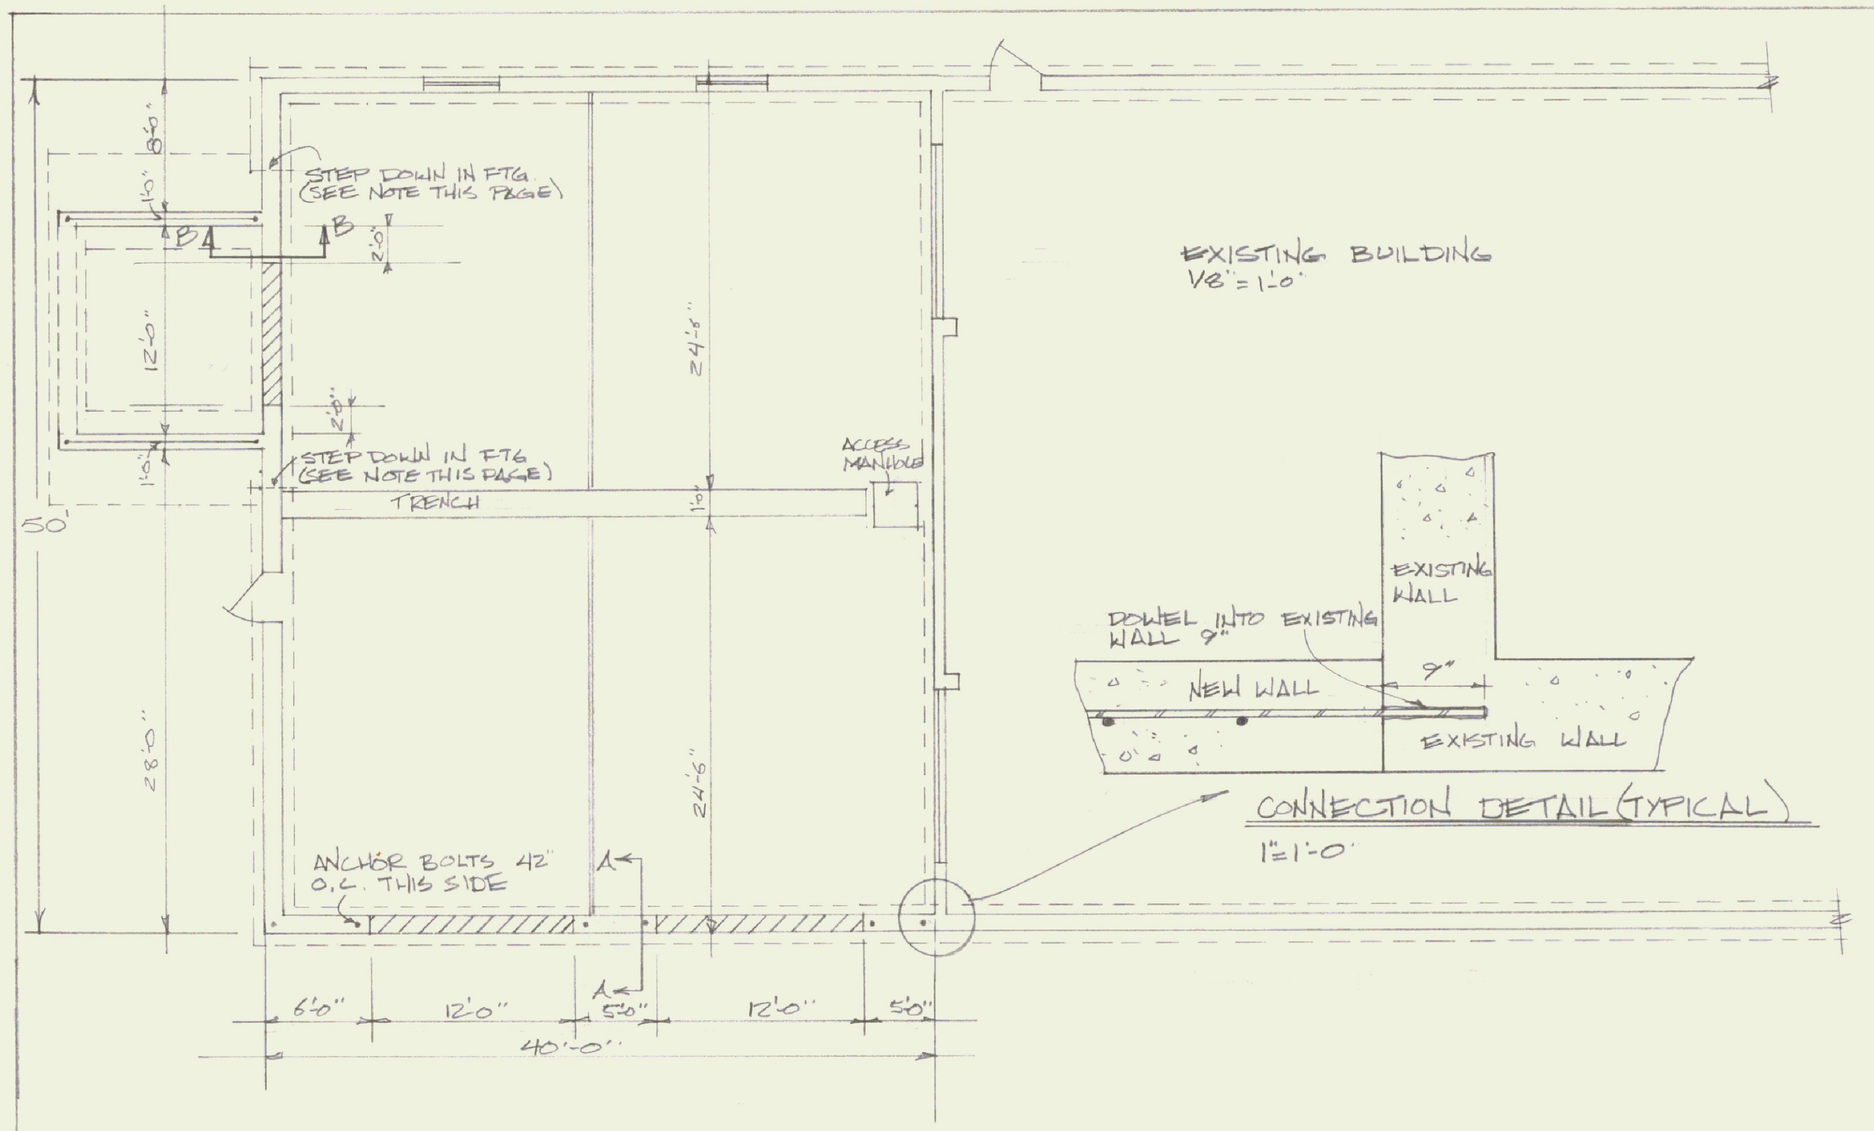

EXISTING BUILDING
1/8" = 1'-0"

CONNECTION DETAIL (TYPICAL)
1" = 1'-0"

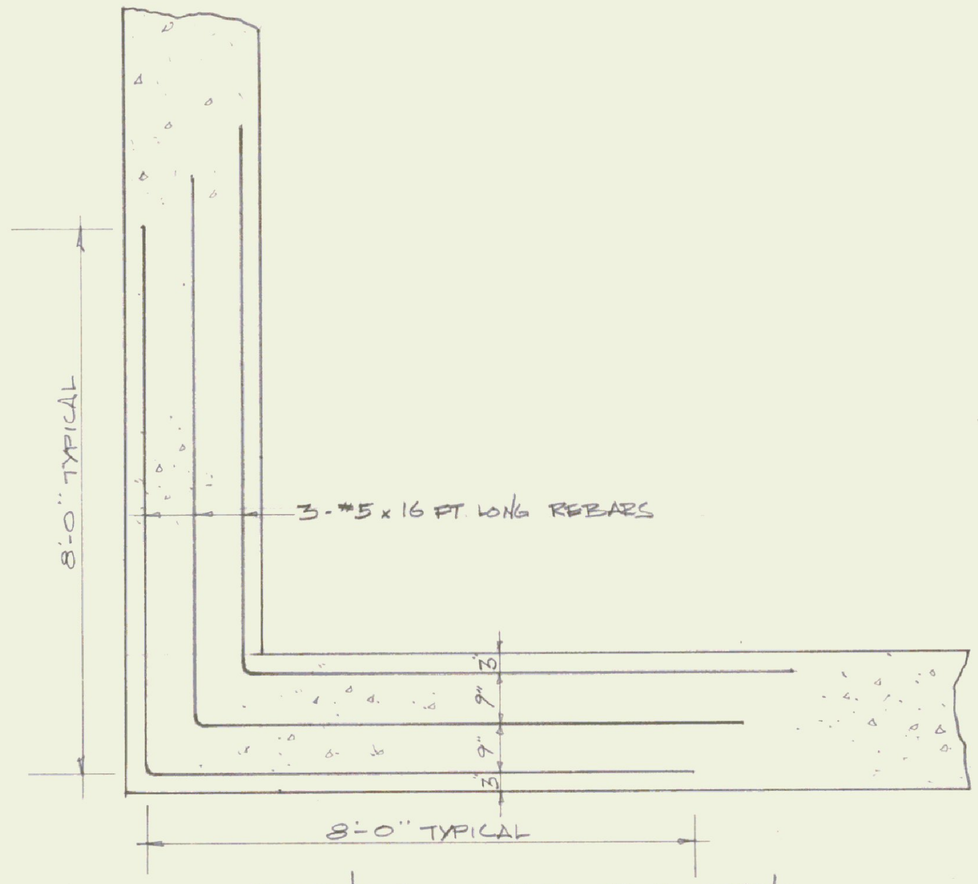

CORNER DETAIL @ FOOTING
1/2" = 1'-0"

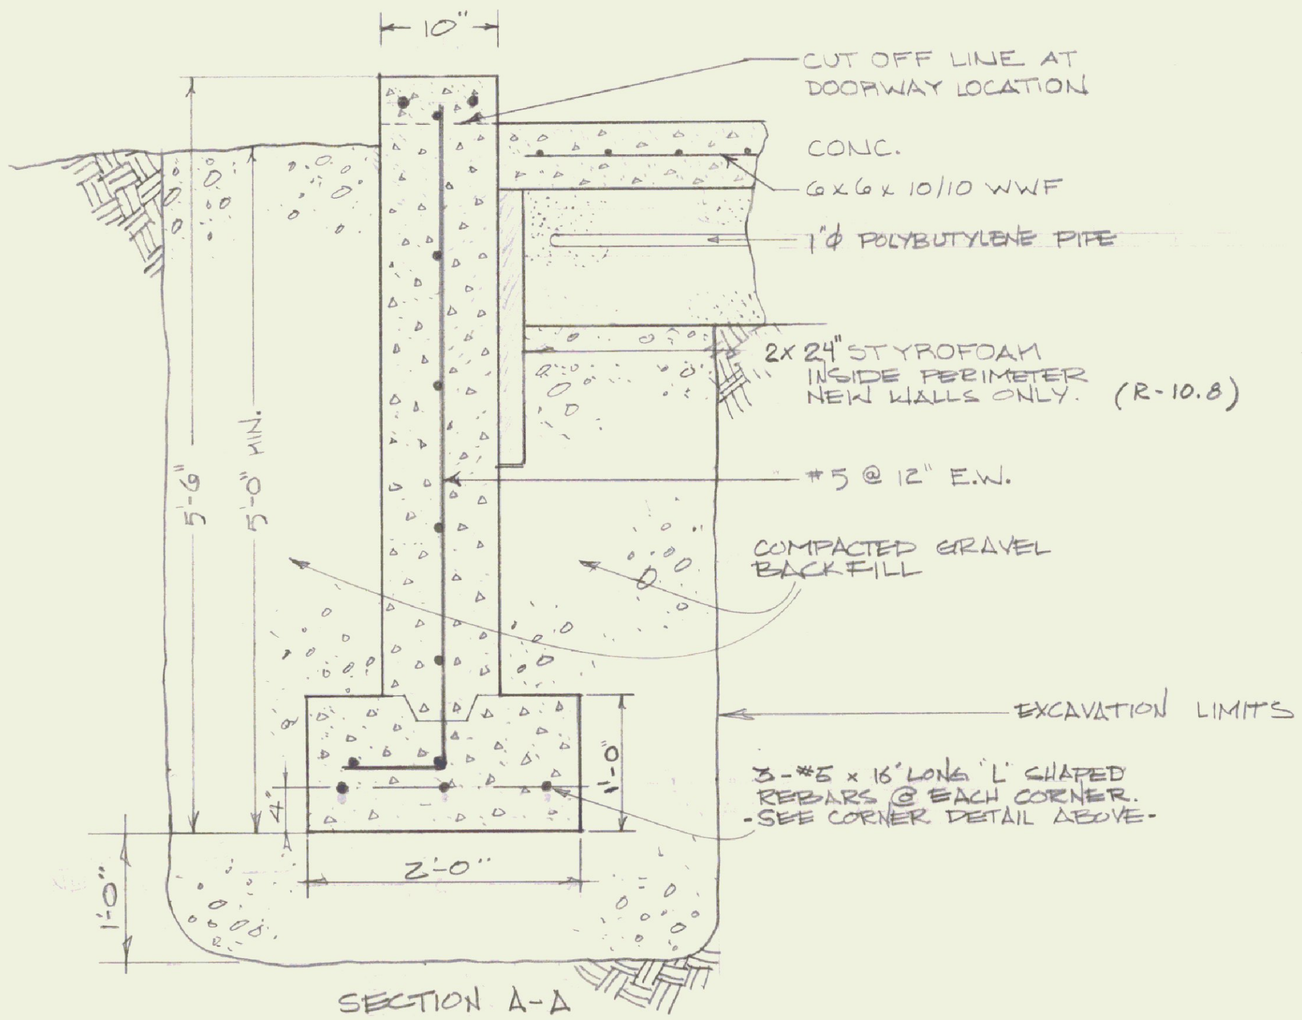

SECTION A-A
1" = 1'-0"

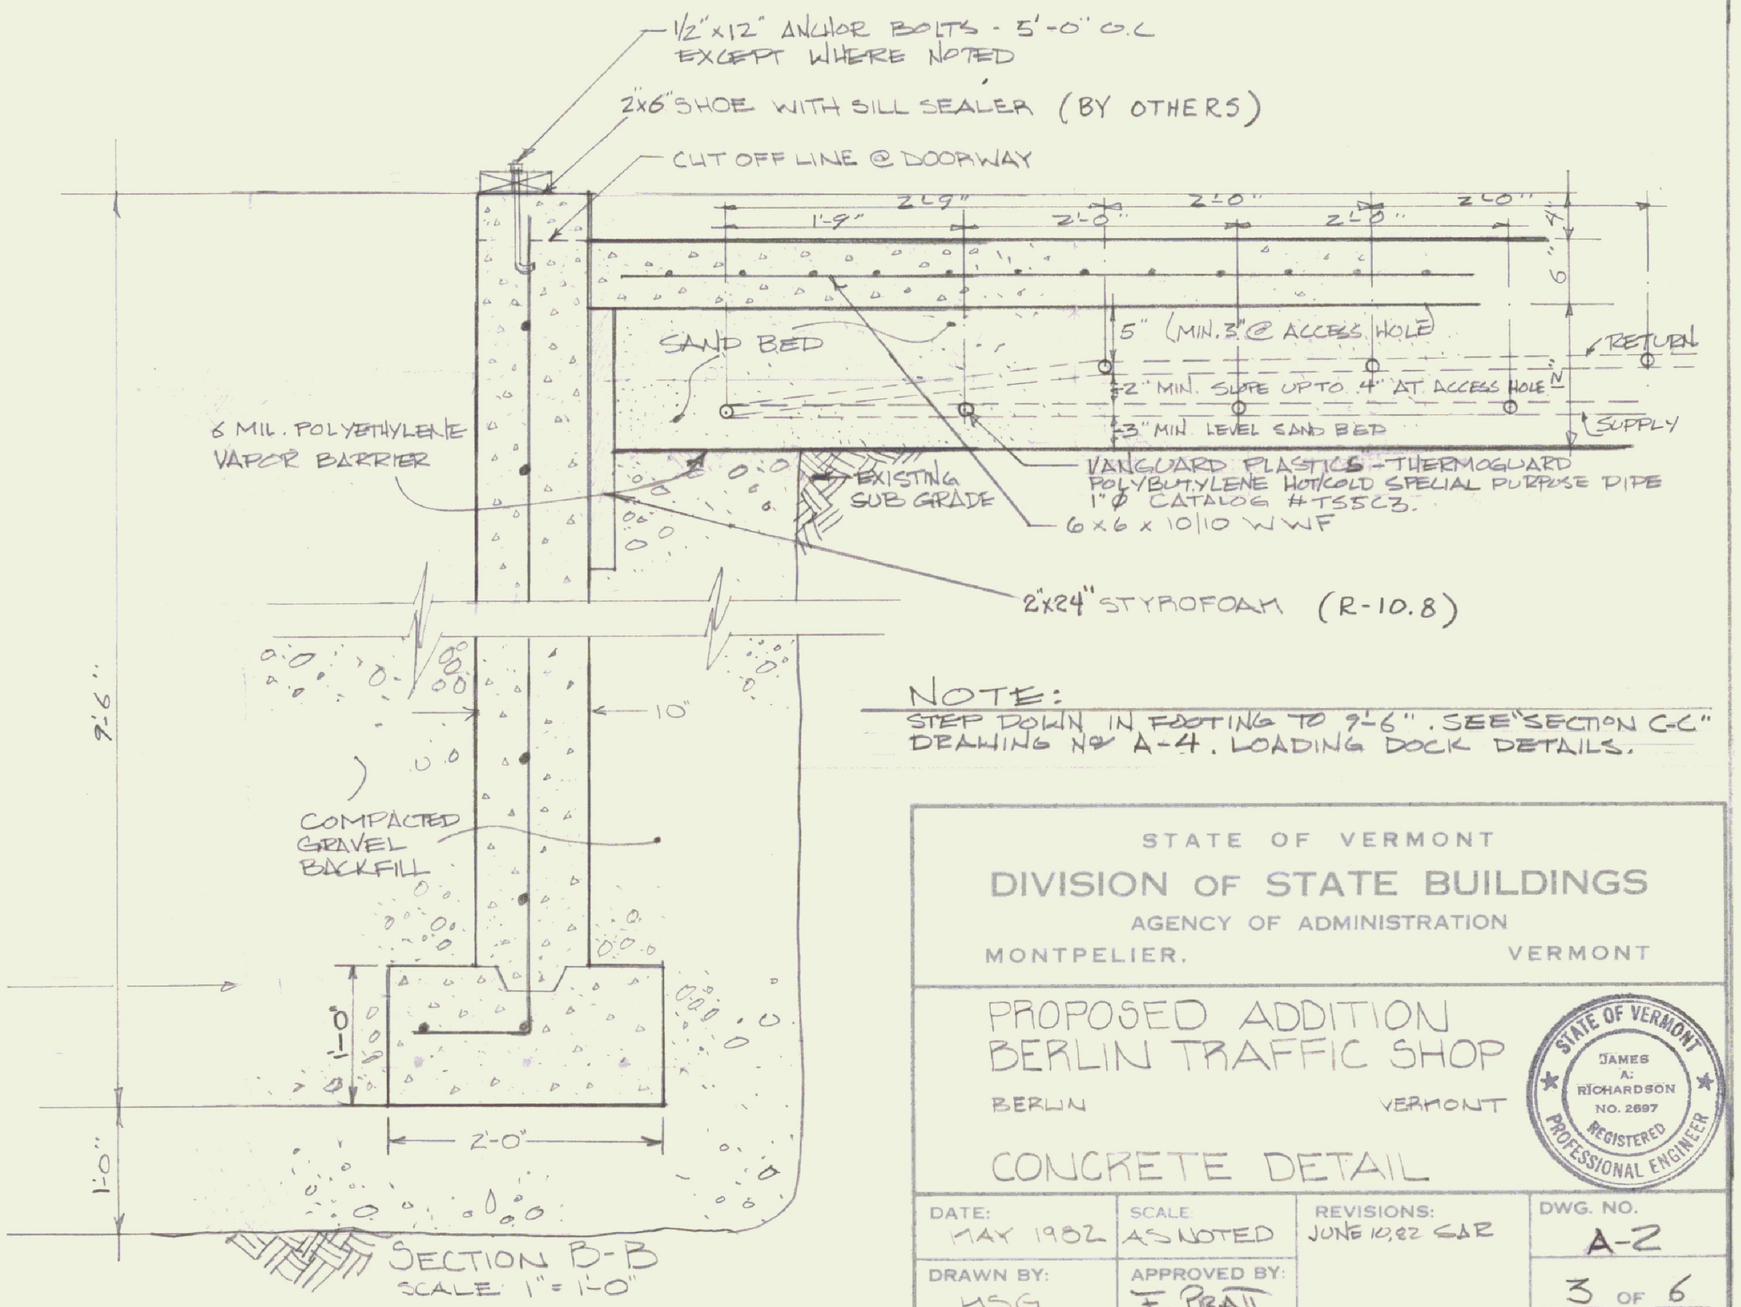

SECTION B-B
SCALE 1" = 1'-0"

NOTE:
STEP DOWN IN FOOTING TO 9'-6". SEE "SECTION C-C" DRAWING No A-4. LOADING DOCK DETAILS.

STATE OF VERMONT
DIVISION OF STATE BUILDINGS
AGENCY OF ADMINISTRATION
MONTPELIER, VERMONT

PROPOSED ADDITION
BERLIN TRAFFIC SHOP
BERLIN VERMONT

STATE OF VERMONT — JAMES A. RICHARDSON NO. 2697 — REGISTERED PROFESSIONAL ENGINEER

CONCRETE DETAIL

DATE:	SCALE	REVISIONS:	DWG. NO.
MAY 1982	AS NOTED	JUNE 10, 82 GAR	A-2
DRAWN BY: MSG	APPROVED BY: F. PRATT		3 OF 6