NOTE: CONTRACTOR TO CONFIRM WALL HEIGHT, DEPTH OF TRUSS, AND ROOF PITCH. MATCH NEW CONSTRUCTION TO EXISTING CONDITIONS.

NOTE: PROVIDE BRACING TO TRUSS AS REQUIRED BY MANUFACTURER.

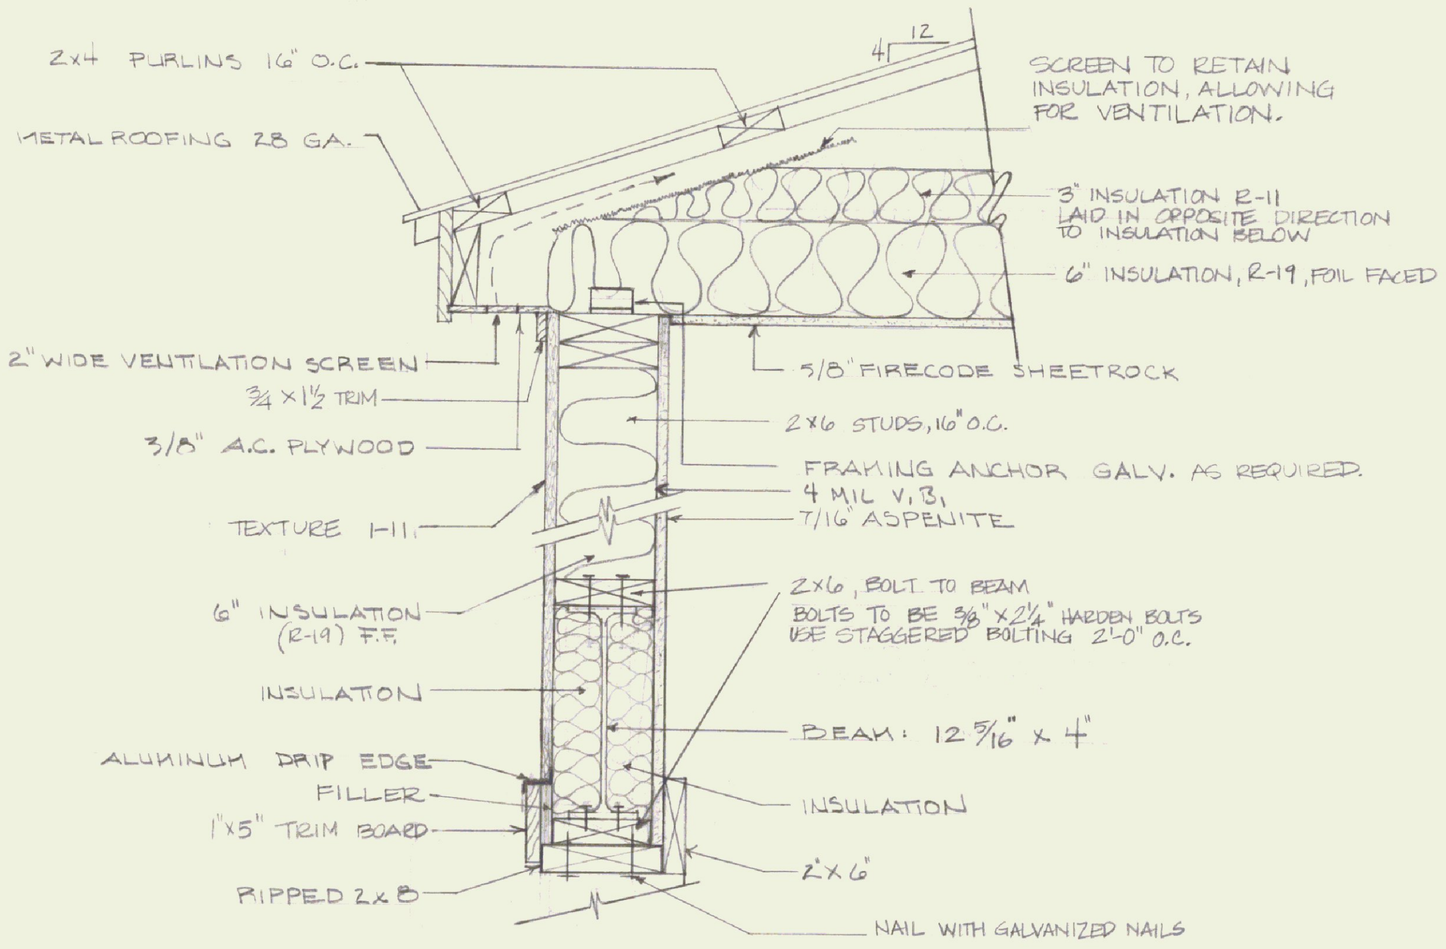

SECTION C-C
SCALE: 1-1/2" = 1'-0"

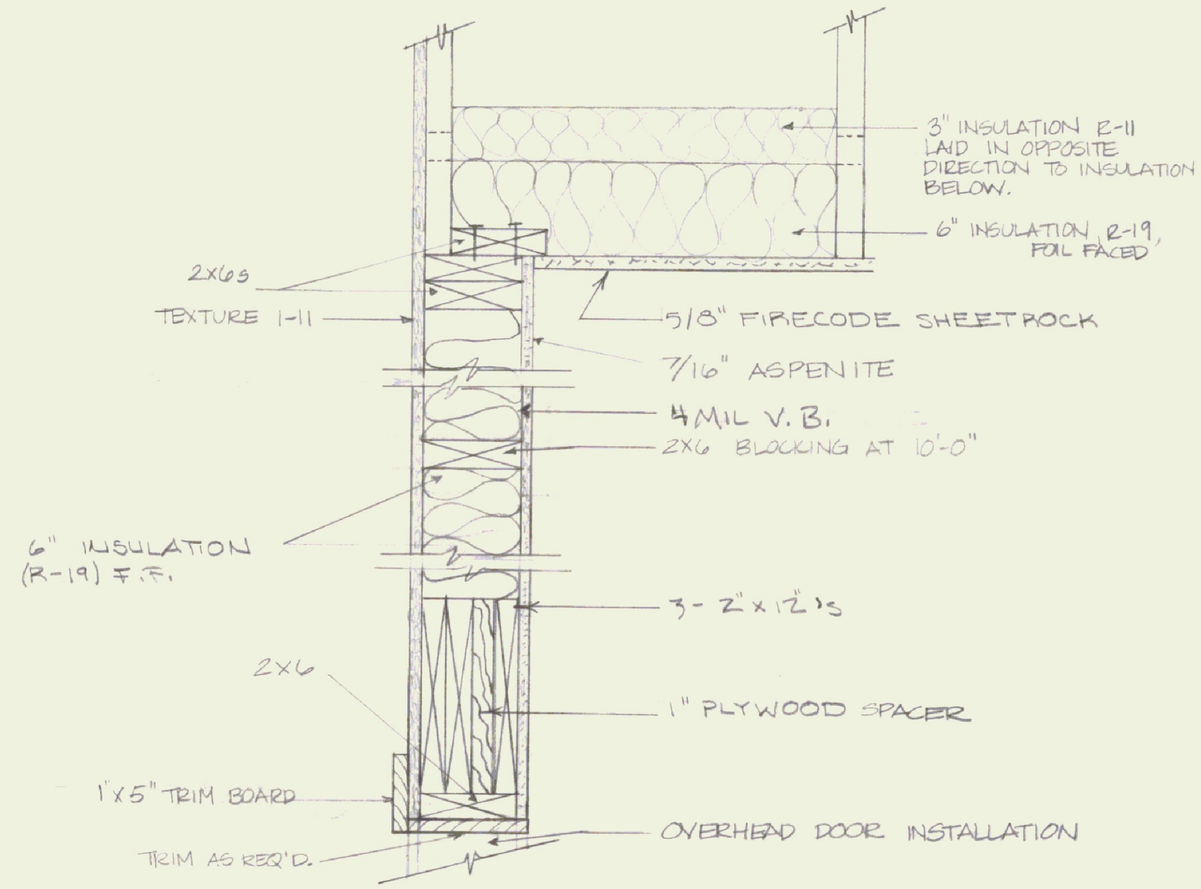

SECTION D-D - 8x8 DOOR
SCALE: 1-1/2" = 1'-0"

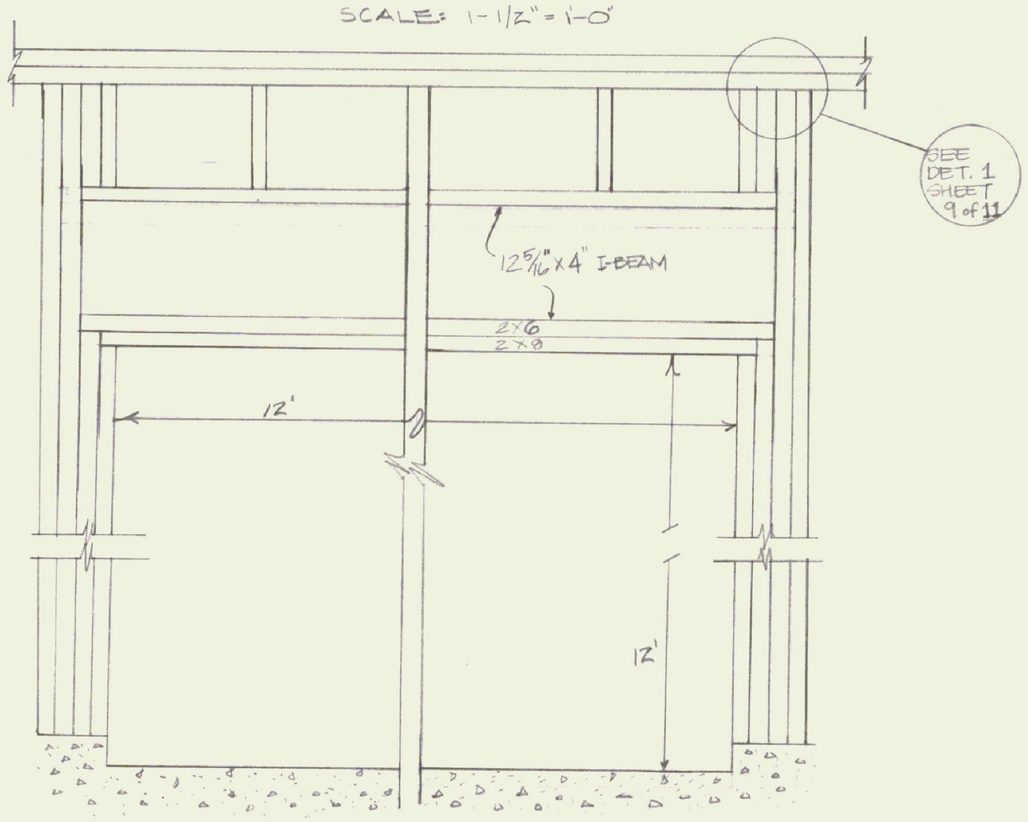

INTERIOR ELEVATION - OVERHEAD DOOR OPENING

SCALE: 1" = 1'-0"

STATE OF VERMONT
DIVISION OF STATE BUILDINGS
AGENCY OF ADMINISTRATION
MONTPELIER, VERMONT

PROPOSED ADDITION
BERLIN TRAFFIC SHOP
BERLIN VERMONT

CARPENTRY

DATE:	SCALE:	REVISIONS:	DWG. NO.
MAY 1982	AS NOTED	4/F 8-25-82	C-2
DRAWN BY: MSG	APPROVED BY: F. Pratt		8 OF 11