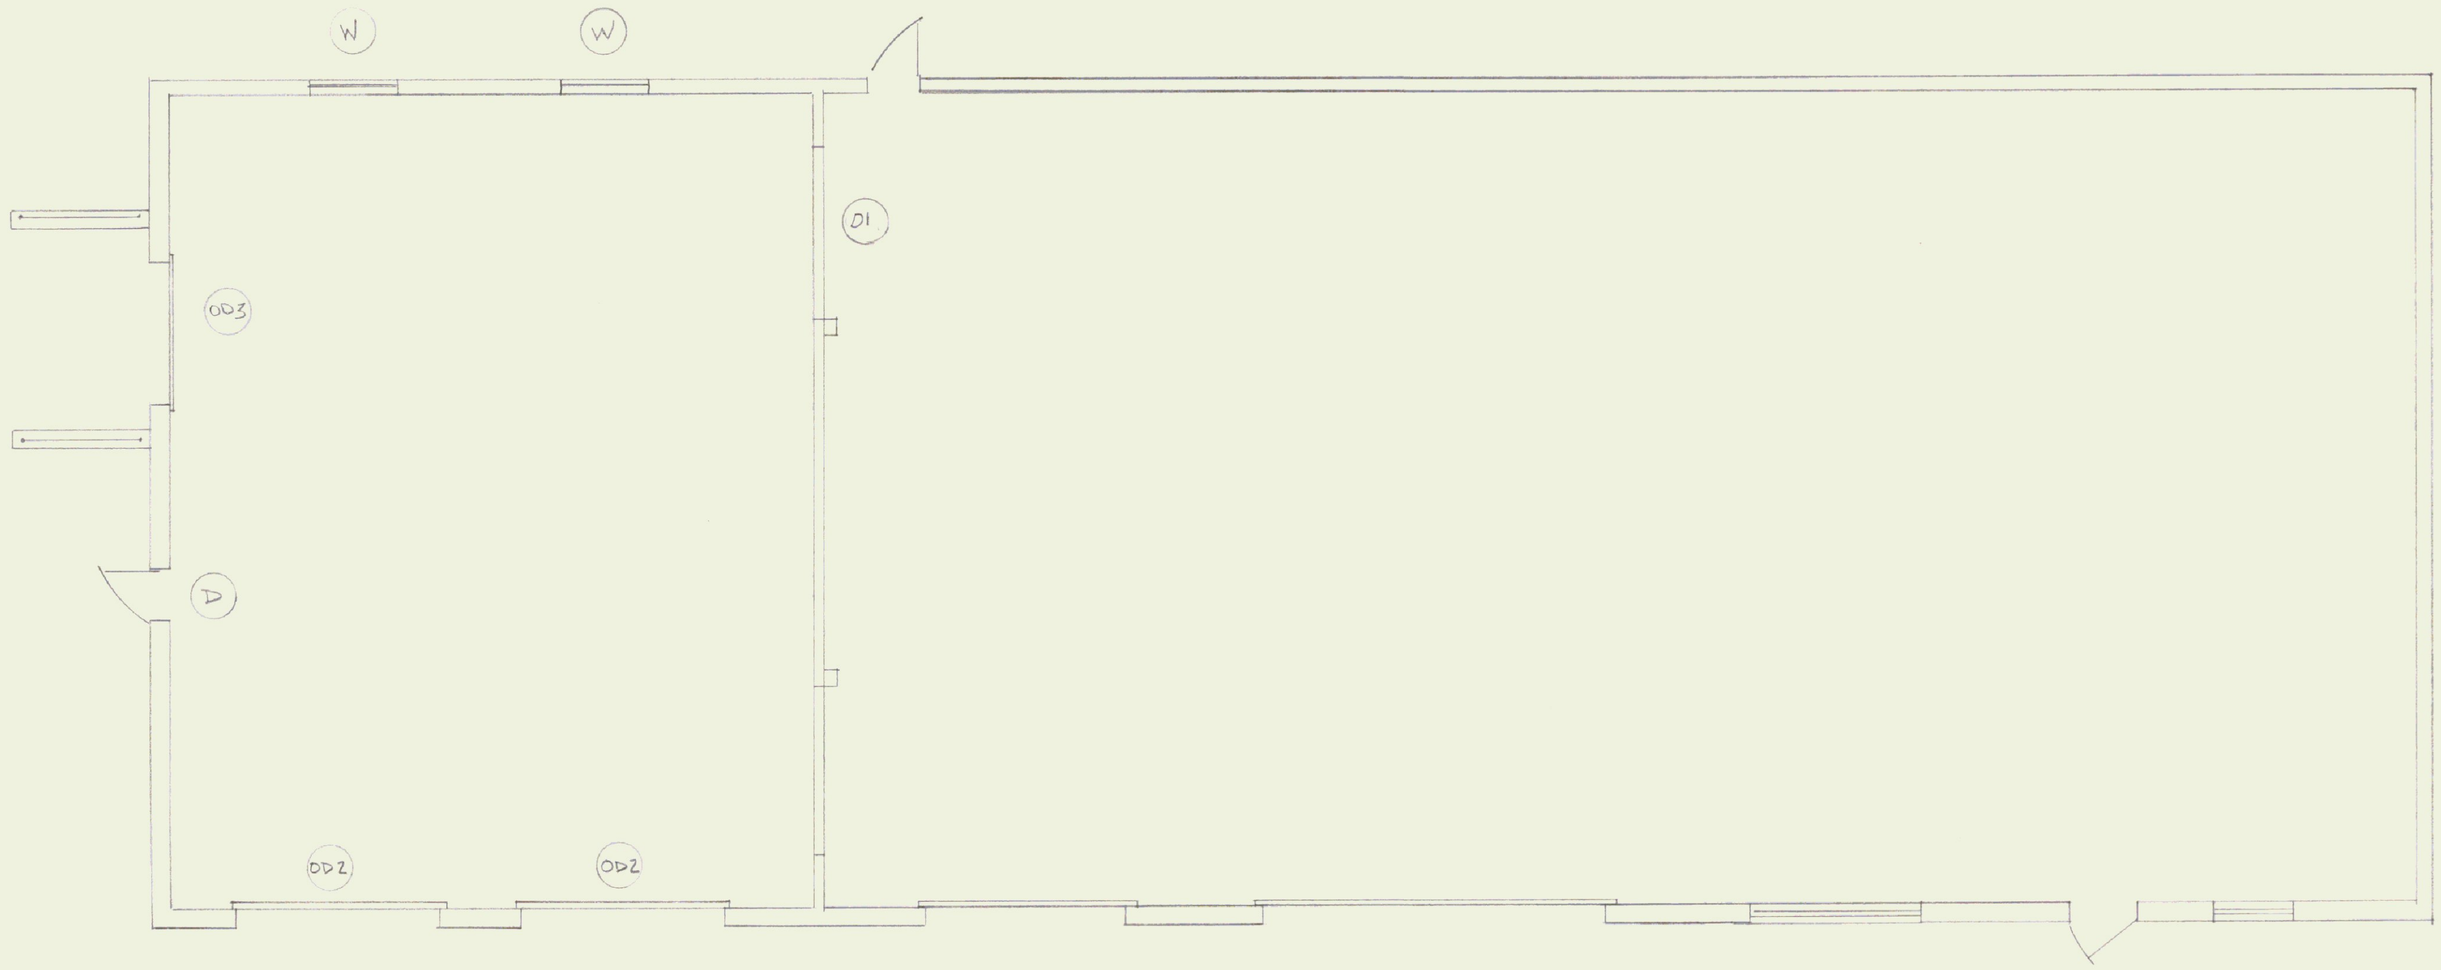

SCALE: 1/8" = 1'-0"

DOOR SCHEDULE

NO.	SIZE	TYPE	MATERIAL	CLASS.	CLOSERS	HINGES	KICK PLATE	BUMPER	LOCKSETS	REMARKS	QUANTITY
D	3'-0" x 6'-8"	A	INSULATED STEEL		YES	YES			YES	WITH 4" x 20" WIRE GLASS.	1
D1	8 x 8'	D	WOOD							EXIST WINDOW RE-DUCED TO 2 - 4' x 8' SWINGING DOORS.	1
OD2	12' x 12	C	INSULATED WOOD							SERIES 724 OVERHEAD DOOR W/INSULATED LEXAN AND DOUBLE STYLE LOCK. FLUSH.	2
OD3	8 x 8	B	INSULATED WOOD							SERIES 724 OVERHEAD DOOR W/INSULATED LEXAN & DOUBLE STYLE LOCK	1

WINDOW SCHEDULE

NO	ROUGH OPENING	TYPE	FRAME MATERIAL	QUANTITY	REMARKS
W	4'-0" x 3'-0"	E	ALUMINUM	2	SLIDERS WITH SCREENS.

A

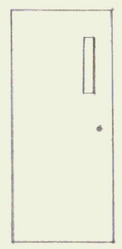

1/4" = 1'-0"

B

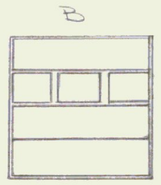

C

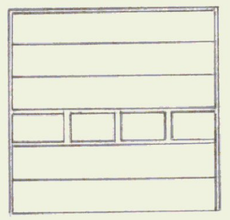

E

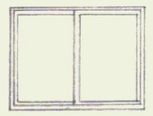

1/4" = 1'-0"

D

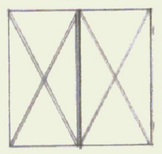

1/8" = 1'-0"

STATE OF VERMONT
DIVISION OF STATE BUILDINGS
AGENCY OF ADMINISTRATION
MONTPELIER, VERMONT

PROPOSED ADDITION
TO
TRAFFIC SHOP
BERLIN VERMONT

DOOR & WINDOW SCHEDULE

DATE: 10 MAR 82	SCALE: AS NOTED	REVISIONS:	DWG. NO.
DRAWN BY: MAG	APPROVED BY:		____ OF ____