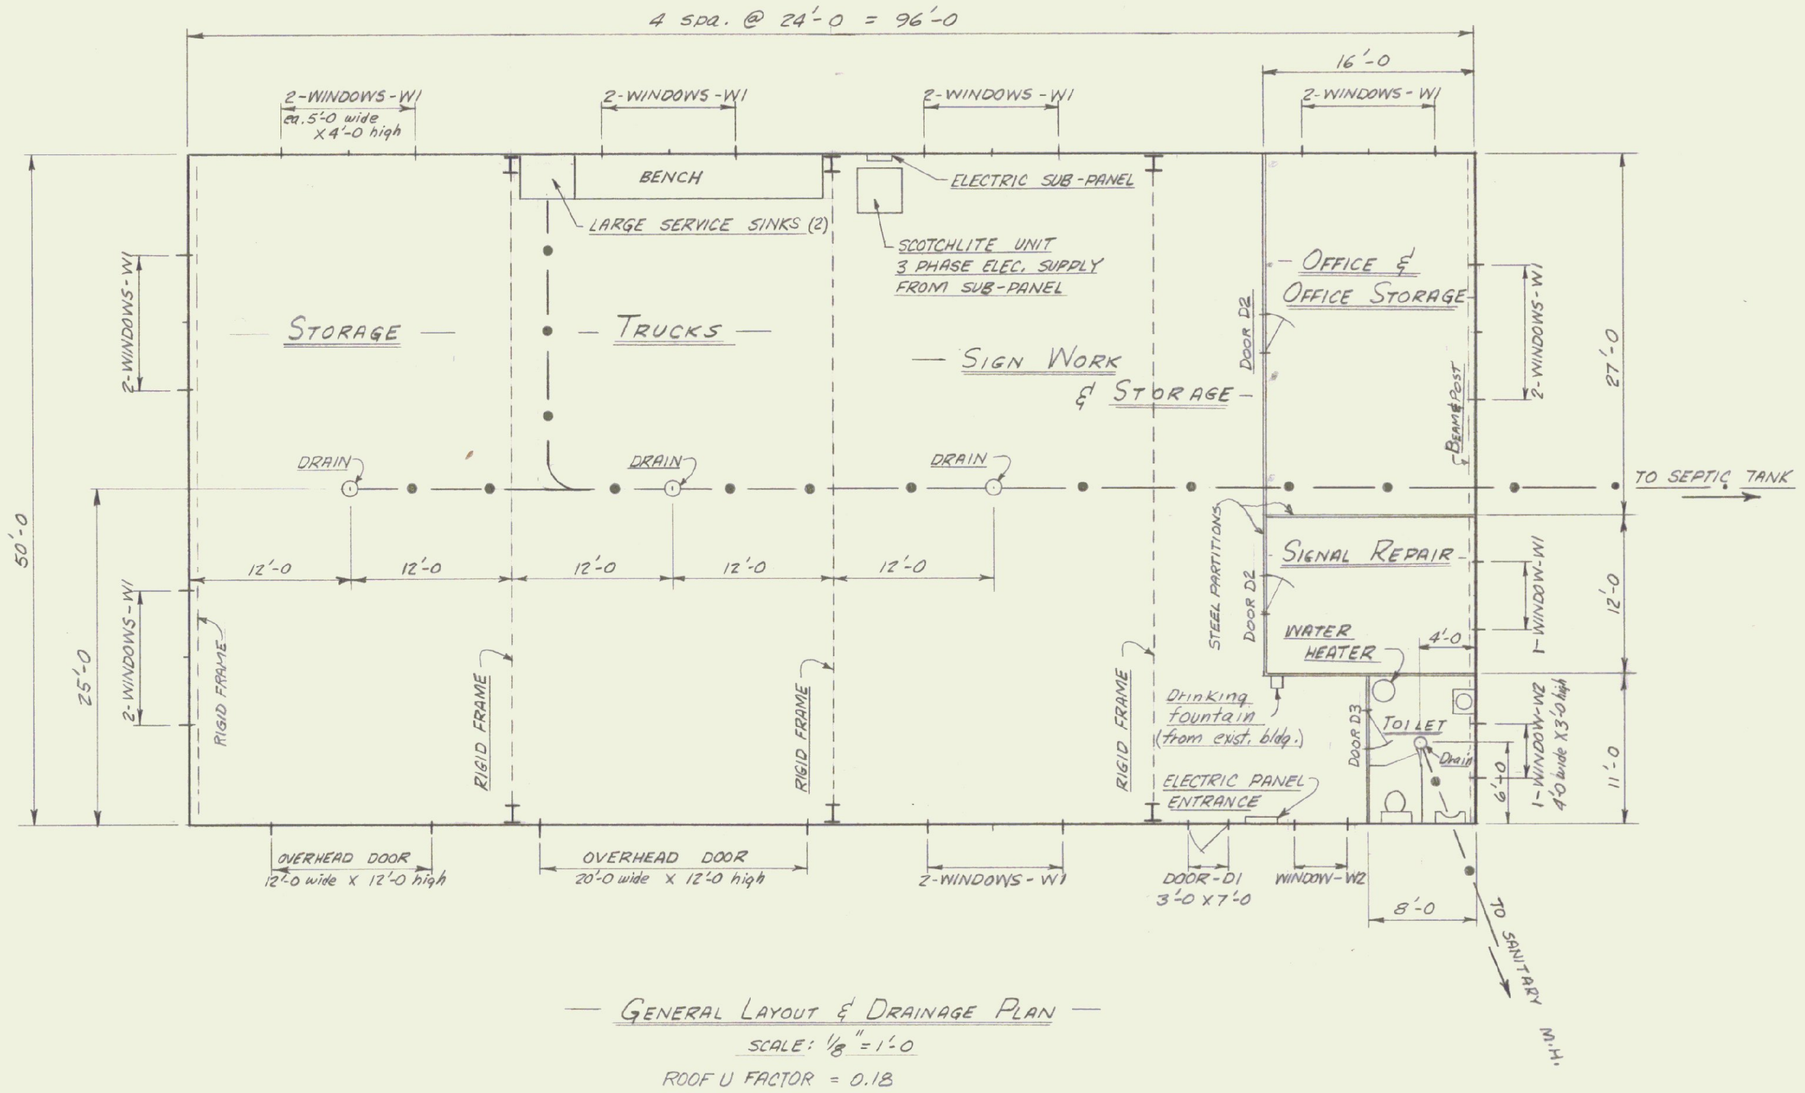

— GENERAL LAYOUT & DRAINAGE PLAN —

SCALE: 1/8" = 1'-0

ROOF U FACTOR = 0.18

WALL U FACTOR = 0.20

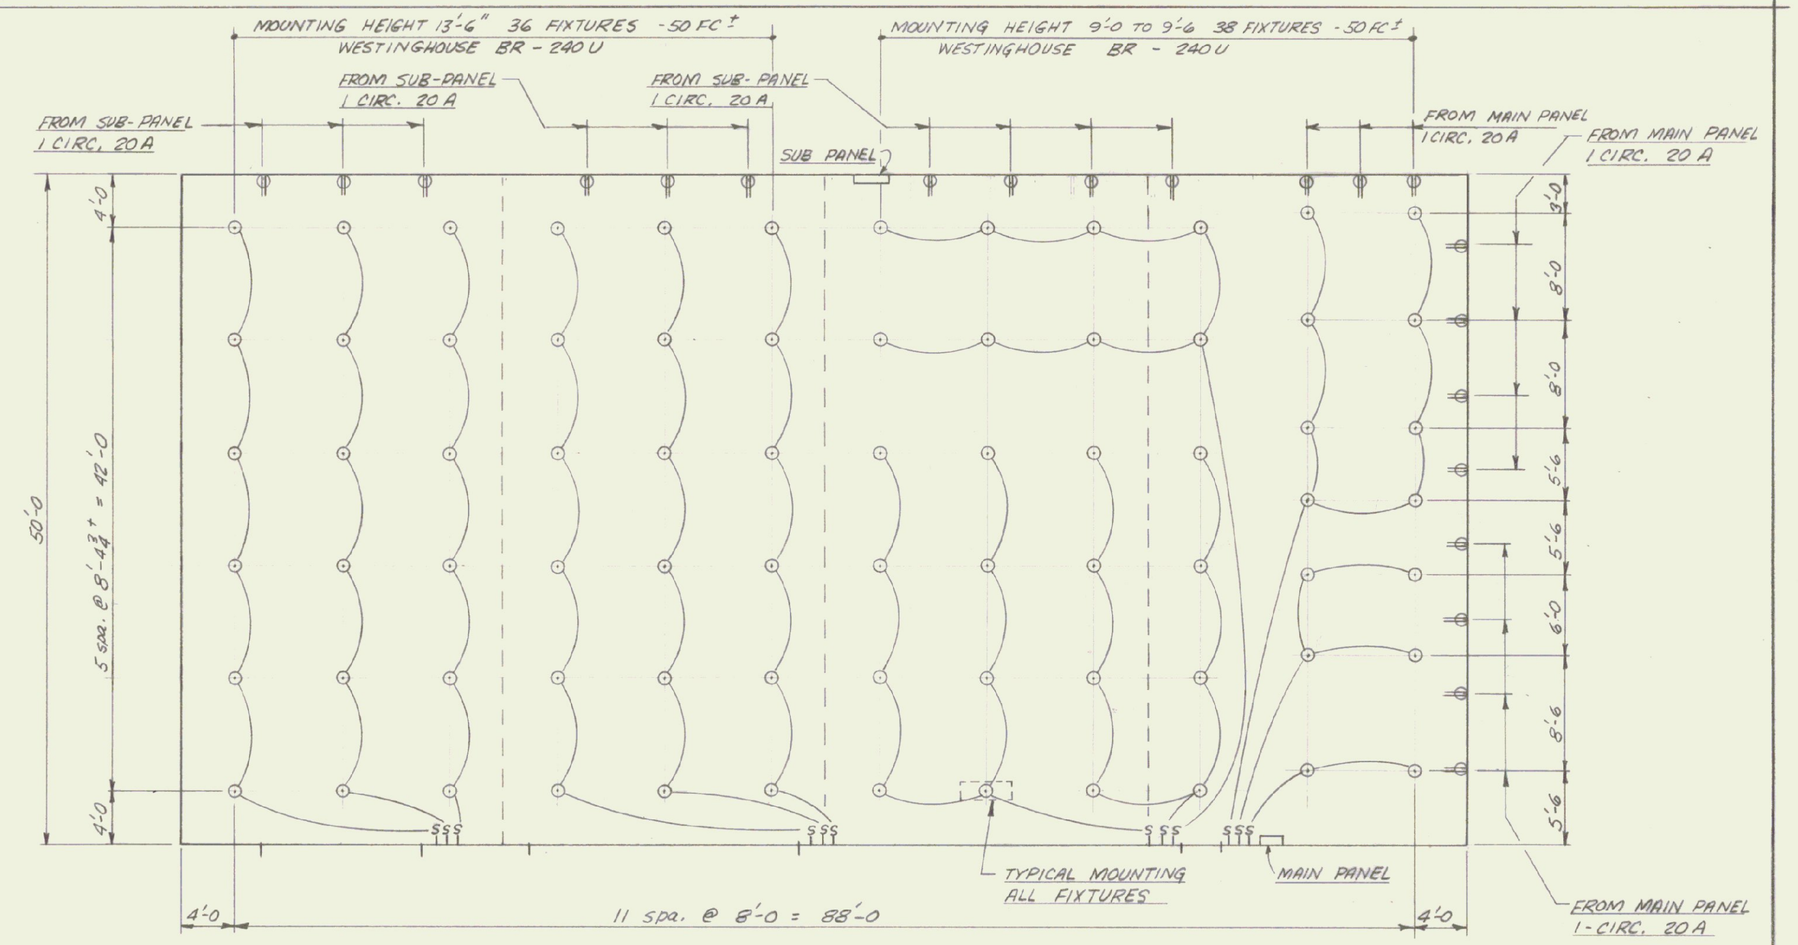

— ELECTRICAL LAYOUT —

SCALE: 1/8" = 1'-0

LEGEND (ELECTRICAL)

S — SWITCHES - UP 4'-0 FROM FLOOR

⊖ DUPLEX OUTLETS UP 3'-0 FROM FLOOR (OUTLETS FED FROM MAIN & SUB-PANELS AS SHOWN)

⊙ LIGHTING FIXTURES - 11 CIRCUITS - 20A 1-CIRC. PER 6 OR 8 FIXTURES.

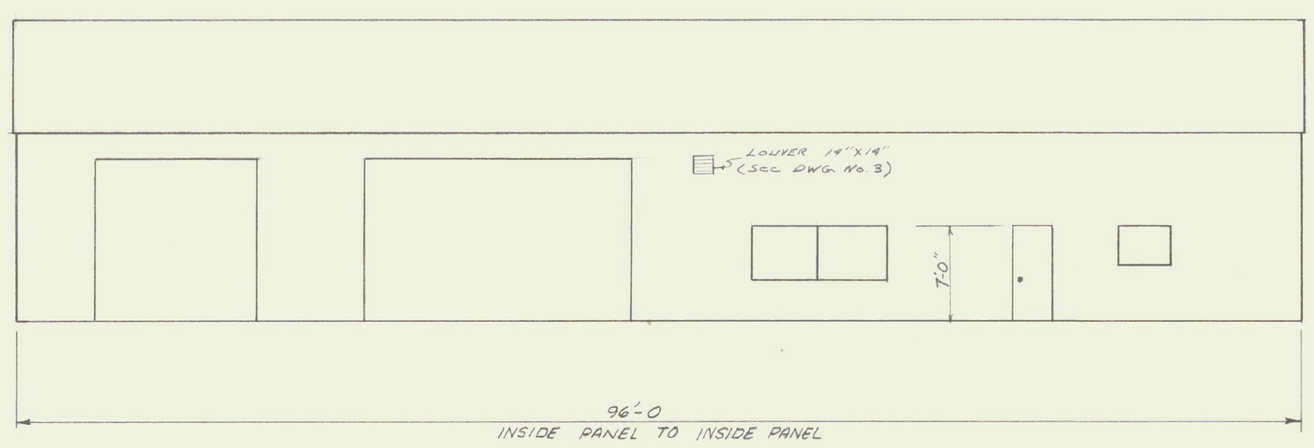

— WEST ELEVATION —

SCALE: 1/8" = 1'-0

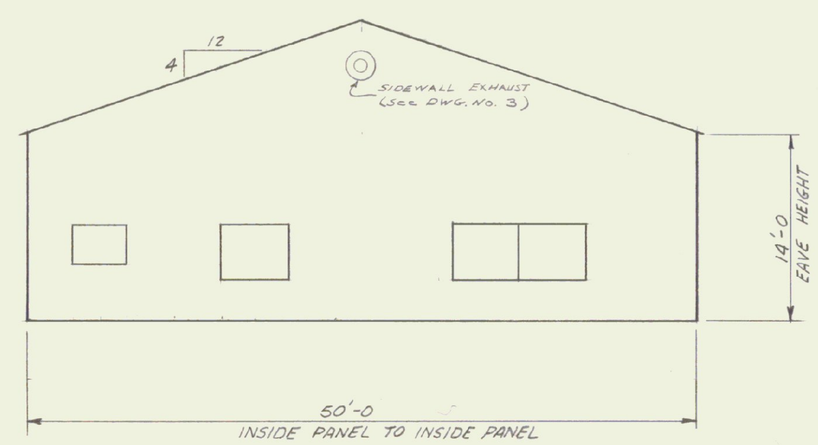

— SOUTH ELEVATION —

SCALE: 1/8" = 1'-0

TRAFFIC SHOP BUILDING

BERLIN, VT.

VERMONT DEPARTMENT OF HIGHWAYS

DATE AUG. 28, 1967	STATE BUILDINGS DIVISION	DWG. NO.
DRAWN BY D. COBB	DEPT. OF ADMINISTRATION MONTPELIER, VERMONT	2

PROJECT