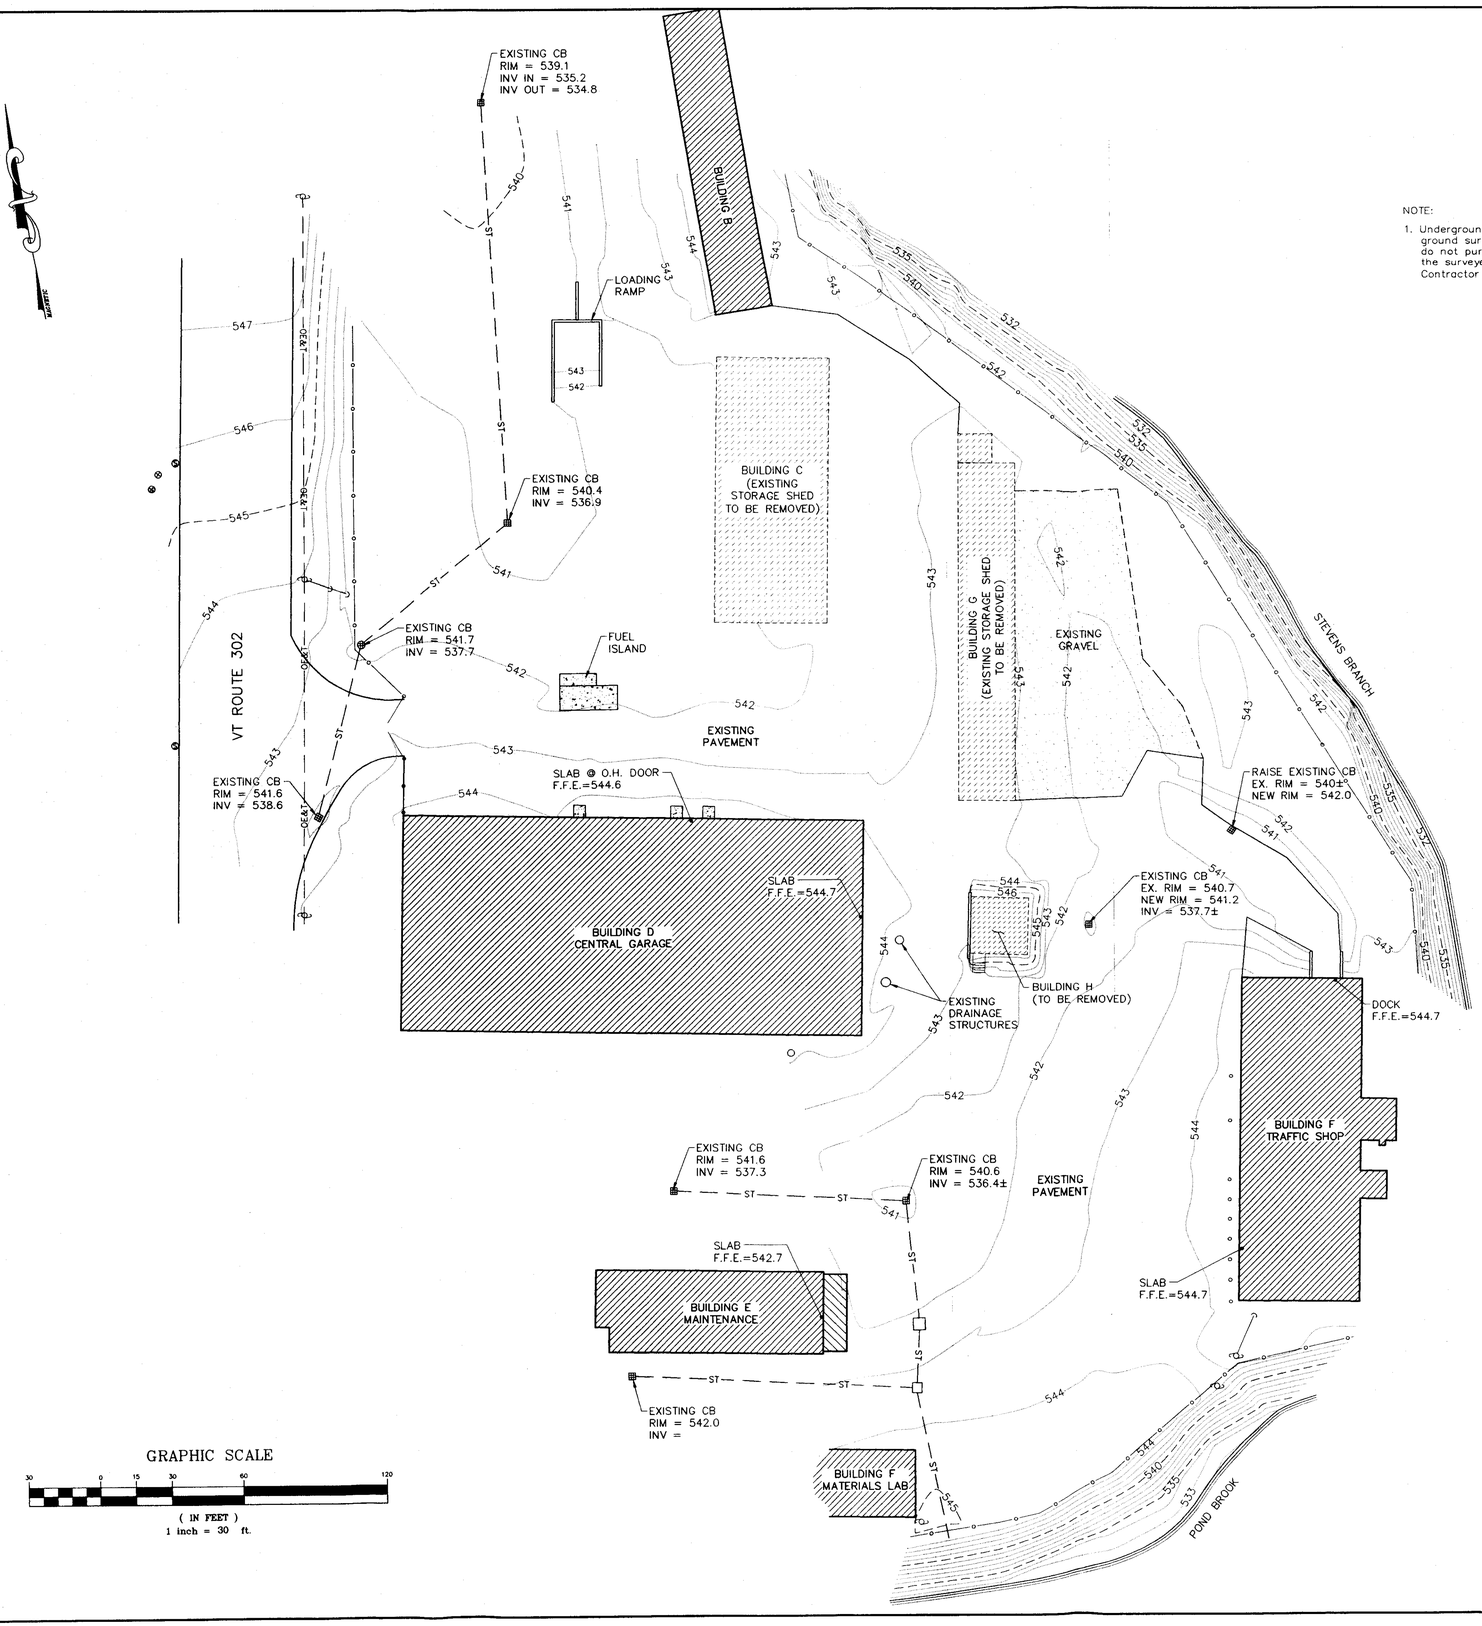

NOTE:

1. Underground utilities shown hereon are based on utility evidence visible at ground surface and are subject to field verification by excavation. Utilities shown do not purport to constitute or represent all utilities located upon or adjacent to the surveyed premises. All discrepancies shall be reported to the Engineer. The Contractor shall contact Dig Safe (800-225-4977) prior to any construction.

LEGEND

- 336 — EXISTING CONTOUR
- APPROXIMATE PROPERTY LINE
- OE — OVERHEAD ELECTRIC
- ST — STORM DRAINAGE LINE
- POWER POLE
- CATCH BASIN
- LIGHT POLE
- CONIFEROUS TREE
- DECIDUOUS TREE
- CHAIN LINK FENCE
- DRAINAGE SWALE
- EXISTING GRAVEL AREA

GRAPHIC SCALE

30 0 15 30 60 120

(IN FEET)
1 inch = 30 ft.

SITE ENGINEER:

CIVIL ENGINEERING ASSOCIATES, INC.
P.O. BOX 485 SHELBURNE, VT 05482
802-985-2323 FAX: 802-985-2271 web: www.cea-vt.com

COPYRIGHT © 2002 - ALL RIGHTS RESERVED

DRAWN: PJM
CHECKED: BCE
APPROVED: BCE

OWNER:

STATE OF VERMONT
DEPARTMENT OF BUILDINGS AND GENERAL SERVICES
MONTPELIER, VERMONT

PROJECT:

BERLIN
STORAGE BUILDING

MAINTENANCE GARAGE
BERLIN, VERMONT

DATE	CHECKED	REVISION
4/04/05	BCE	BID DOCUMENTS

EXISTING CONDITIONS PLAN

DATE: 12/12/2003
SCALE: 1" = 30'
PROJ. NO.: 03146.02

DRAWING NUMBER: C2.0

P:\AutoCADD Projects\2003\03146.02\dwg\03146_02a.dwg, 5/9/2005 9:35:03 AM, pmead