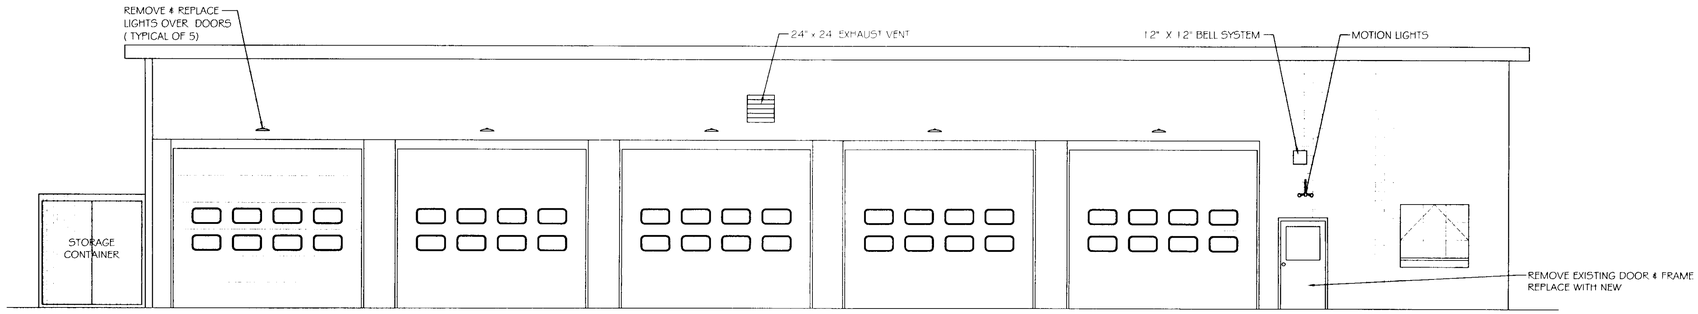

FRONT ELEVATION
SCALE: 3/16" = 1'-0"

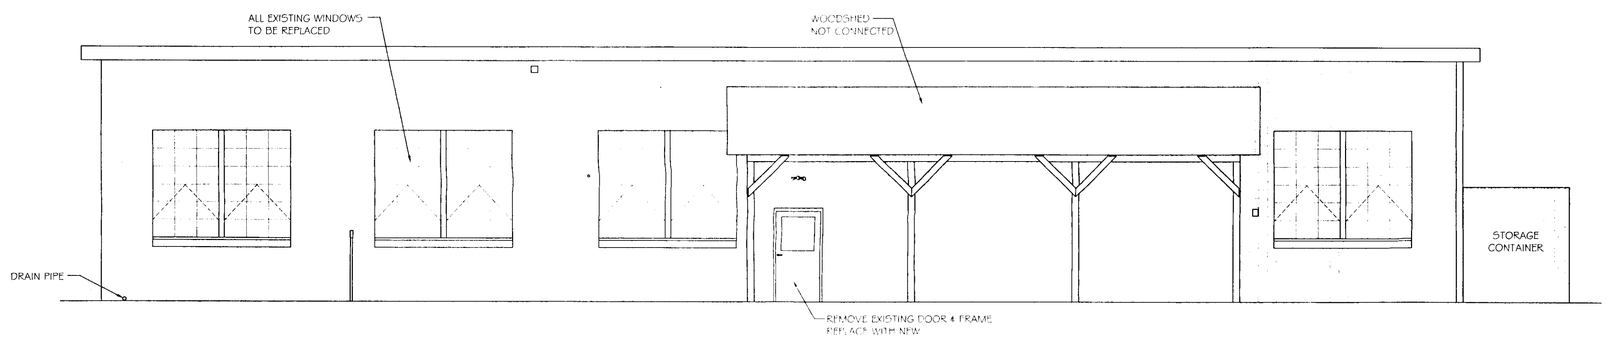

REAR ELEVATION
SCALE: 3/16" = 1'-0"

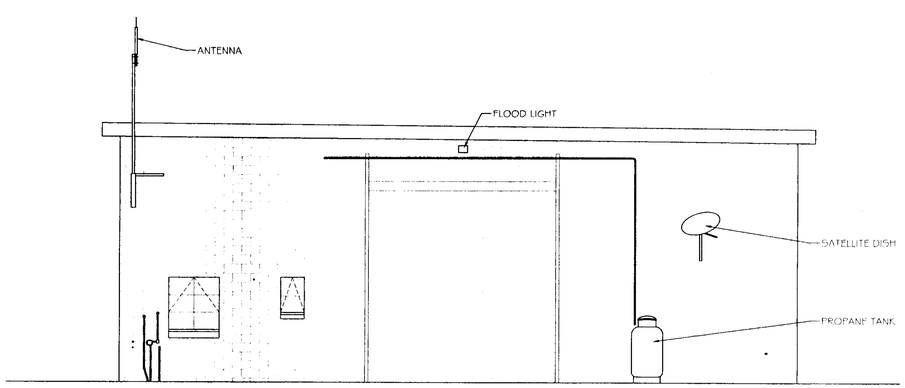

RIGHT ELEVATION
SCALE: 3/16" = 1'-0"

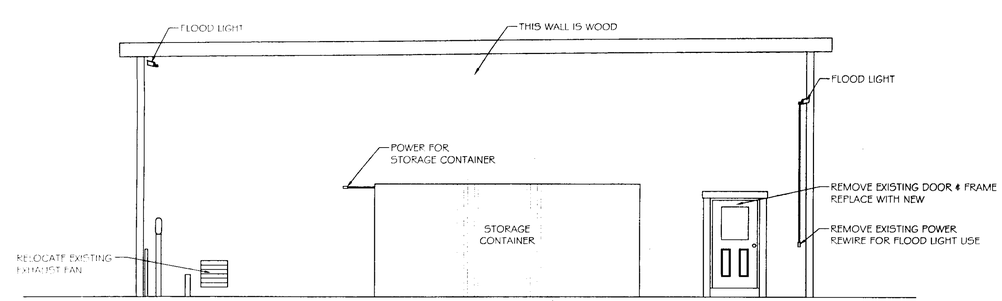

LEFT ELEVATION
SCALE: 3/16" = 1'-0"

STATE OF VERMONT
Department of Buildings and General Services
Agency of Administration
Montpelier, Vermont

MIDDLESEX A.O.T GARAGE
NEW SIDING, DOORS & WINDOWS
EXISTING ELEVATIONS

MIDDLESEX, VERMONT

REVISIONS

SCALE: AS NOTED
DATE: SEPTEMBER 2005
DRAWN BY: N. HERSEY
APPR. BY: R. BARRY

MIDDLESEX
A.O.T. GARAGE
NEW SIDING, DOORS & WINDOWS
EXISTING ELEVATIONS

D-1

S:\BGS_CAD\towns\middlesex\A.O.T\2005\MID-05-01-D1.dwg