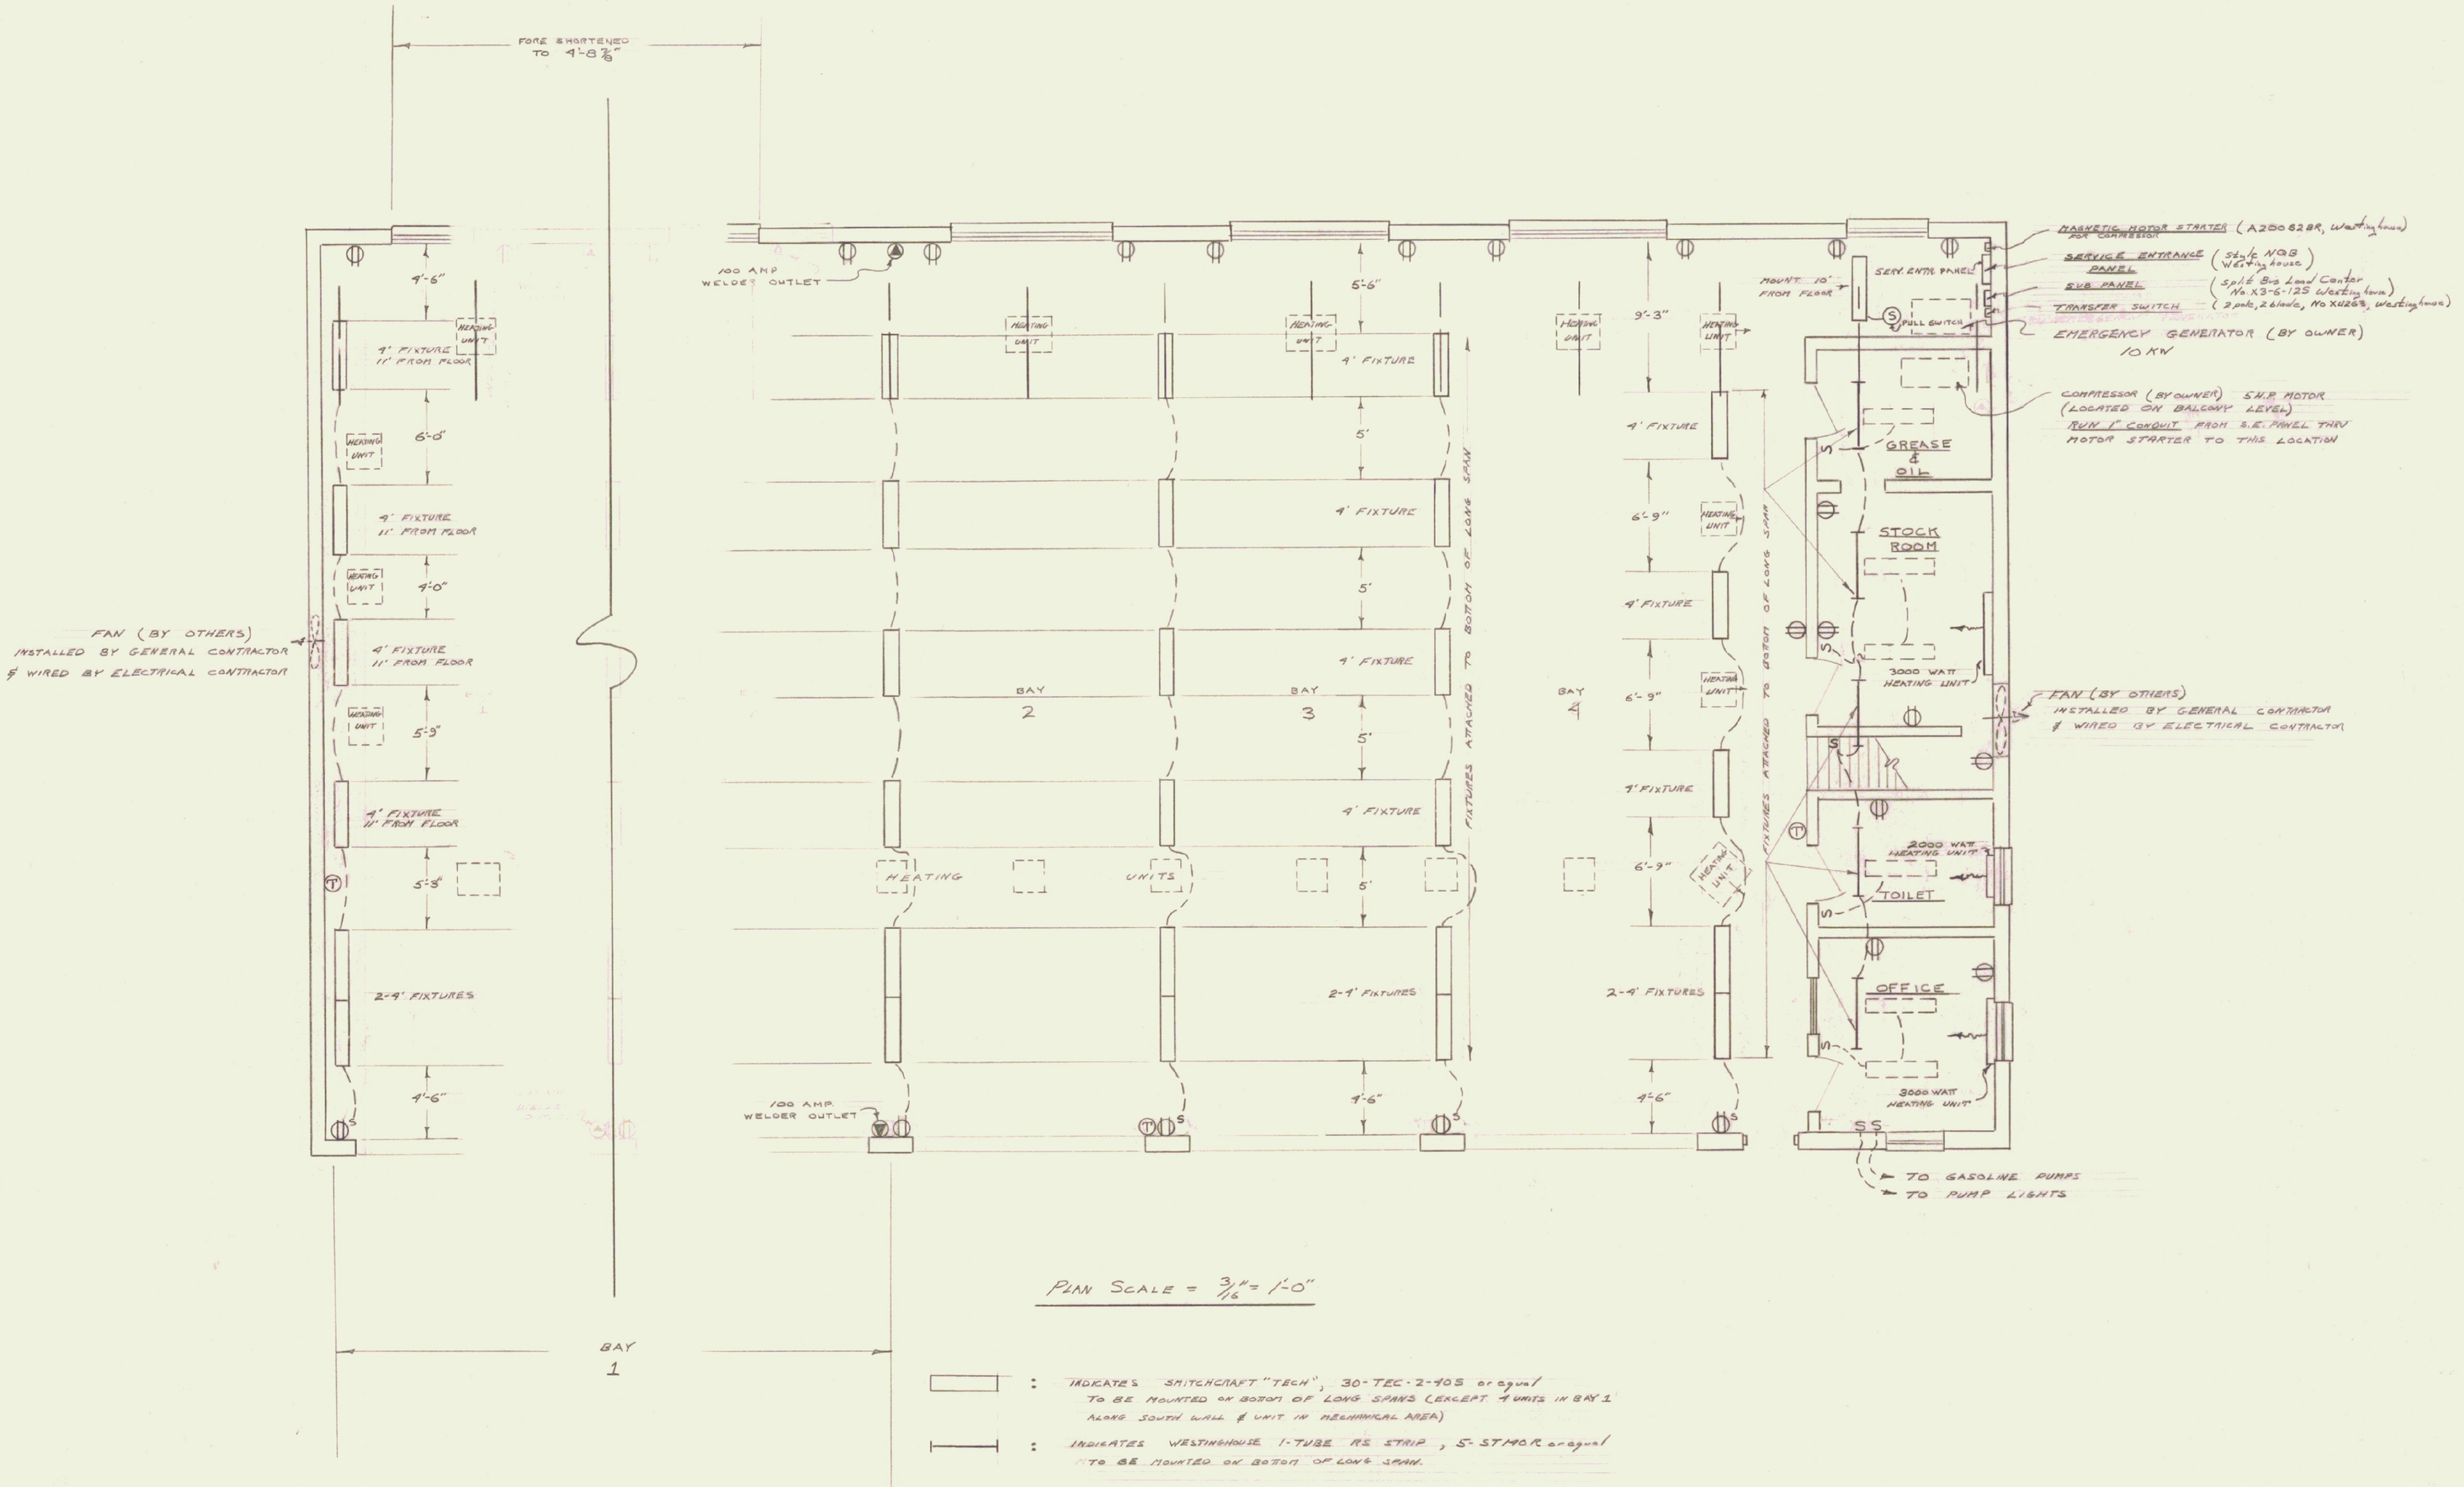

PLAN SCALE = 3/16" = 1'-0"

: INDICATES SMITHCRAFT "TECH", 30-TEC-2-40S or equal TO BE MOUNTED ON BOTTOM OF LONG SPANS (EXCEPT 4 UNITS IN BAY 1 ALONG SOUTH WALL & UNIT IN MECHANICAL AREA)

: INDICATES WESTINGHOUSE 1-TUBE RS STRIP, 5-ST14OR or equal TO BE MOUNTED ON BOTTOM OF LONG SPAN.

: INDICATES SMITHCRAFT DOMINAIRE, 6-DMA-2-40 TO BE MOUNTED ON CEILING

Ⓣ : INDICATES THERMOSTATS BY HEATING CONTRACTOR ELECTRICAL CONTRACTOR RUN CONDUIT TO Ⓣ LOCATION FROM SUB-PANEL

STANDARD GARAGE BUILDING
FOR
VERMONT DEPARTMENT OF HIGHWAYS

DATE: AUG 1, 1967	STATE BUILDINGS DIV.	DRAWN BY: R.G.H.
SCALE: 3/16" = 1'-0"	DEPT OF ADMINISTRATION MONTPELIER VERMONT	DRWG. NO. 4E

PROJECT 102-67 HIGHWAY