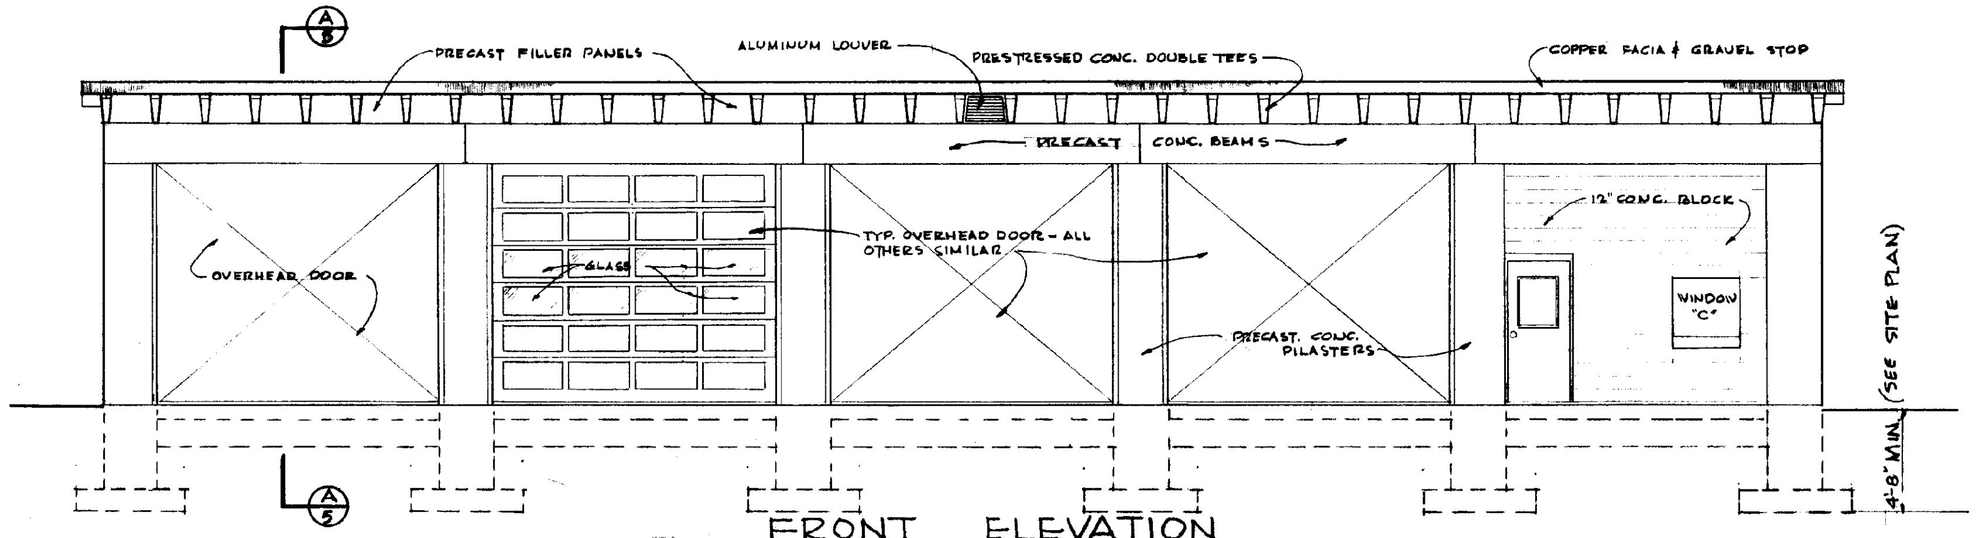

FRONT ELEVATION

SCALE 3/16" = 1'-0"

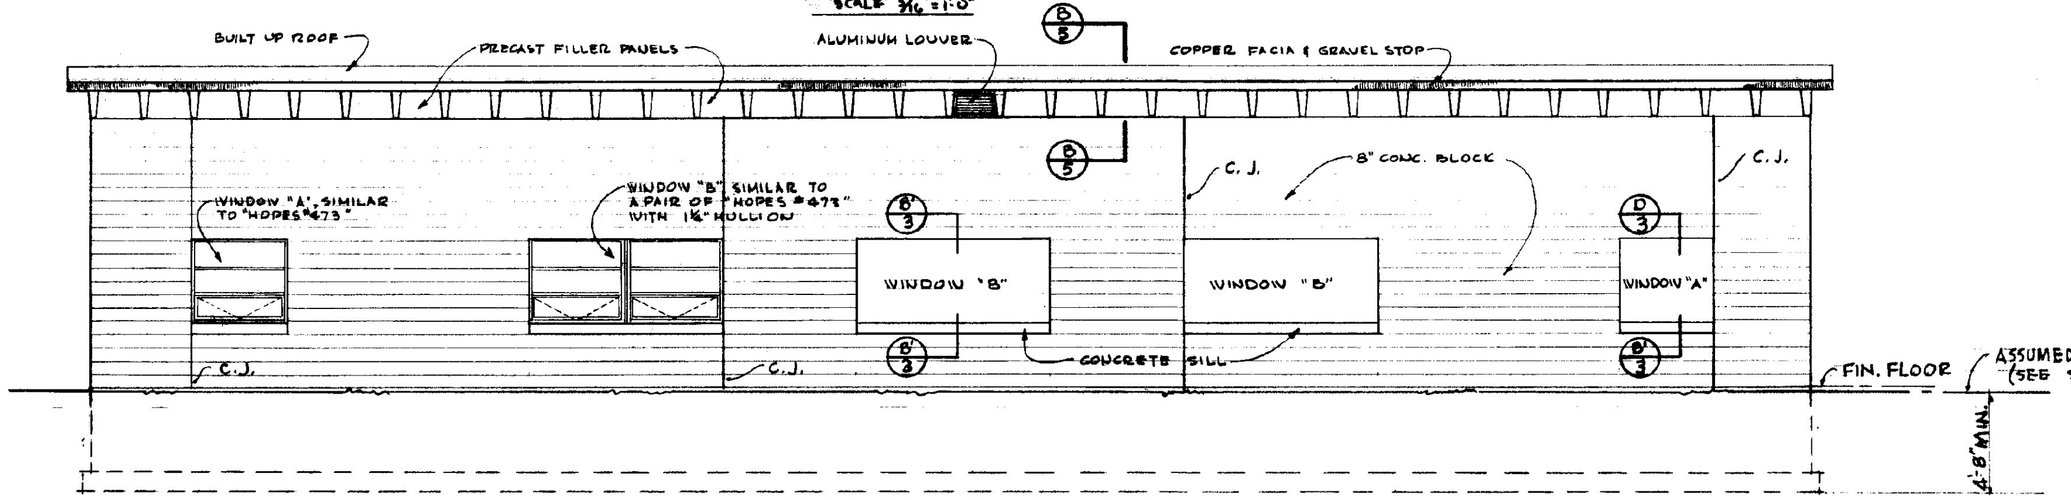

REAR ELEVATION

SCALE 3/16" = 1'-0"

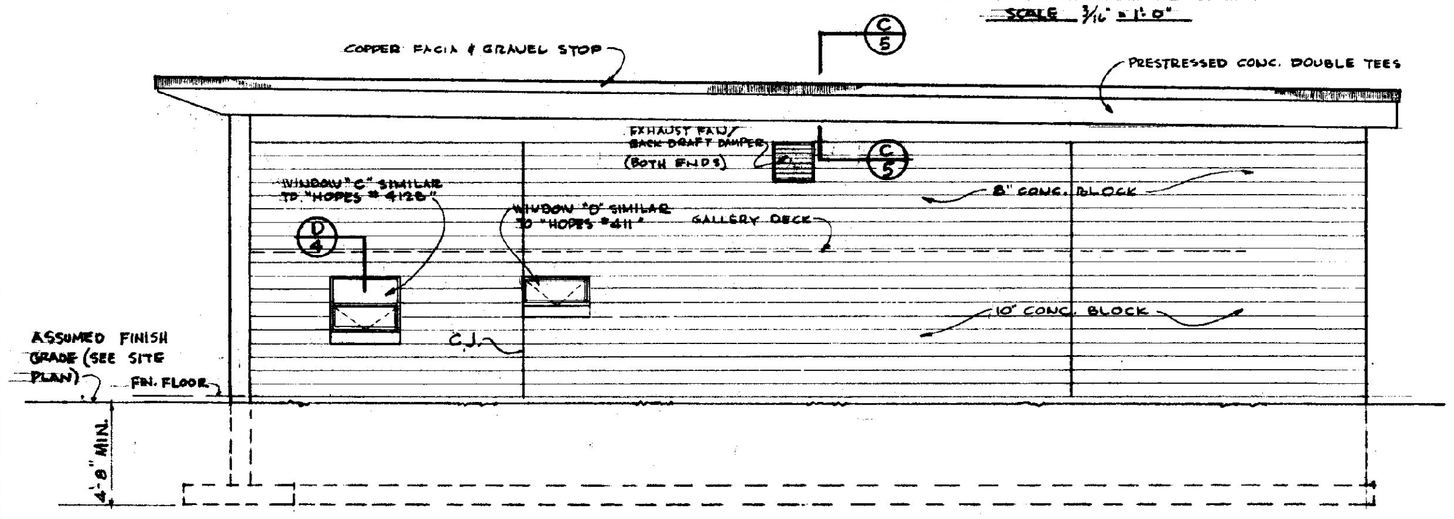

RIGHT END ELEVATION

(LEFT END ELEVATION IS OPPOSITE HAND EXCEPT THAT THE TWO WINDOWS ARE OMITTED)

SCALE 3/16" = 1'-0"

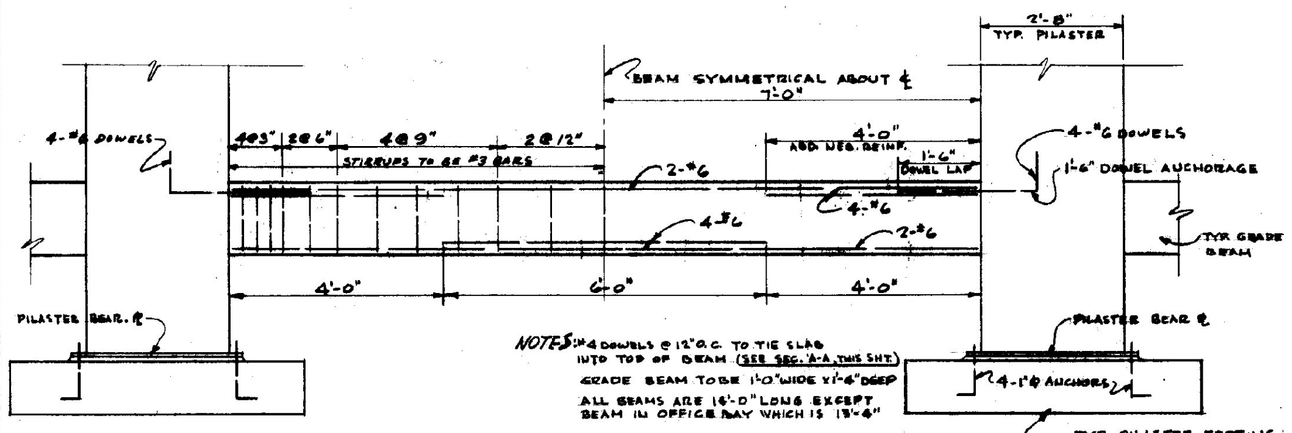

NOTES: 1/2" ⌀ DOWELS @ 12" O.C. TO TIE SLAB INTO TOP OF BEAM (SEE SEC. A-A, THIS SHT.)
GRADE BEAM TO BE 1'-0" WIDE x 1'-6" DEEP
ALL BEAMS ARE 16'-0" LONG EXCEPT BEAM IN OFFICE BAY WHICH IS 13'-4"

DETAIL OF TYPICAL GRADE BEAM SCALE: ½" = 1'-0"

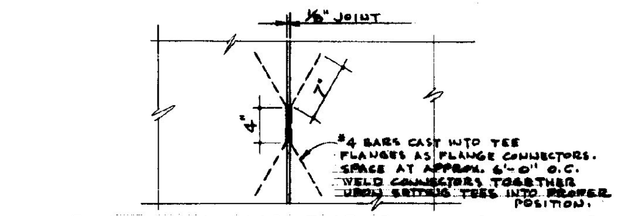

PLAN-SHOWING TYP. FLANGE CONNECTORS

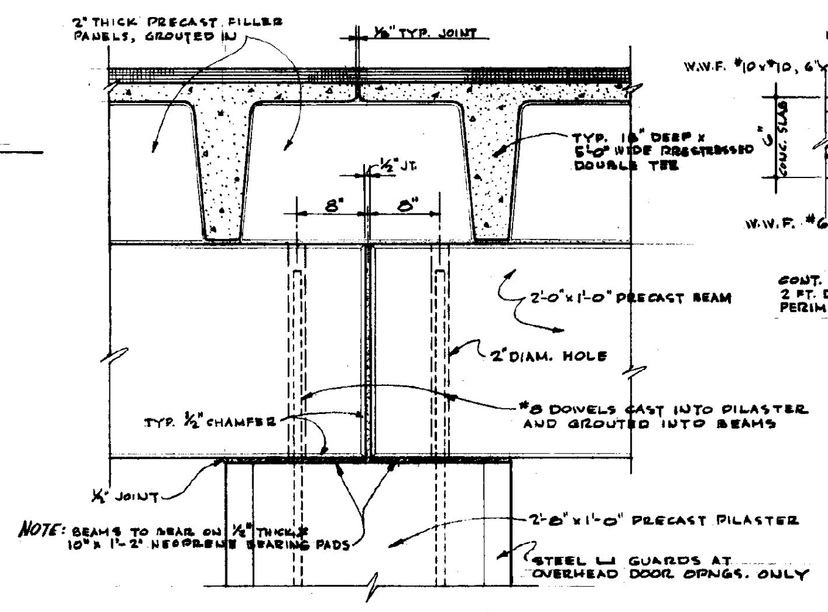

NOTE: BEAMS TO BEAR ON 1/16" THICK x 10" x 1'-2" NEOPRENE BEARING PADS

TYP. DET. AT BEAMS & PILASTERS

SCALE: 1" = 1'-0"

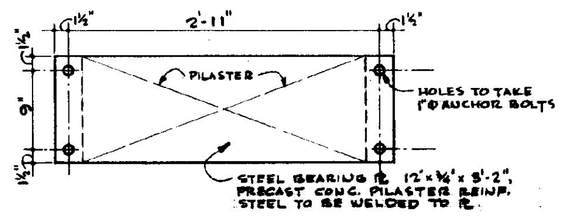

TYP. PILASTER BEARING ℞ SCALE: 1" = 1'-0"

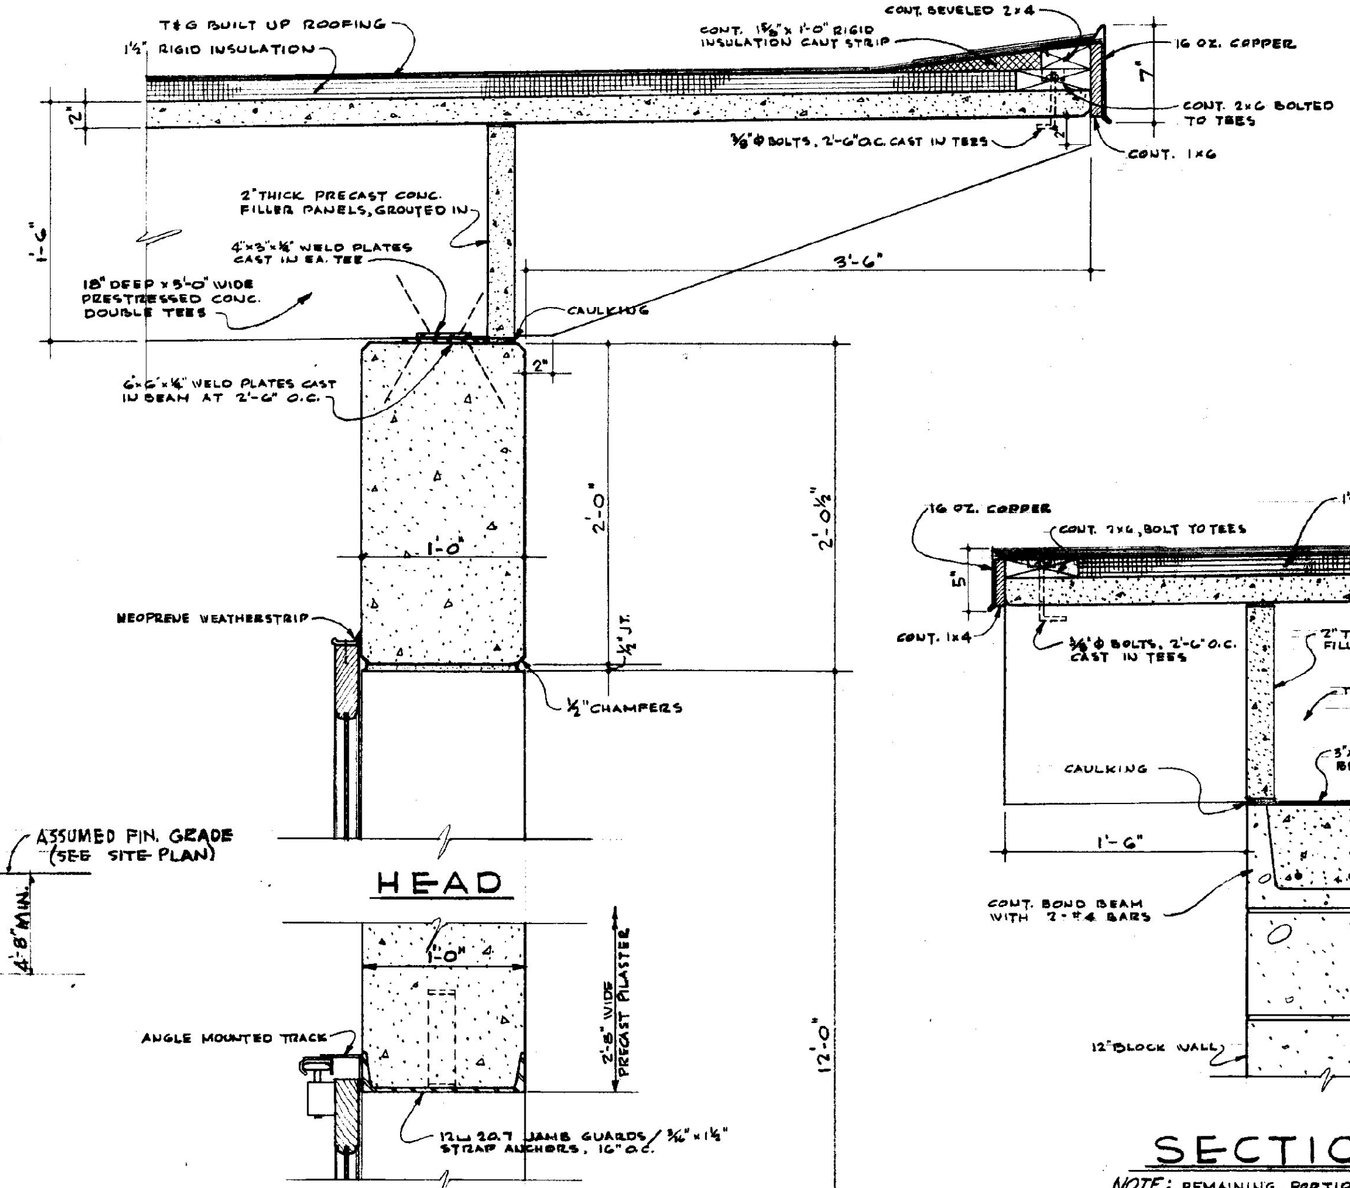

HEAD

JAMB

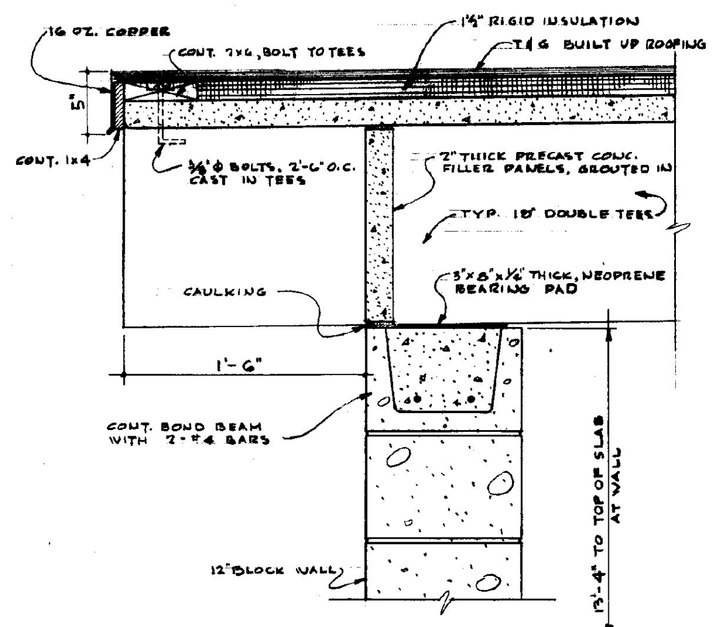

SECTION B-B

NOTE: REMAINING PORTION OF SECTION IS THE SAME AS SEC. B-B SHT. 4 EXCEPT FOR FOOTING SHOWN ON PLAN.

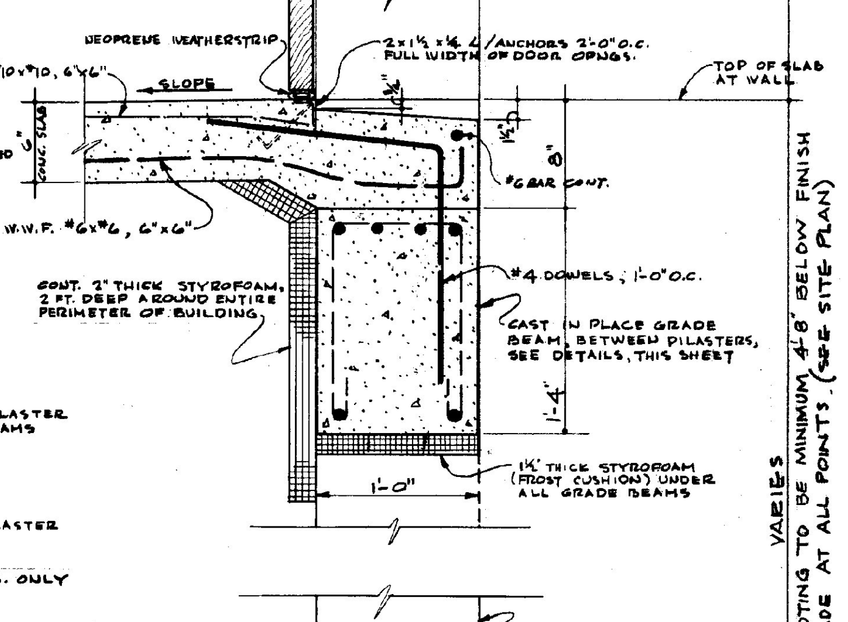

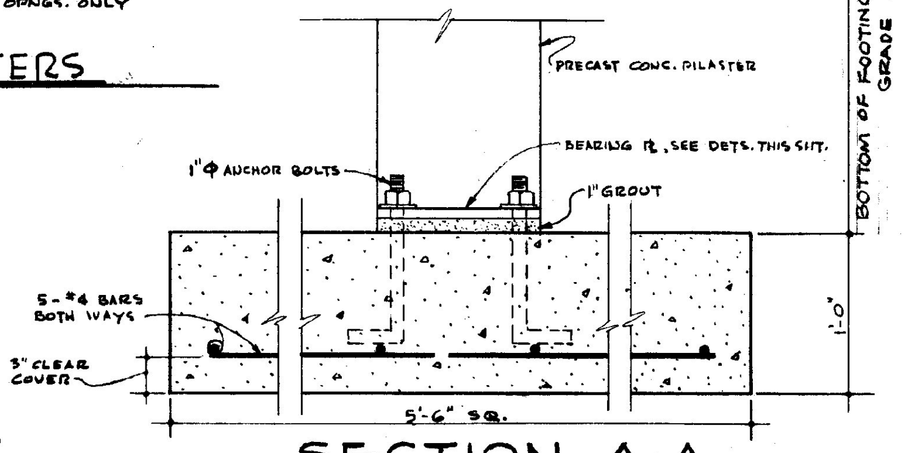

SECTION A-A

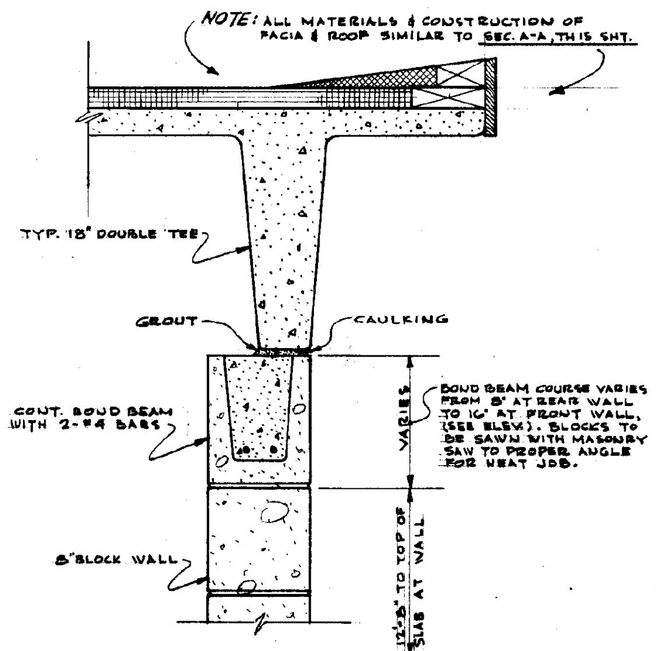

SECTION C-C

USE THIS SHEET FOR ALTERNATE 1 ONLY

STANDARD GARAGE BUILDING
FOR
VERMONT DEPARTMENT OF HIGHWAYS

DATE MAY 3, 1966	STATE BUILDINGS DIVISION	DRWG. NO.
DRAWN BY J.S.Z.	DEPT. OF ADMINISTRATION MONTPELIER, VERMONT	5

PROJECT 101-66 HIGHWAY