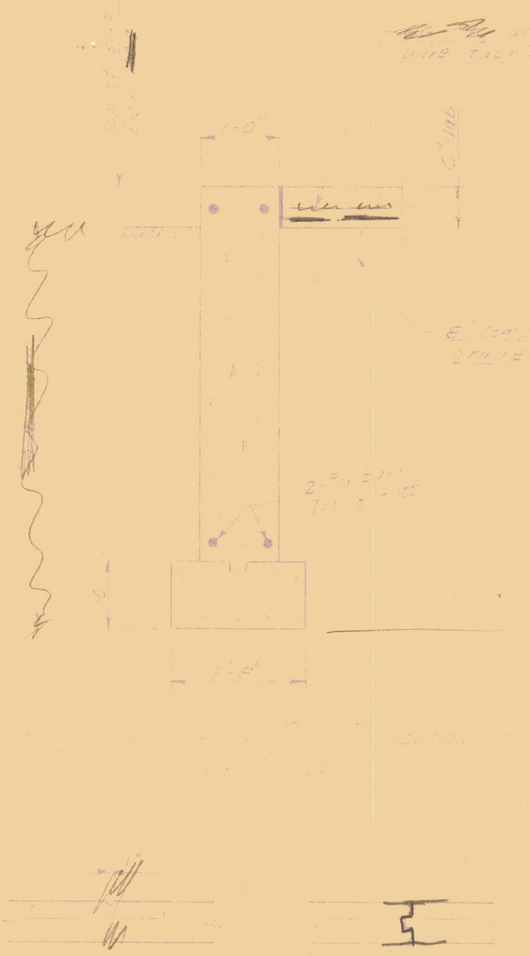

— LEACHING TRENCH DETAIL —
SCALE: 3/4" = 1'-0"

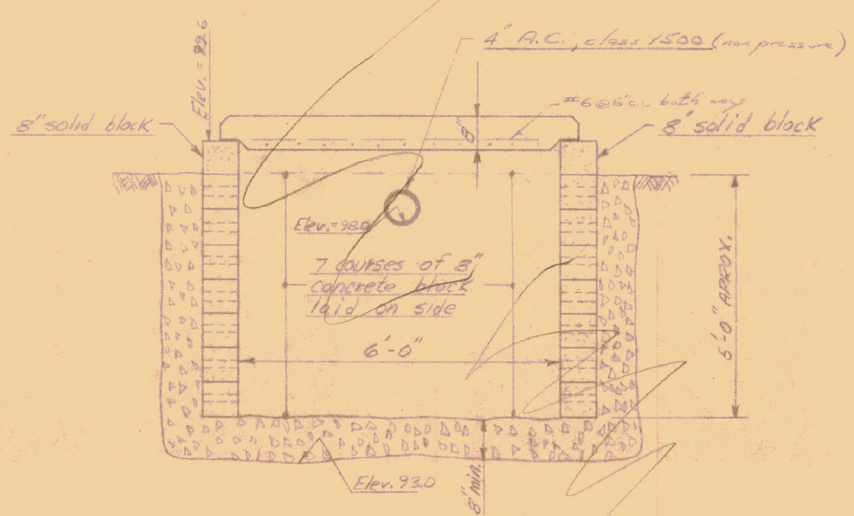

— SECTION THRU DRY WELL FOR FLOOR DRAIN —
SCALE: 1/2" = 1'-0"

— LEACHING TRENCH DETAIL —
SCALE: 3/4" = 1'-0"

— SECTION THRU DRY WELL FOR FLOOR DRAIN —
SCALE: 1/2" = 1'-0"

— SITE PLAN —
SCALE: 1" = 10'-0"

STANDARD GARAGE
MORRISVILLE VERMONT
VT DEPT. OF HIGHWAYS - DISTRICT #4

DATE:
DRAWN BY: D. COBB

STATE BUILDINGS DIVISION
DEPT OF ADMINISTRATION
MONTPELIER VERMONT

1