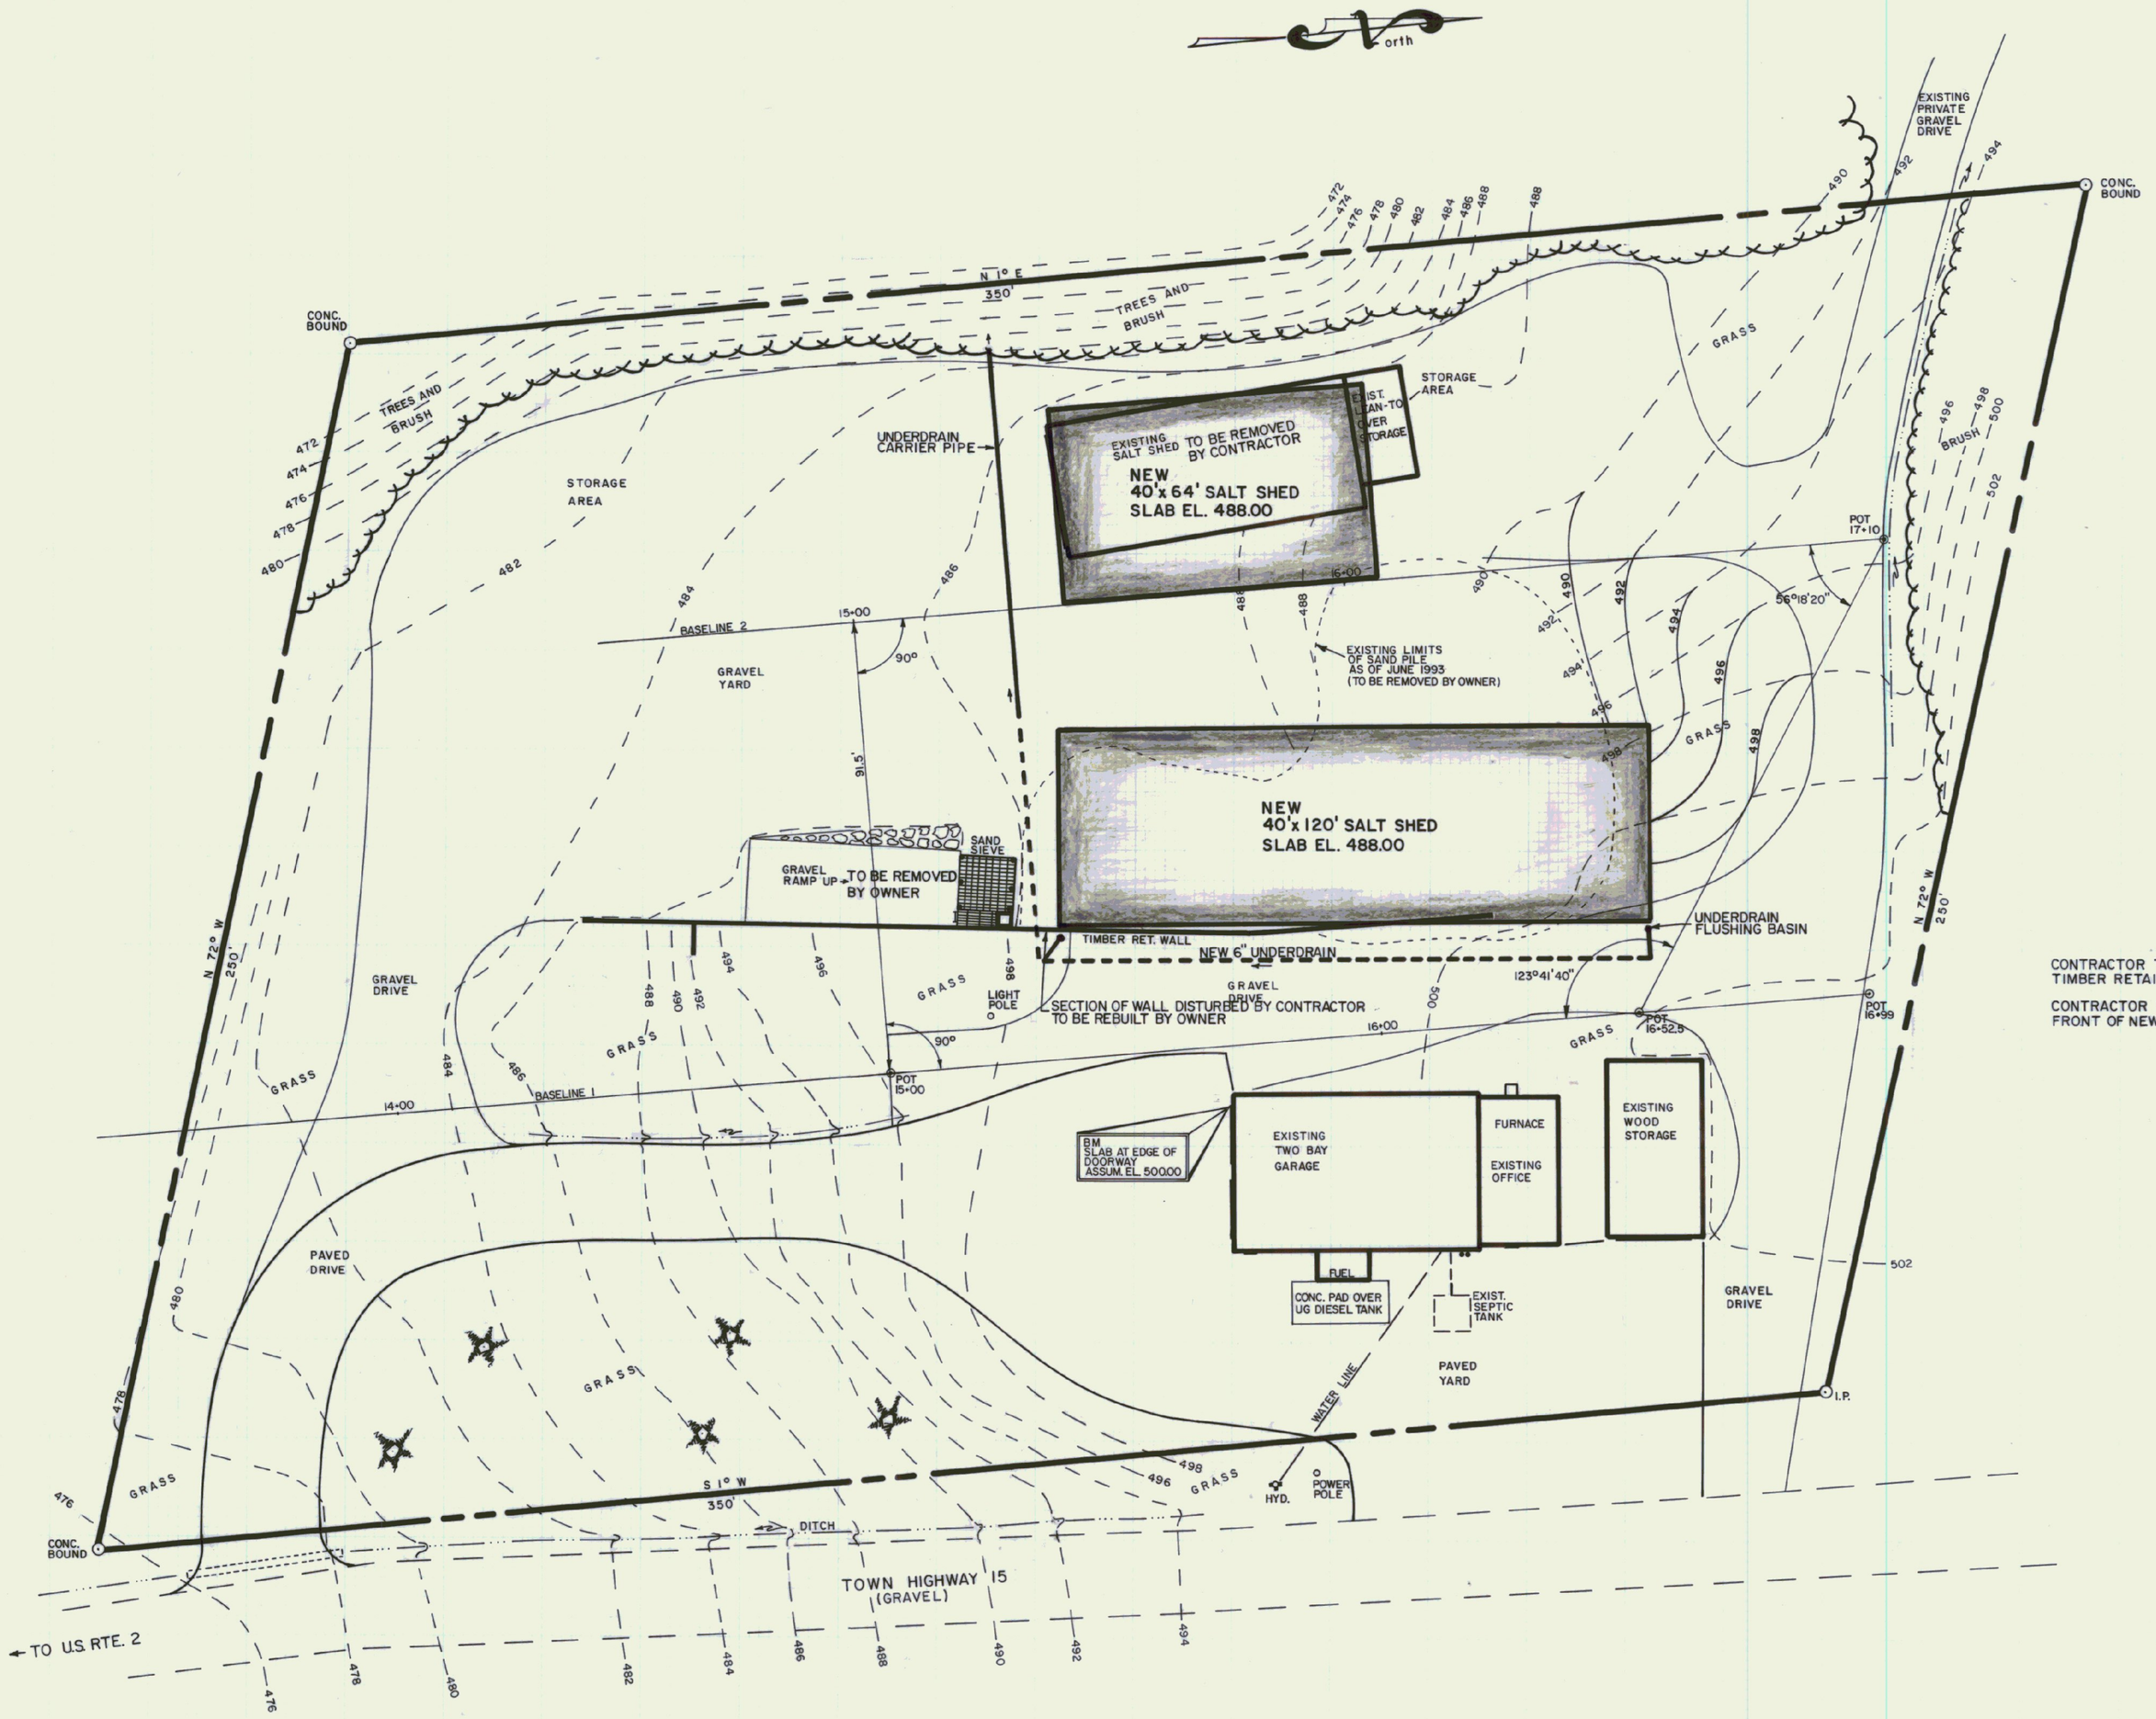

CONTRACTOR TO REMOVE AND DISPOSE OF EXISTING SALT SHED AND TIMBER RETAINING WALL (RAILROAD TIES) IN AREA OF NEW SHED

CONTRACTOR TO LEAVE ENOUGH TIES FOR OWNER TO REBUILD WALL IN FRONT OF NEW SALT SHED

STATE OF VERMONT
DEPARTMENT OF STATE BUILDINGS
AGENCY OF ADMINISTRATION
MONTPELIER. VERMONT

VERMONT AGENCY OF TRANSPORTATION
LUNENBURG MAINTENANCE FACILITY
SITE PLAN
LUNENBURG, VERMONT

DATE: JUNE 1993	SCALE: 1" = 20'-0"	REVISIONS:	DWG. NO. S-1
DRAWN BY: S.K. JANAWICZ	APPROVED BY: F. PRATT		1 OF 3