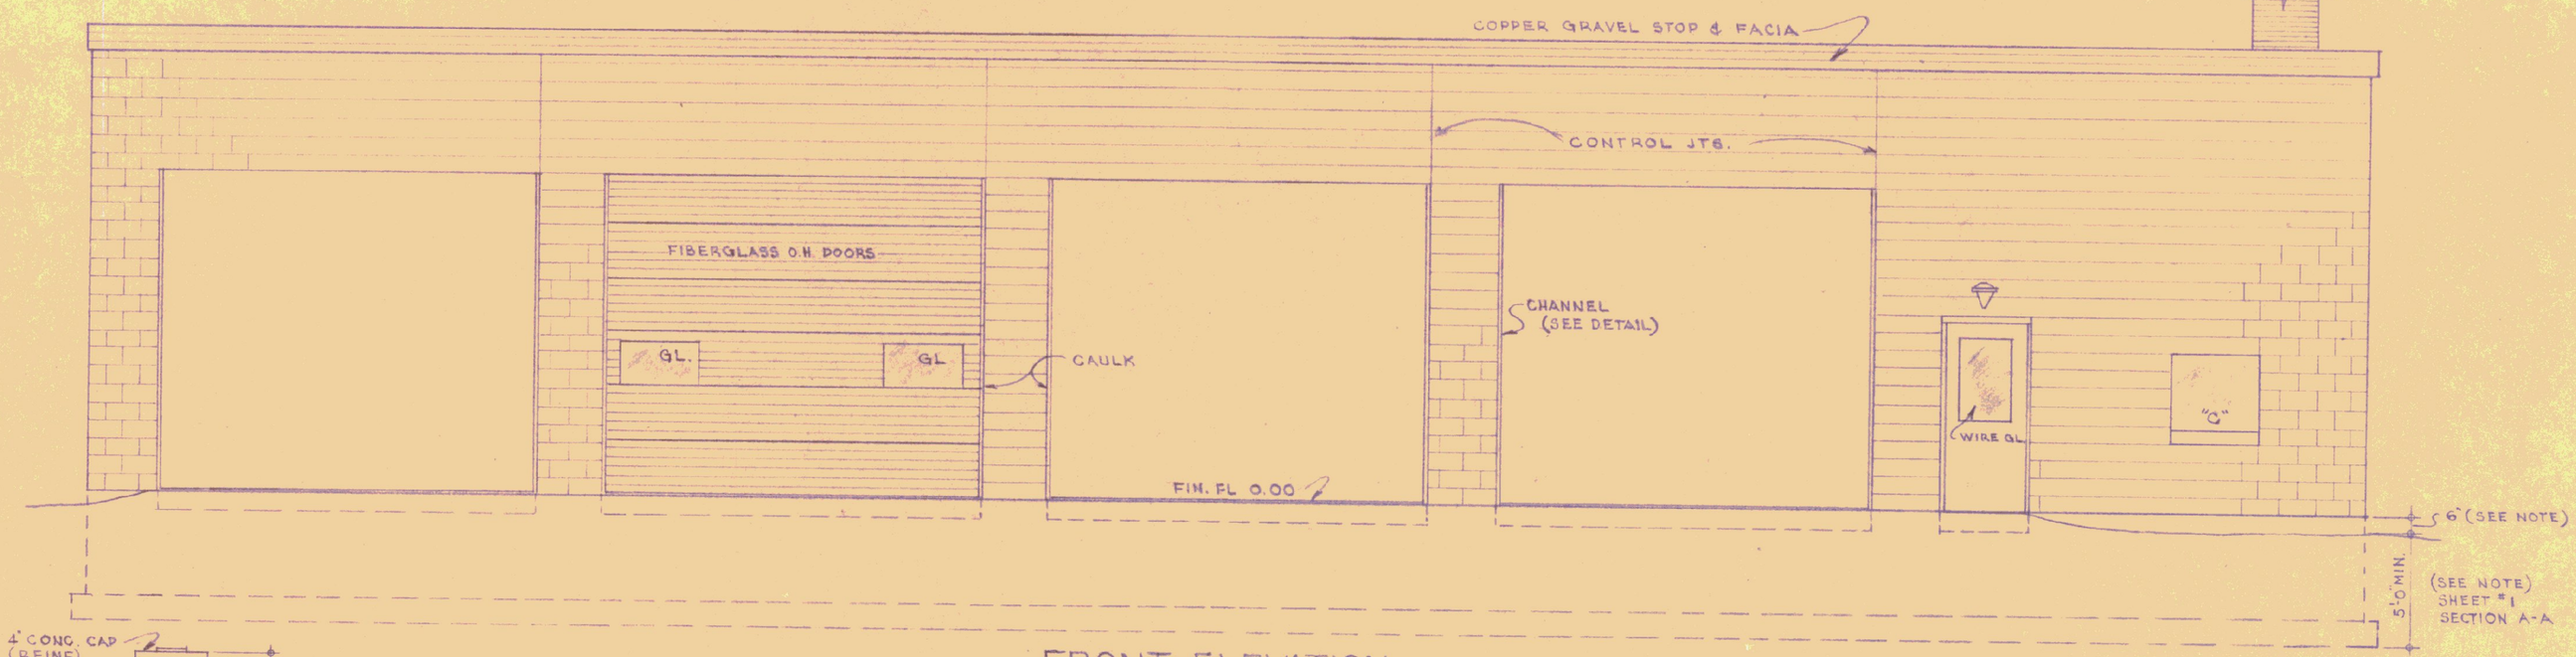

FRONT ELEVATION

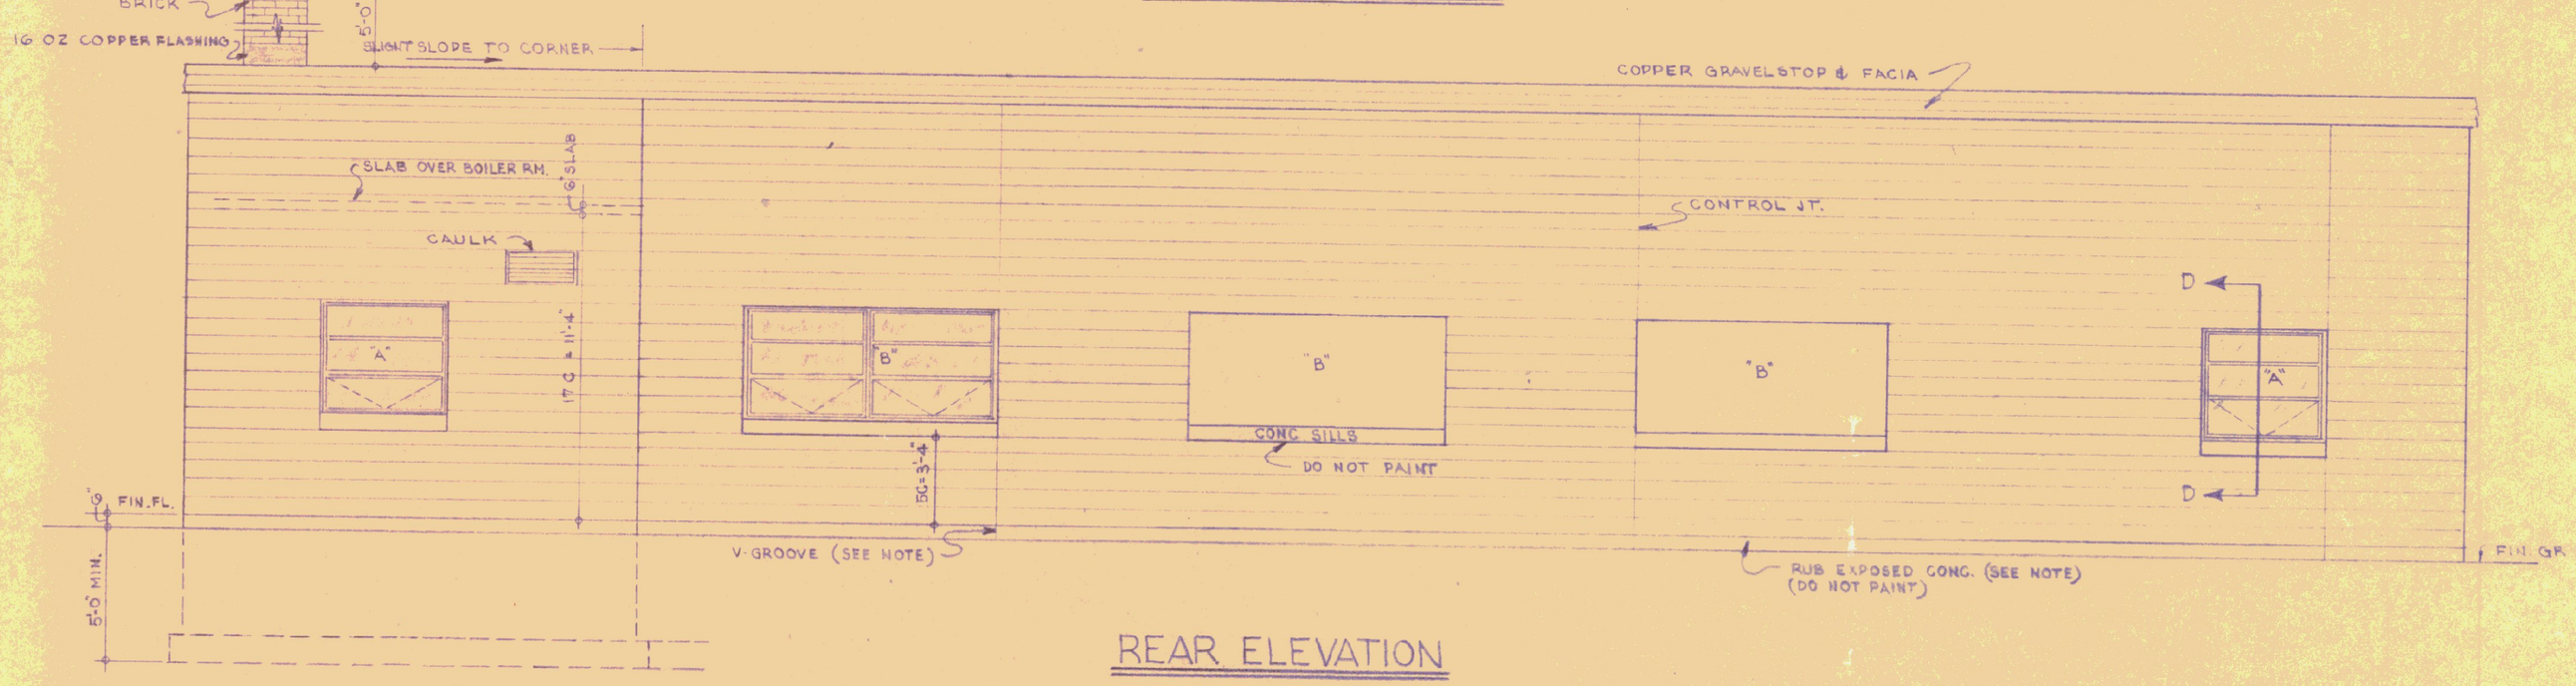

REAR ELEVATION

GENERAL NOTES

FINISH GRADE SHALL BE MIN. OF 6" BELOW FINISH FLOOR - AT BLDG ON RIGHT, LEFT & REAR ELEVATIONS, TO BE SLOPED AWAY FROM BLDG. AND GRADED IN A WORKMAN LIKE TO PROHIBIT WATER POCKETS OR EXCESSIVE WASHING
ALL EXPOSED CONCRETE SHALL BE RUBBED TO 4" BELOW FINISH GRADE.
CONCRETE UNDER CONSTRUCTION JOINTS SHALL HAVE A "V" GROOVE TO 4" BELOW FIN. GRADE
BUILD CONTROL JOINTS AS PER SECTION 3-6 ON DWG #3
CAULK ALL JOINTS BETWEEN MASONRY AND WOOD OR METAL

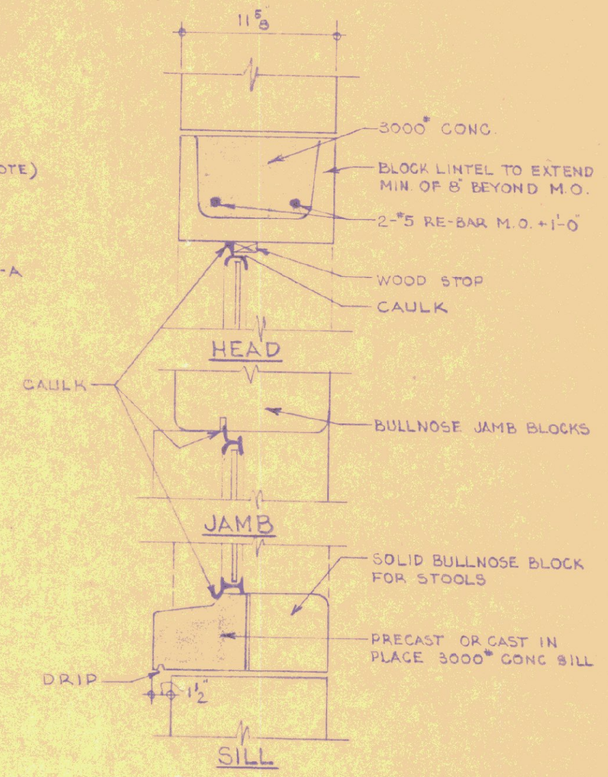

SECTION D-D
AT ALL "A" "C" & "D" WINDOWS

SECTION SCALE 1 1/2" = 1'-0"

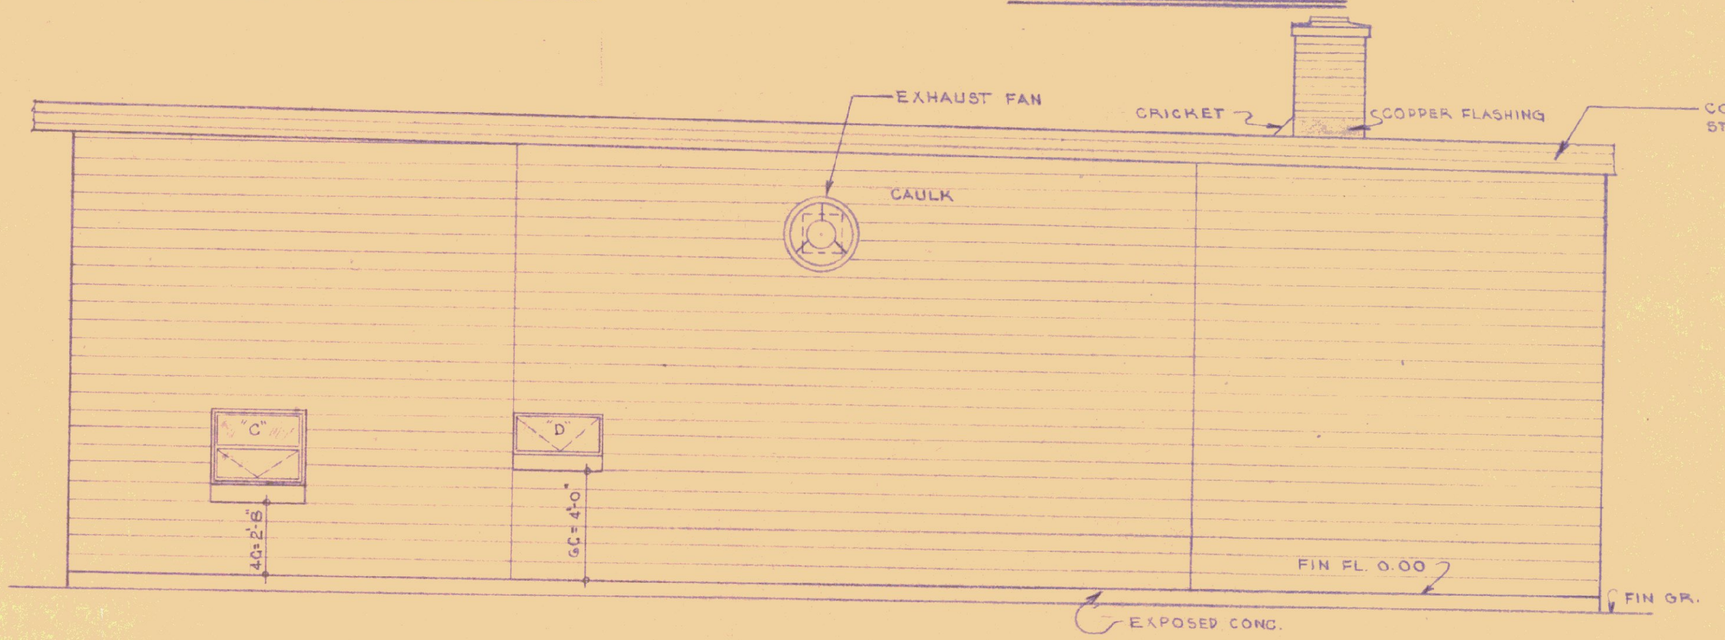

RIGHT END ELEVATION

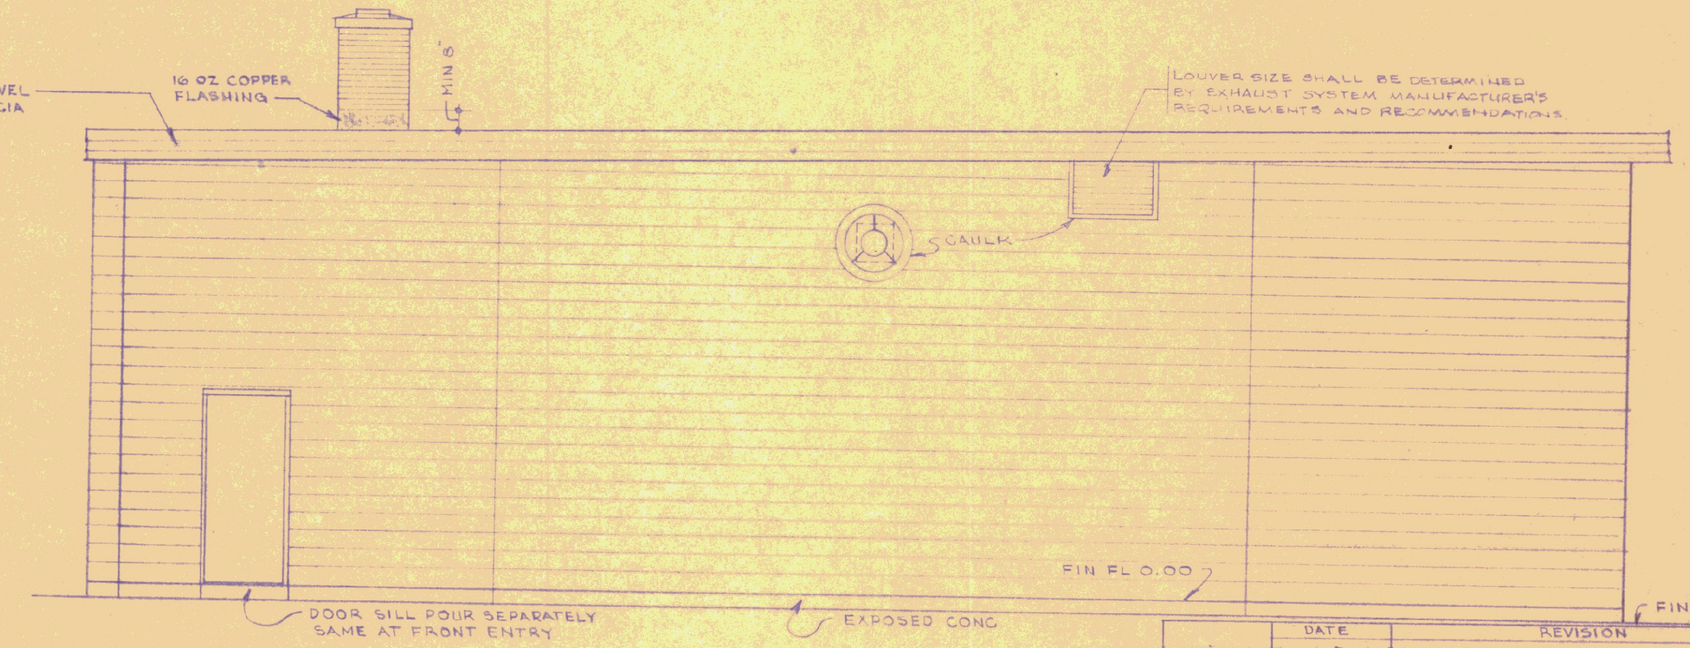

LEFT END ELEVATION

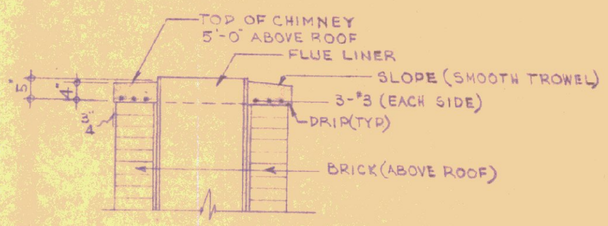

CHIMNEY CAP DETAIL

ELEVATIONS SCALE: 1/4" = 1'-0"

REVISIONS	DATE	REVISION

STATE OF VERMONT
DIVISION OF STATE BUILDINGS
AGENCY OF ADMINISTRATION
MONTPELIER, VERMONT

Standard Four Bay Highway Garage Bldg.
ELEVATIONS

SCALE: As Noted

DATE: 10-18-74	DESIGNED BY:	DWG. NO. A2
DRAWN BY: STUDIO SEVEN INC.	APPROVED BY:	___ OF ___