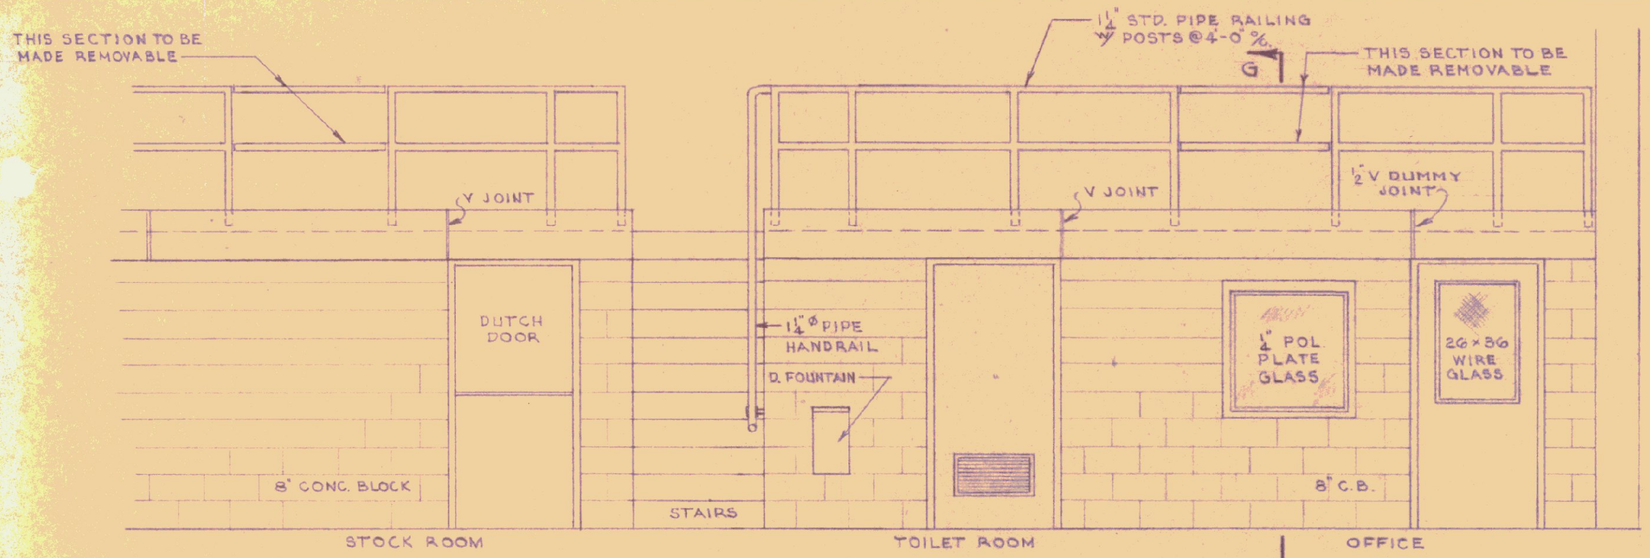

PARTIAL ELEVATION LOOKING TOWARDS GALLERY

DO NOT SCALE

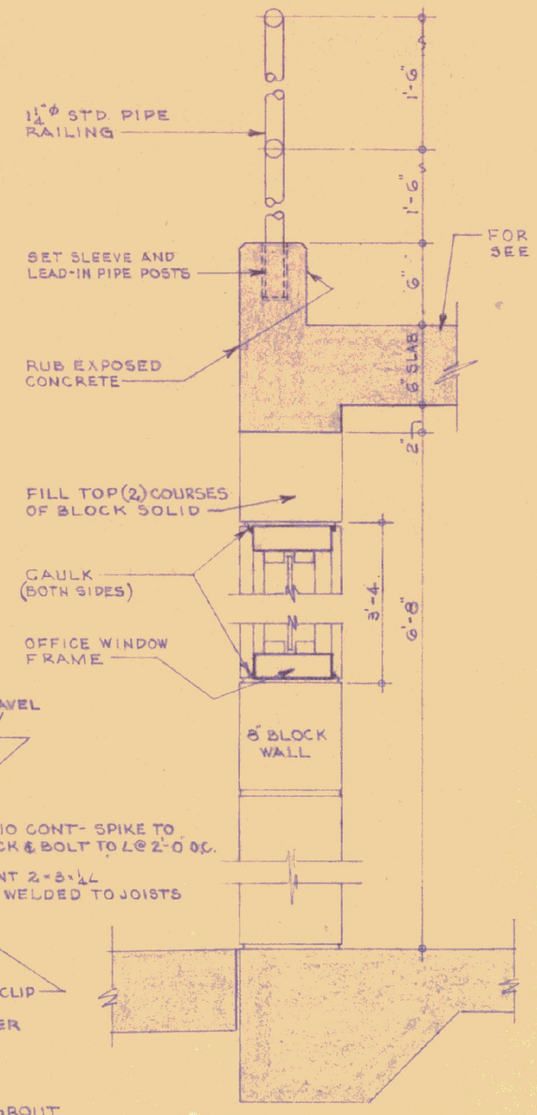

SECTION G-G

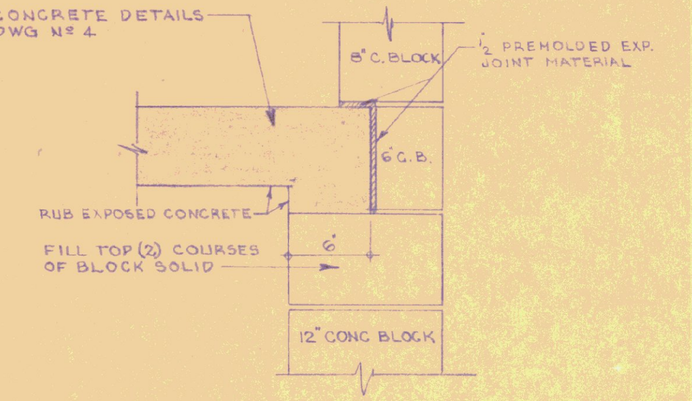

SECTION F-F

GENERAL NOTES

CAULK ALL JOINTS BETWEEN MASONRY AND DISSIMILAR MATERIALS IN A WORKMAN LIKE MANNER, EI. METAL WINDOW FRAMES.
ALL EXTERIOR DOORS SHALL HAVE NON REMOVABLE PIN HINGES.
ROOF DESIGN LOAD: LL = 50#/SQ FT.

DOOR SCHEDULE

TYPE	SIZE	REMARKS
A	3'-0" × 7'-0" × 1¾"	26" × 36" UPPER GLAZED LIGHT (WIRE GLASS)
B	3'-0" × 6'-6" × 1¾"	26" × 30" UPPER GLAZED LIGHT (do)
C	3'-0" × 6'-6" × 1¾"	12" × 24" BOTTOM LOUVER
D	3'-0" × 6'-6" × 1¾"	DUTCH DOOR WITH SHELF
E	3'-0" × 7'-0" × 1¾"	HOLLOW METAL W/ PANIC BAR
F	3'-0" × 6'-6" × 1¾"	WITHOUT LOUVER
G	3'-0" × 7'-0" × 1¾"	"B" LABEL (BOILER ROOM)

NOTES: - DOORS & FRAMES TO BE HOLLOW METAL.
ALL GLASS SHALL BE ¼" POL. PL GLASS (EXCEPT AS NOTED)
FOR FRAME DETAILS SEE BELOW
EXT. DOORS TO HAVE ALUM SADDLES.
DOORS TO BE WEATHERSTRIPPED. ALL SIDES.

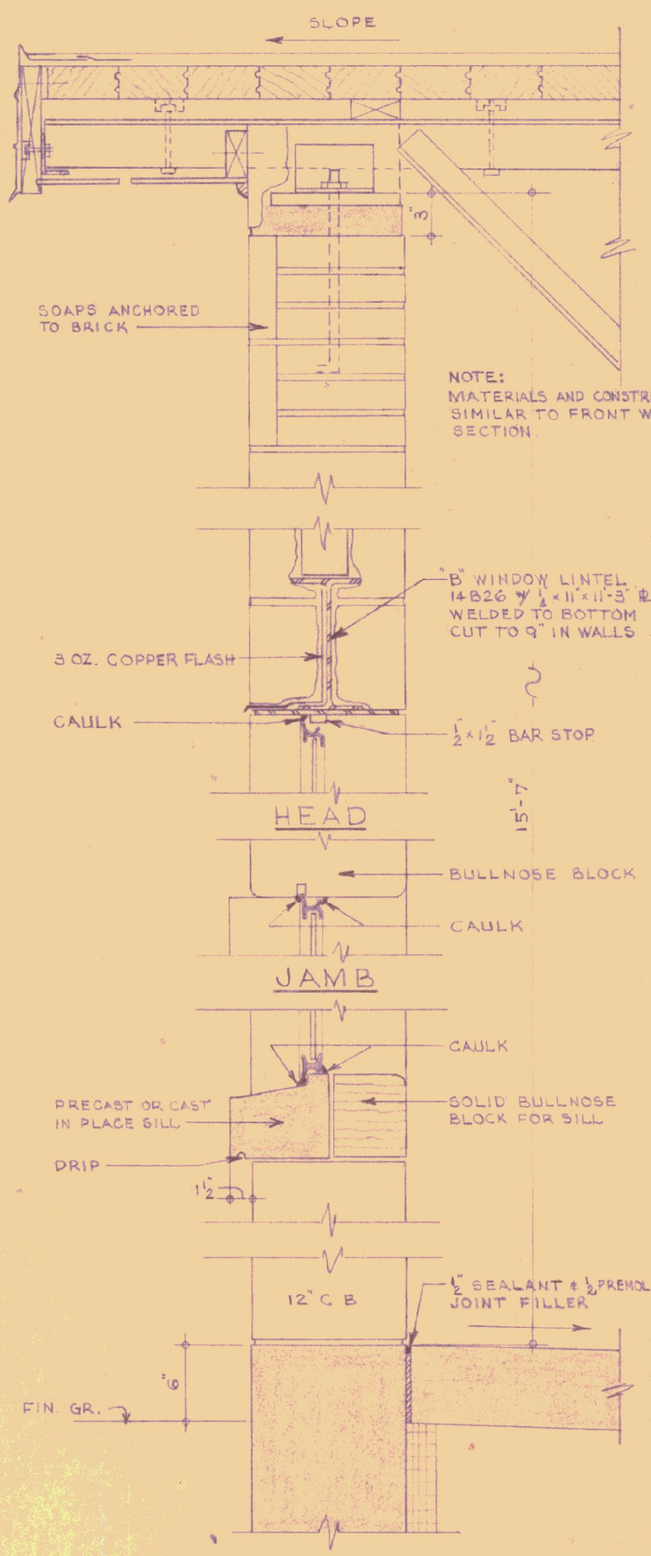

WALL SECTION - REAR ELEVATION

(THRU "B" WINDOWS)

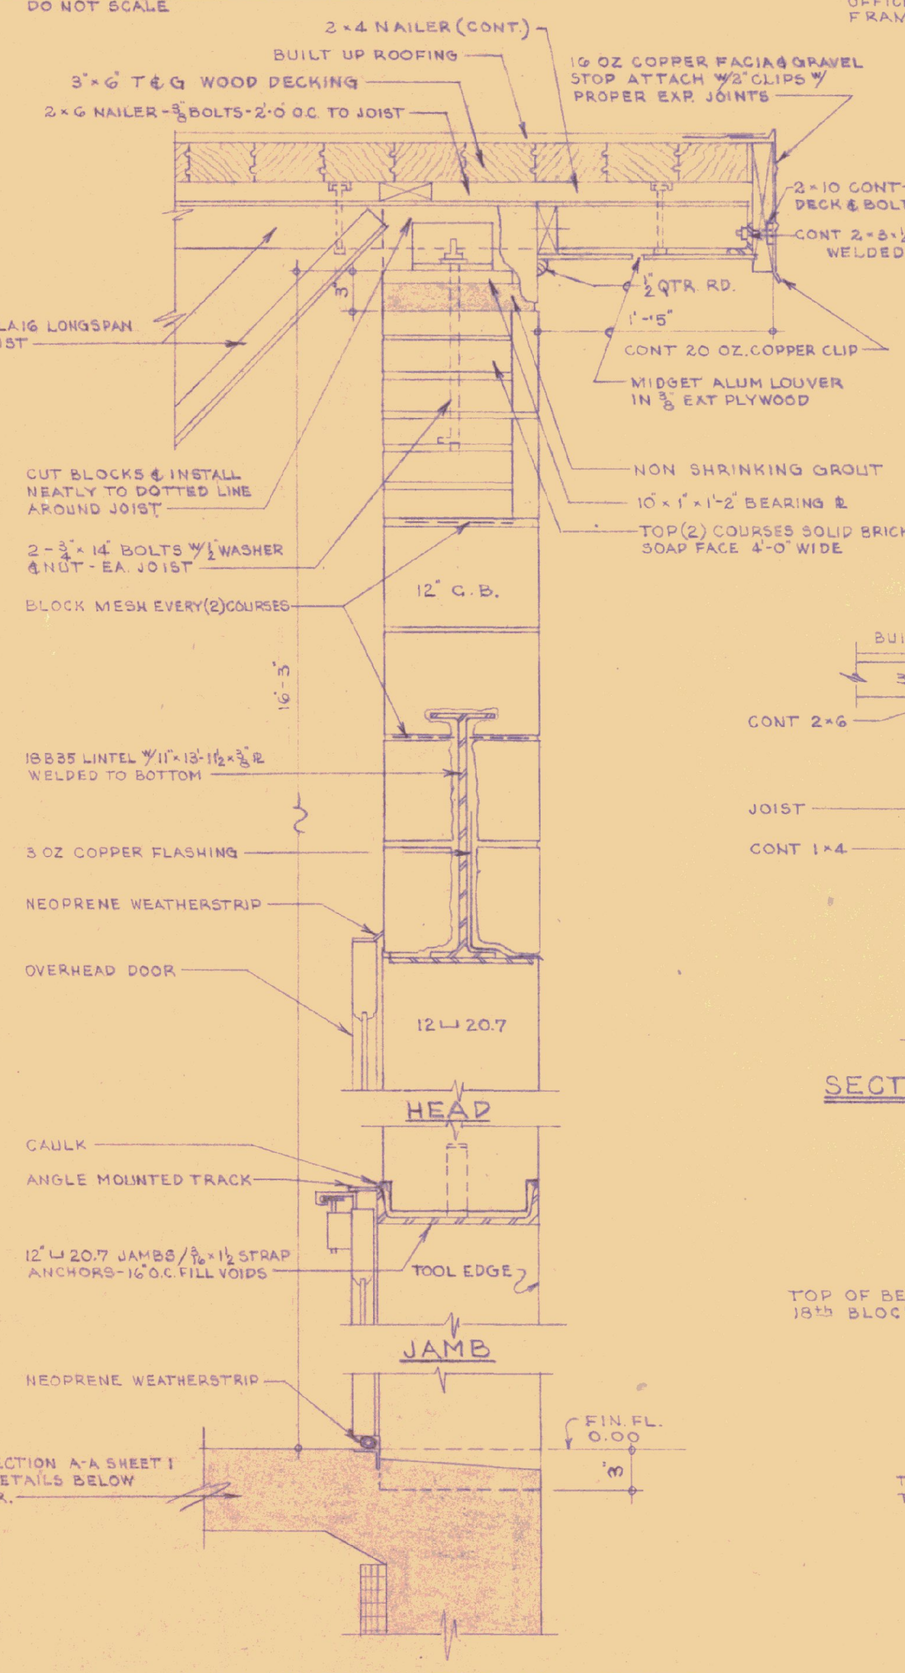

WALL SECTION - FRONT ELEVATION

(THRU OVERHEAD DOOR AREA)

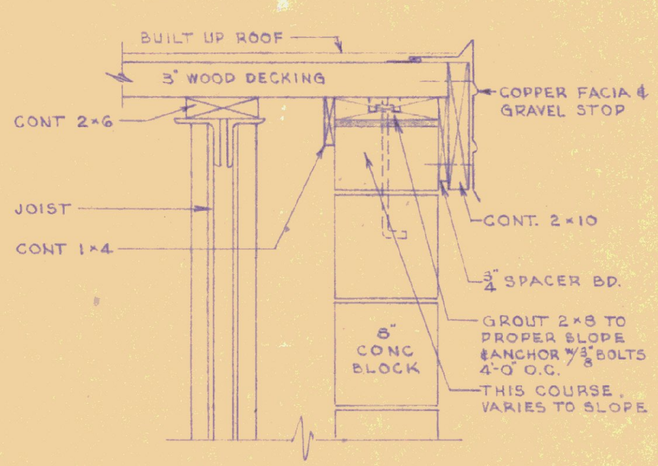

SECTION THRU 8" EXT WALL

(ABOVE GALLERY)

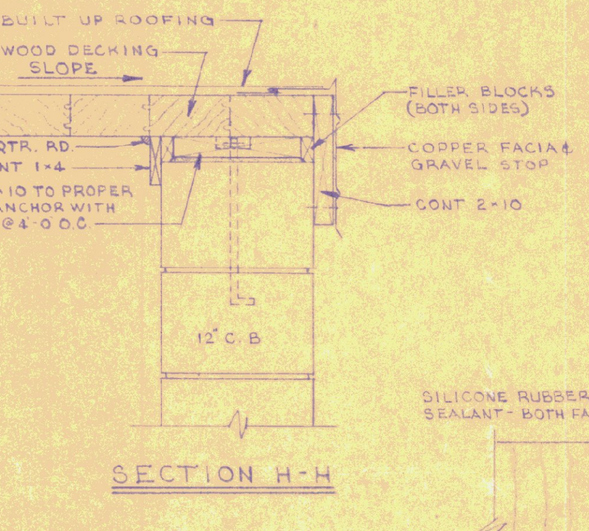

SECTION H-H

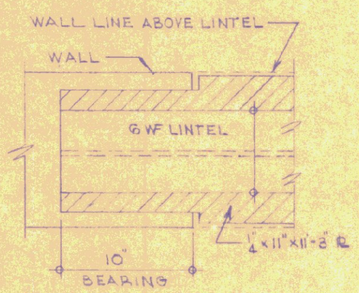

PLAN THRU "B" WINDOW LINTEL

(SEE SECTION - REAR ELEV.)

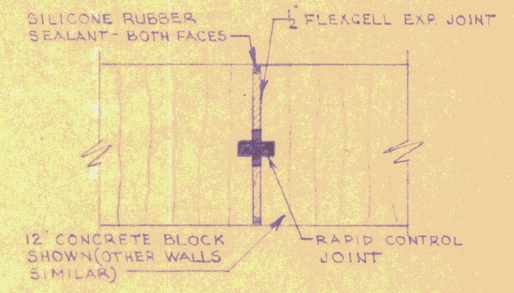

TYPICAL BLOCK EXP. JOINT

SECTION S-S - ABOVE DOOR

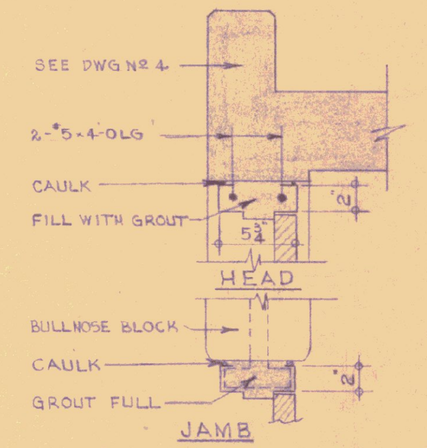

TYP. INT. DOOR DETAILS

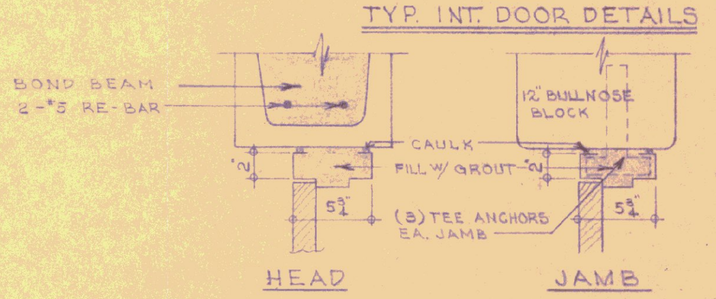

EXTERIOR DOOR DETAILS FOR HOLLOW MET. FRAMES

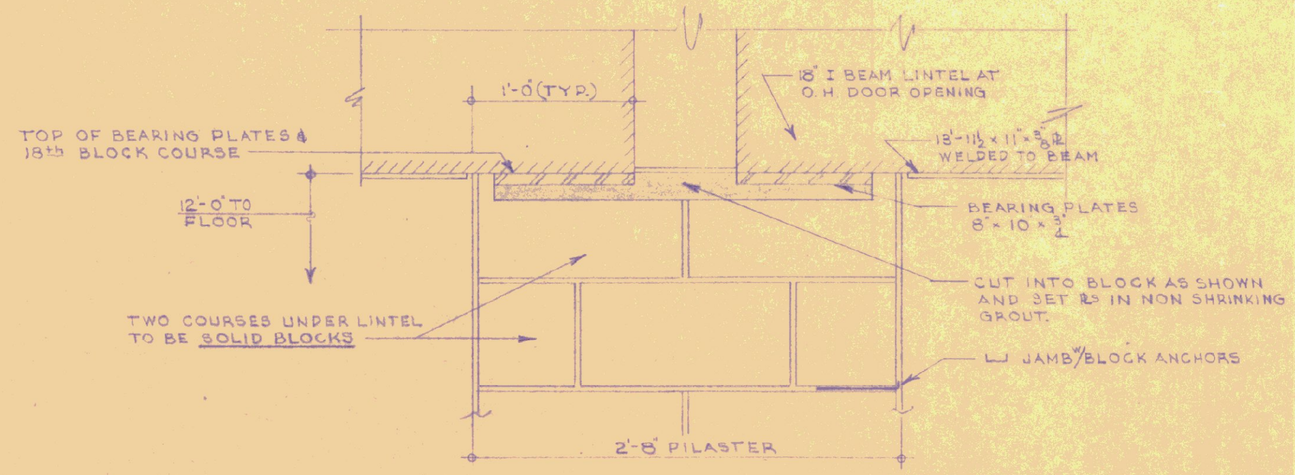

TYPICAL SECTION AT O.H. DOOR PILASTER

REVISIONS	DATE	REVISION

STATE OF VERMONT
DIVISION OF STATE BUILDINGS
AGENCY OF ADMINISTRATION
MONTPELIER, VERMONT

Standard Highway Garage Building
SELECTED DETAILS

SCALE: 1½" = 1'-0" or as noted

DATE: 10-18-74	DESIGNED BY:	DWG. NO. A3
DRAWN BY: STUDIO SEVEN INC.	APPROVED BY:	___ OF ___