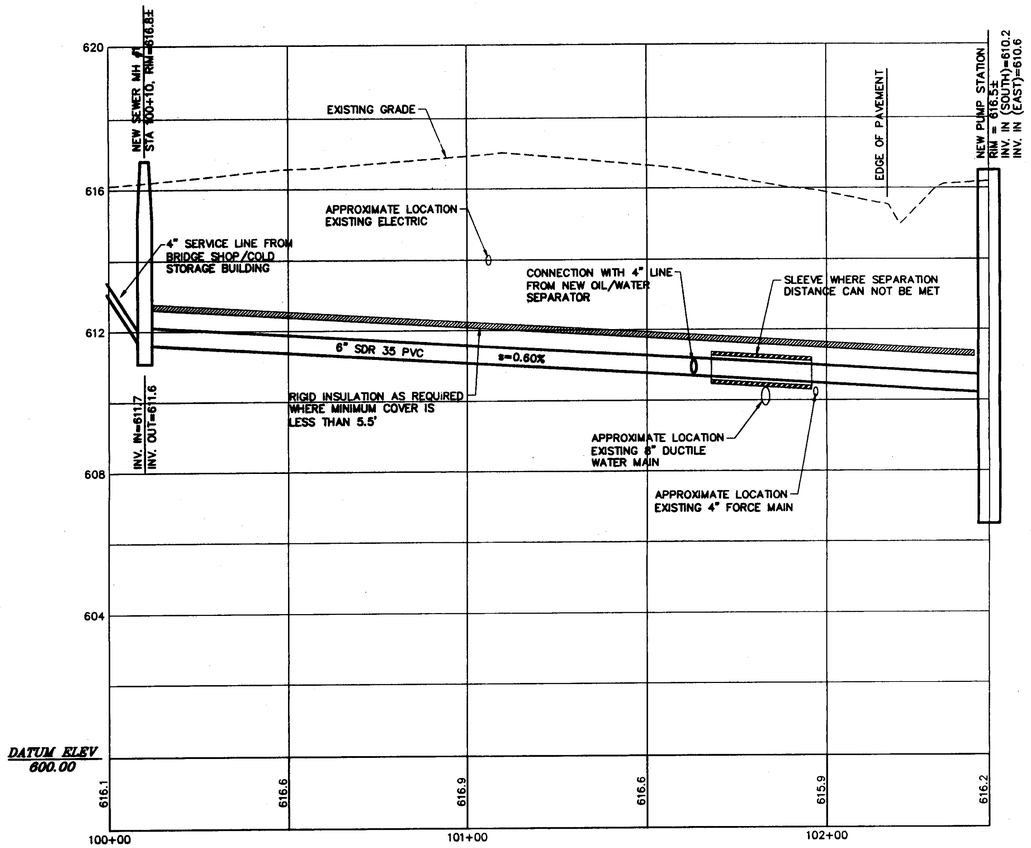

SEWER PROFILE
STATION 100+00 to 102+45
1" = 2' VERTICAL
1" = 20' HORIZONTAL

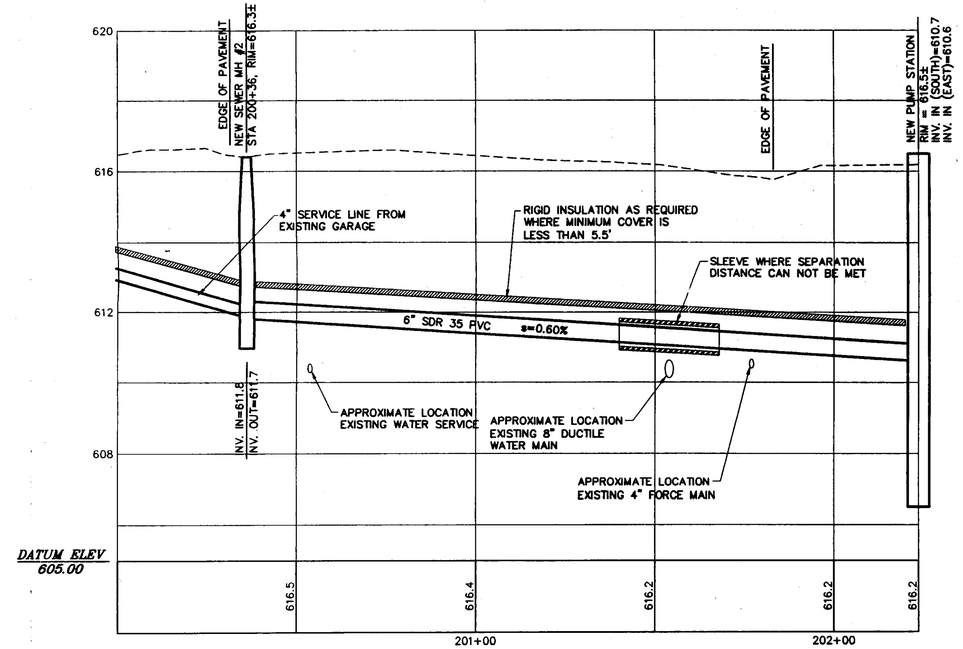

SEWER PROFILE
STATION 200+00 to 202+23
1" = 2' VERTICAL
1" = 20' HORIZONTAL

SITE ENGINEER:

CIVIL ENGINEERING ASSOCIATES, INC.
P.O. BOX 495 SHELBURNE, VT 05482
802-985-5323 FAX: 802-985-5271 web: www.cea-vt.com

COPYRIGHT © 2002 - ALL RIGHTS RESERVED

DRAWN
PJM
CHECKED
BCE
APPROVED
BCE

OWNER:

STATE OF VERMONT
VERMONT AGENCY OF TRANSPORTATION
MONTPELIER, VERMONT

PROJECT:

ST. JOHNSBURY GARAGE

ROUTE
ST. JOHNSBURY, VERMONT

DATE	CHECKED	REVISION
1/06/05	BCE	REVISED PROFILE 100+00 TO 102+45

SEWER PROFILES

DATE
OCT., 2004
SCALE
AS SHOWN
PROJ. NO.
04128.01

DRAWING NUMBER
C5