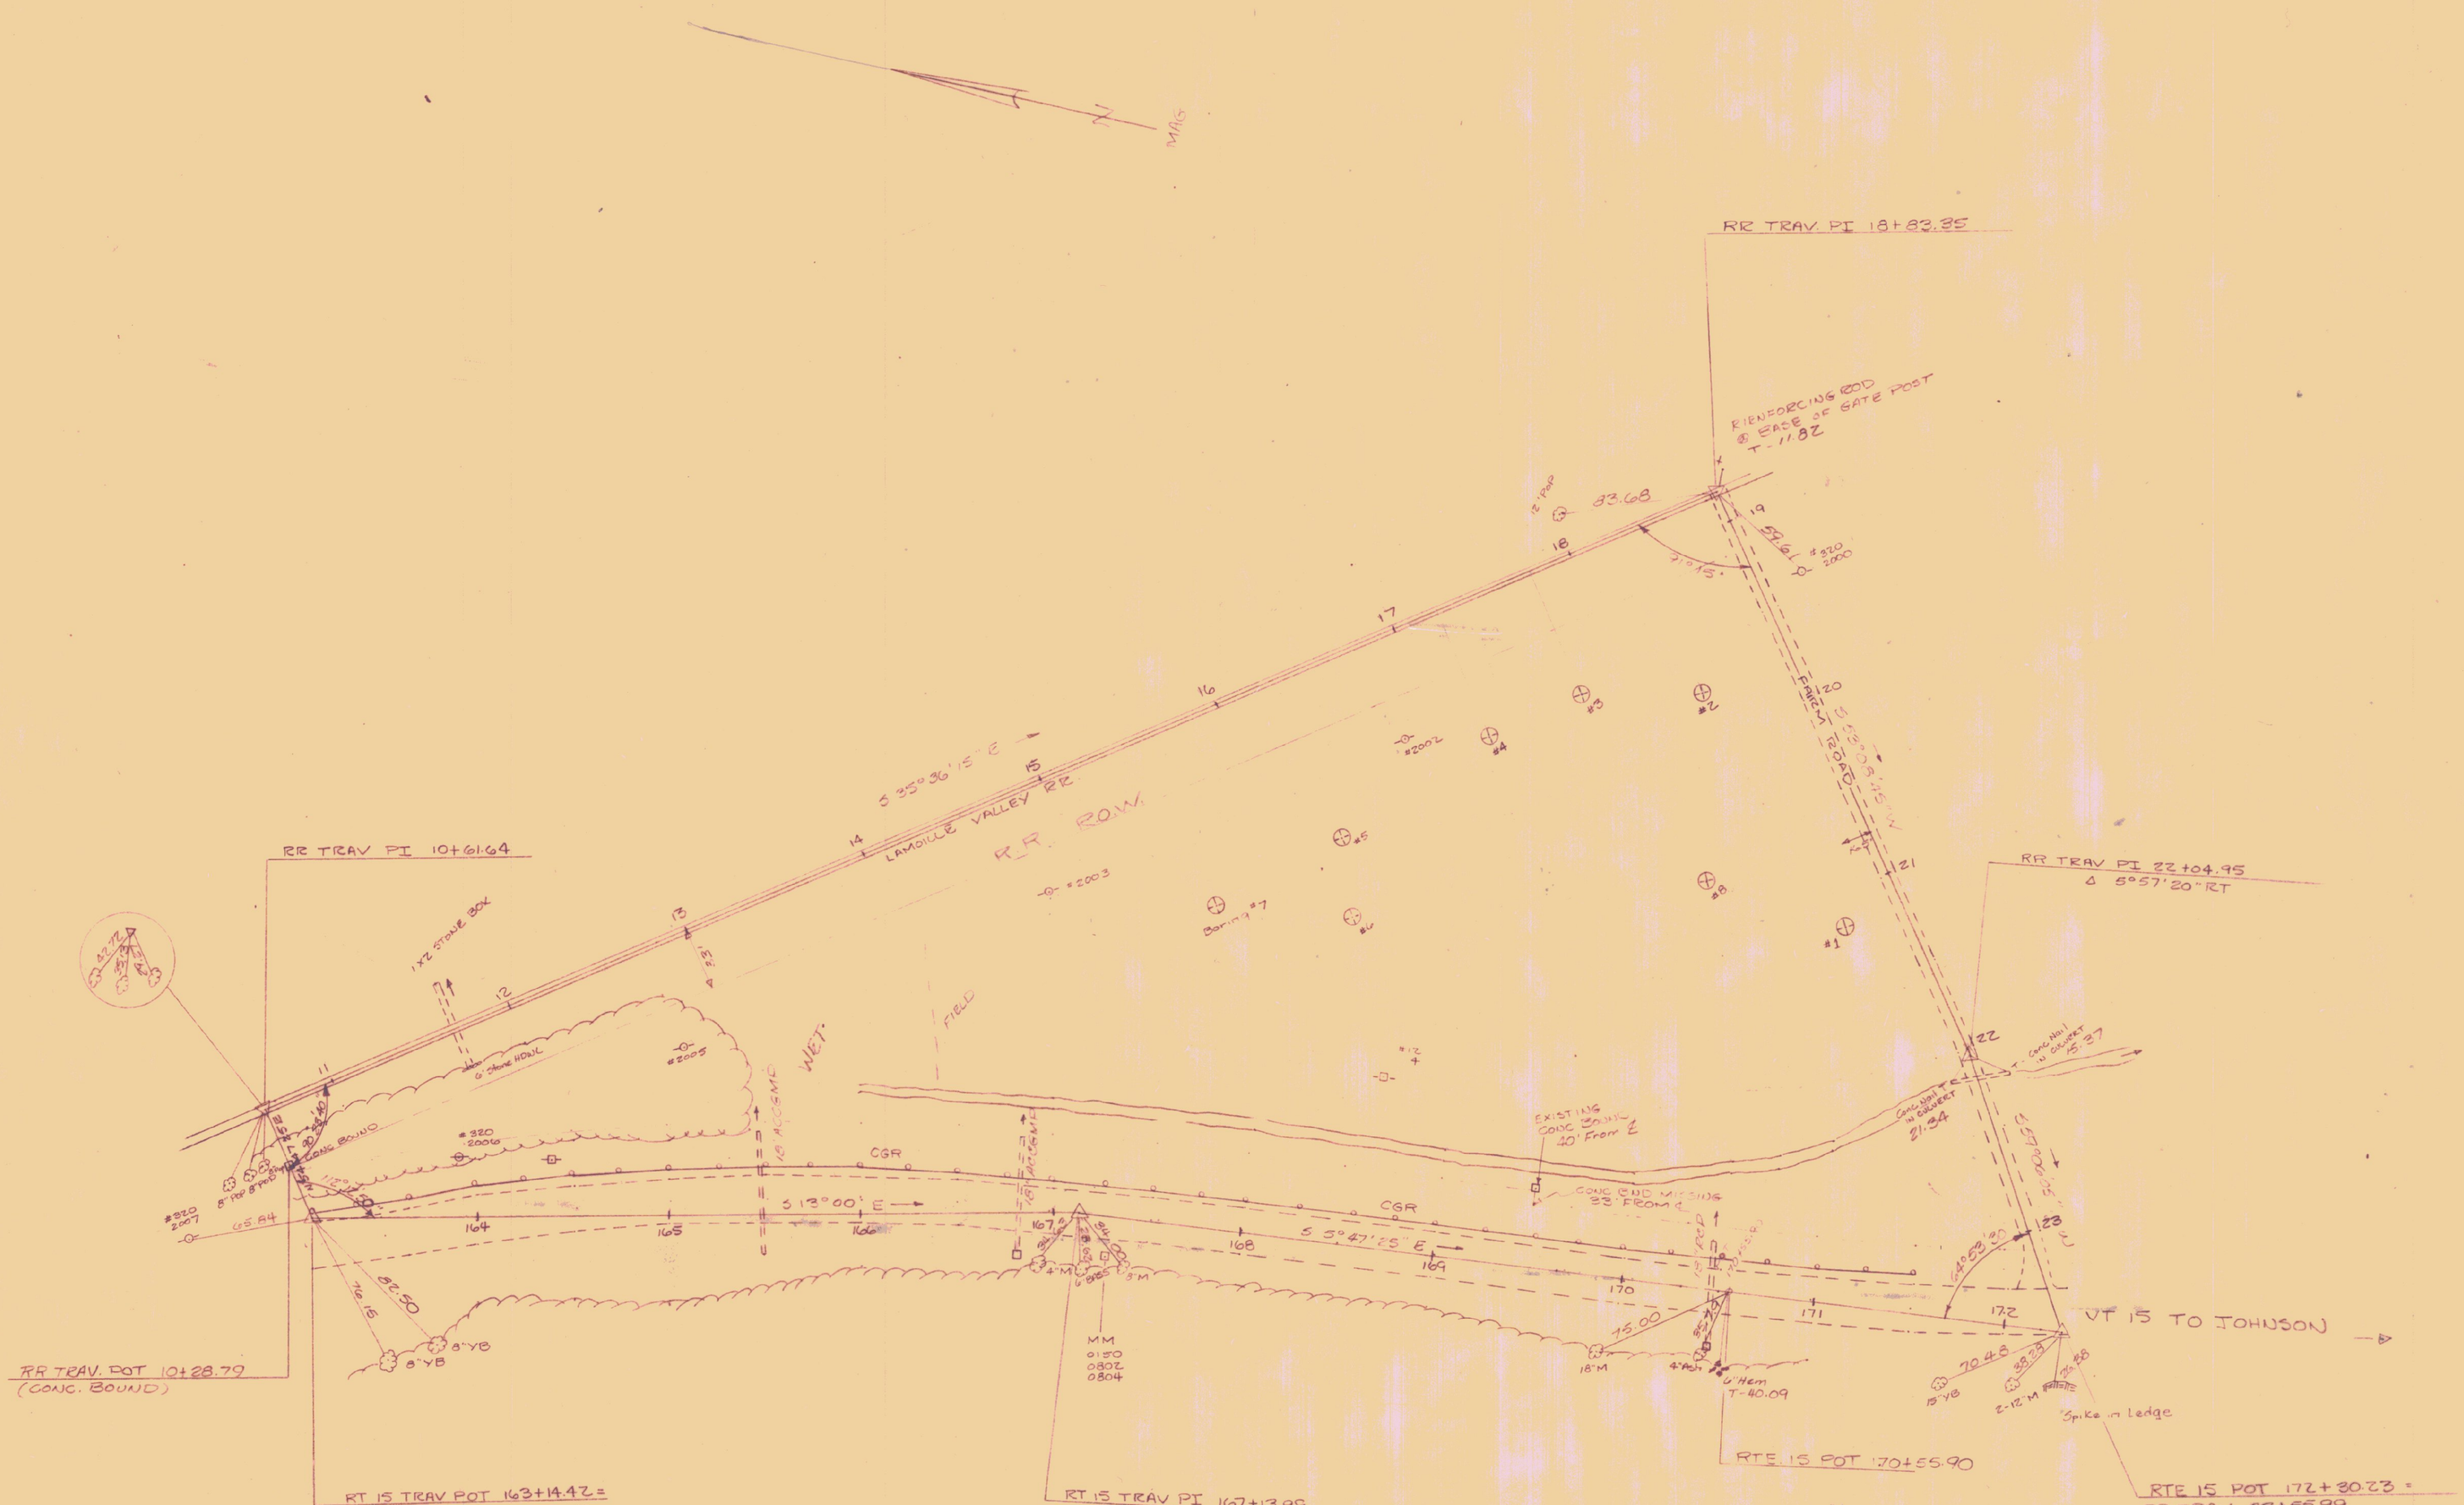

PROPOSED LAND ACQUISITION
FROM MANCHESTER LUMBER CO.
PROJECT # 7035

CLOSURE 1-13,364
APPROX. AREA 138,775 SF, 3.2 ACRES ±

SURVEYED BY FALL 7/82
DRAWN BY ALLEN 7/82

SITE PLAN
A.O.T. HIGHWAY GARAGE
CAMBRIDGE, VERMONT

Manchester Lumber 7006