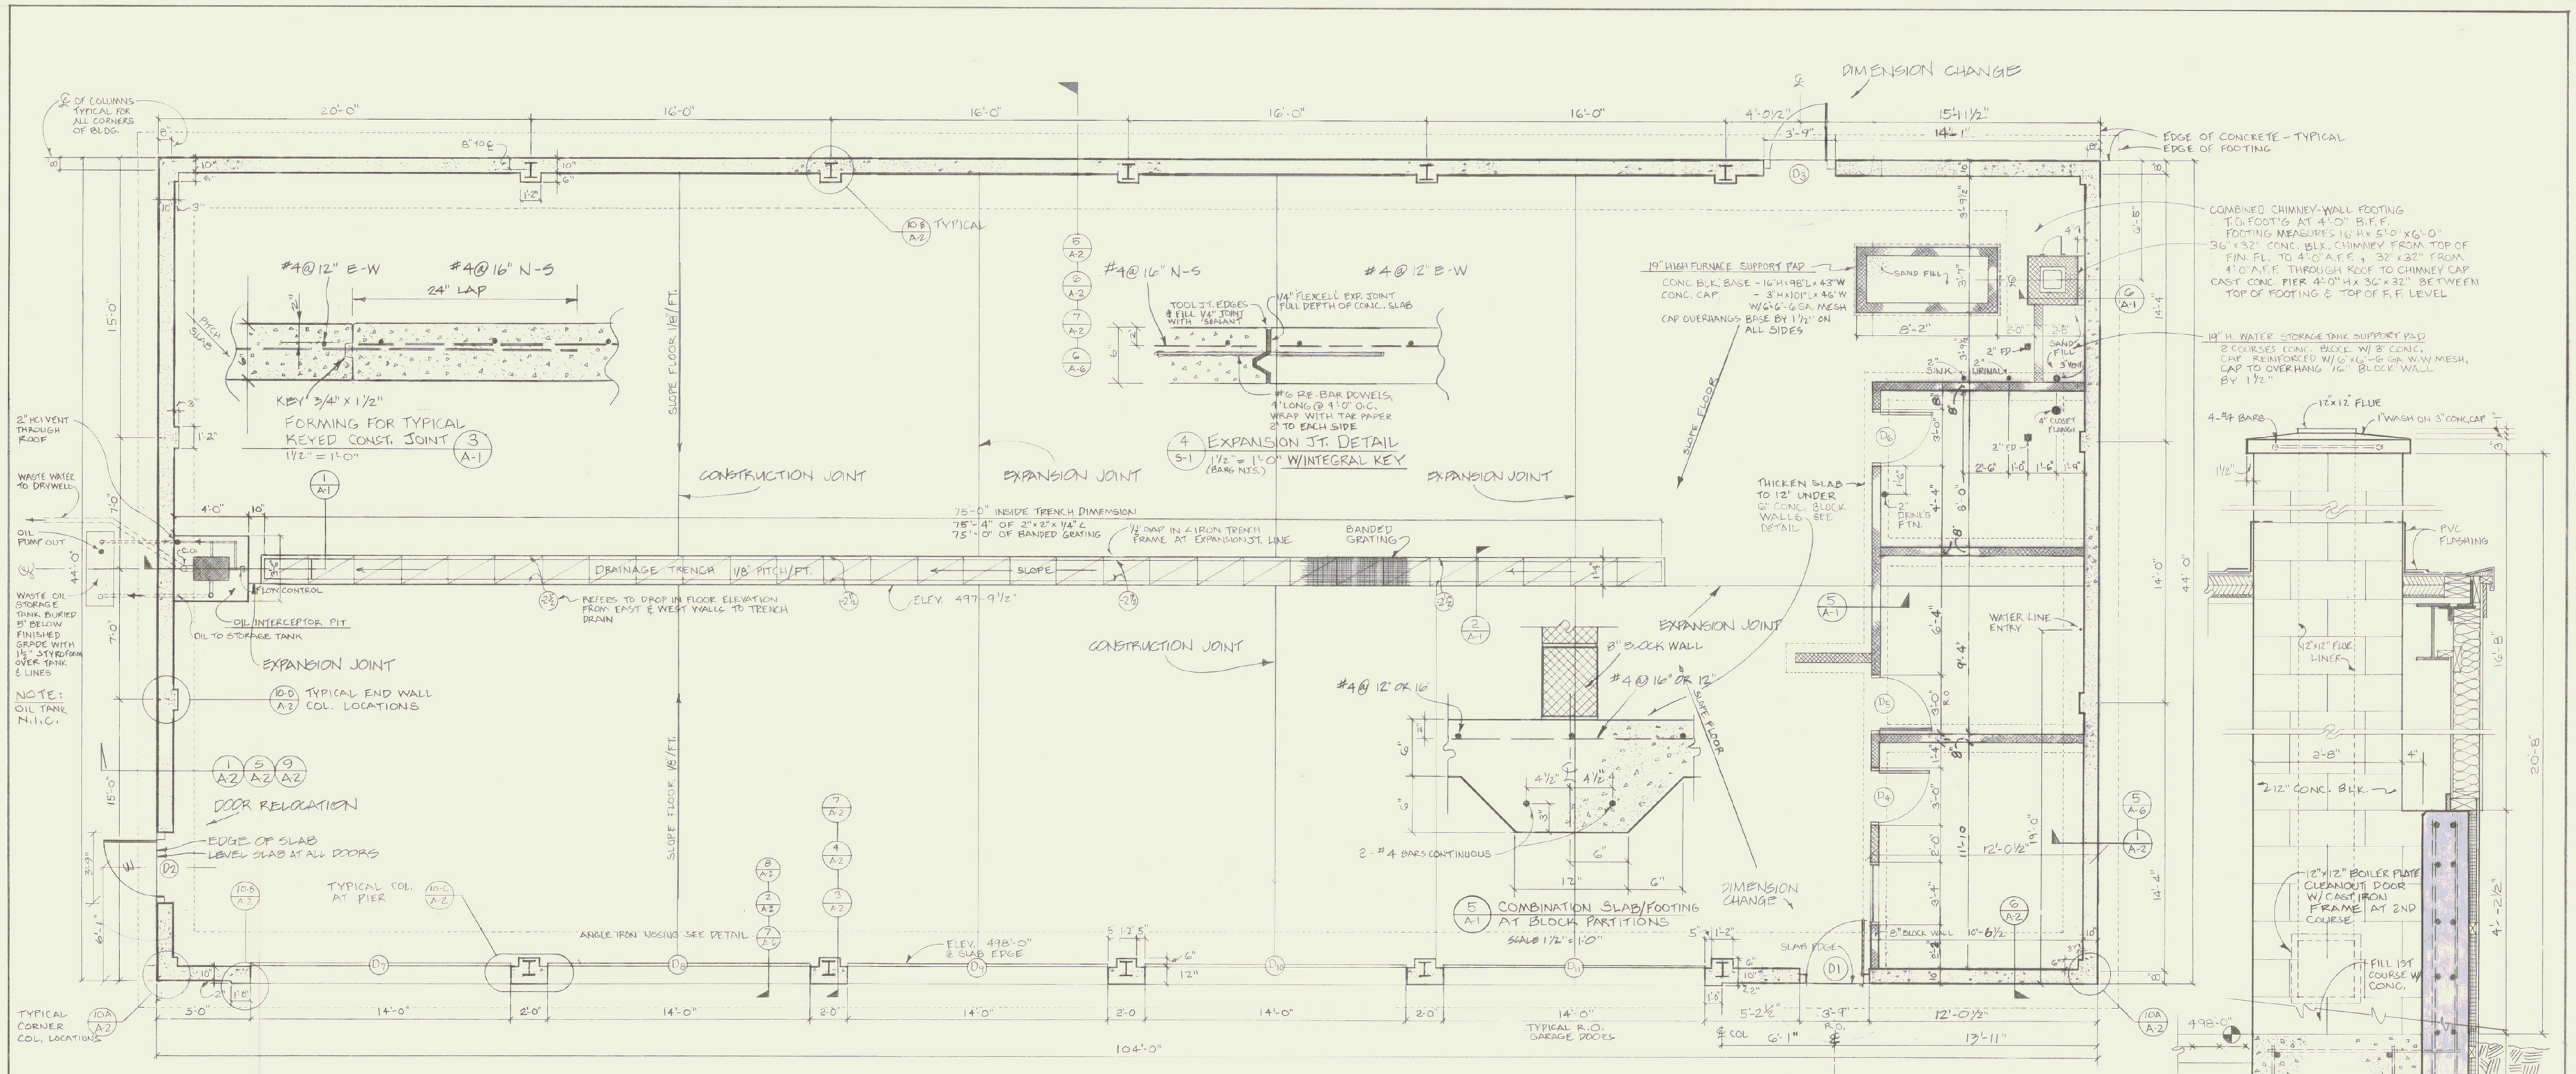

BUILDING FOUNDATION PLAN
SCALE 1/4" = 1'-0" F.F. EL. 498'-0"

CONCRETE NOTES:
- MAXIMUM SLUMP OF 4"
- 3000 PSI AT 28 DAYS
- EXPOSED WALLS TO BE DRESSED FINISHED

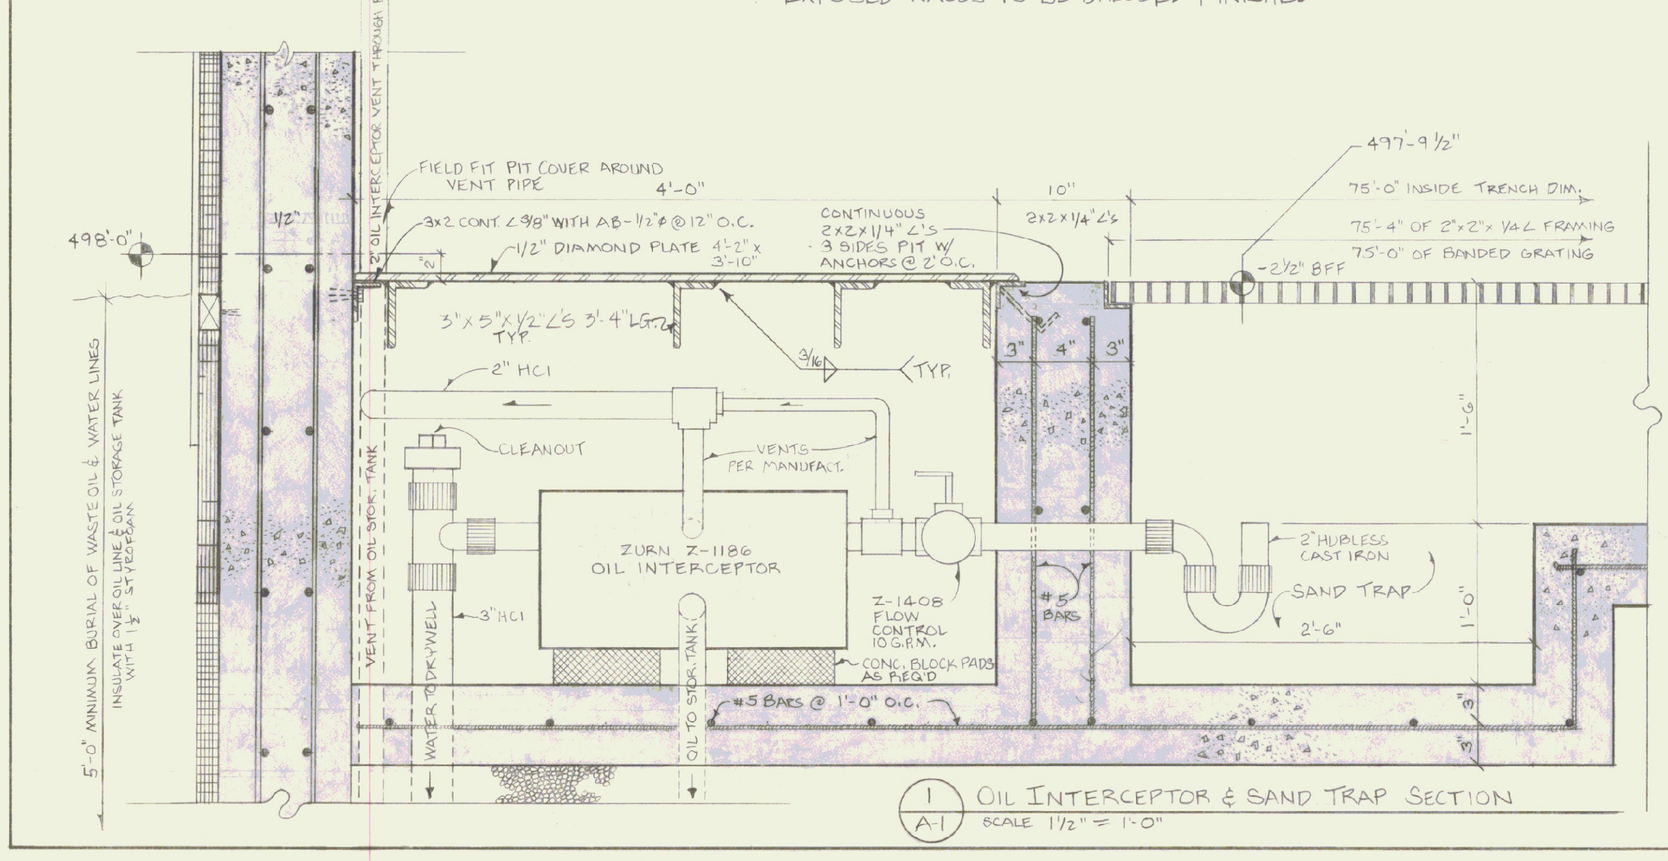

1 A-1 OIL INTERCEPTOR & SAND TRAP SECTION
SCALE 1½" = 1'-0"

2A A-1 TYPICAL ANCHORAGE STRAP - 1/4" x 1¼ WITH 4" x 2" LEGS

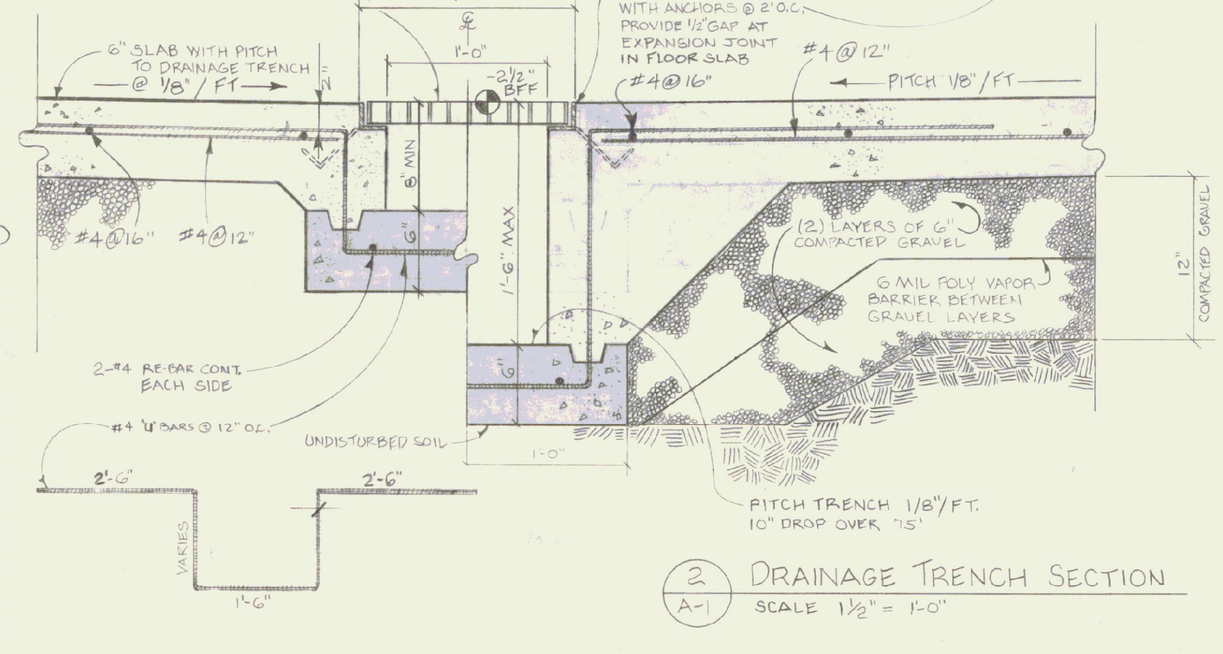

2 A-1 DRAINAGE TRENCH SECTION
SCALE 1½" = 1'-0"

6 A-1 CHIMNEY SECTION/ELEVATION
SCALE 3/4" = 1'-0"

STATE OF VERMONT
DIVISION OF STATE BUILDINGS
AGENCY OF ADMINISTRATION
MONTPELIER, VERMONT

AGENCY OF TRANSPORTATION
FIVE BAY GARAGE WITH OFFICE
CAMBRIDGE, VT. DISTRICT 8

FOUNDATION PLAN, SECTIONS & DETAILS

DATE:	SCALE	REVISIONS:	DWG. NO.
1/7/83	AS NOTED	4/29/83 AVP	A-1
DRAWN BY: J. Ostrum	APPROVED BY: F.Y.J.A.P.		2 OF 11