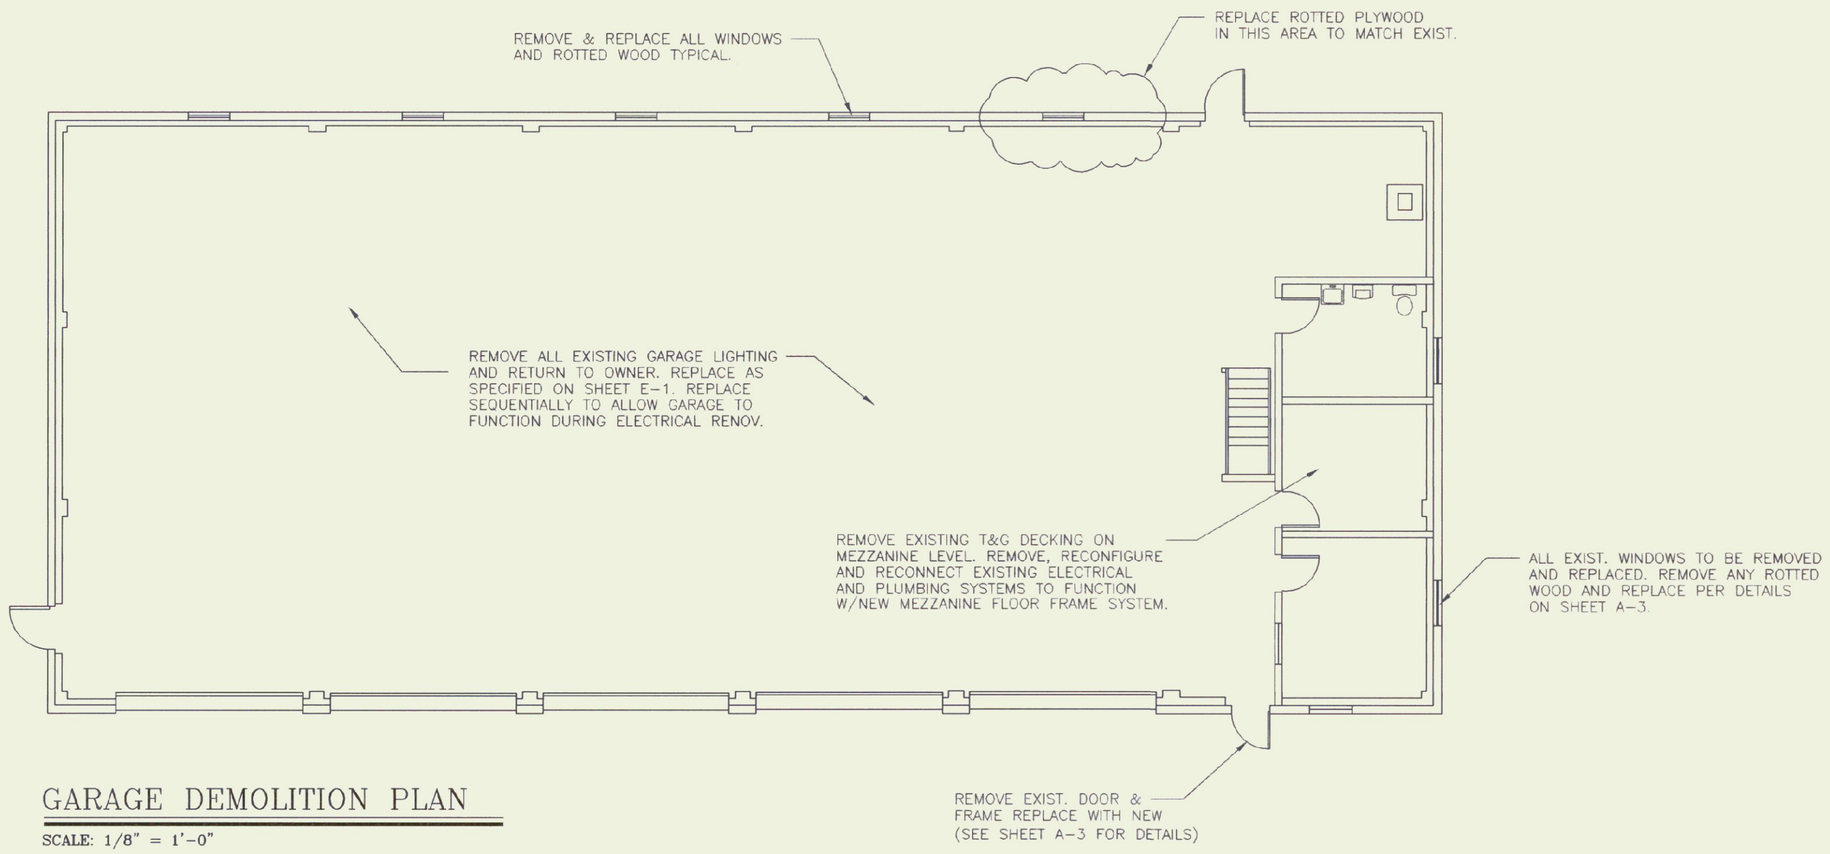

GARAGE DEMOLITION PLAN

SCALE: 1/8" = 1'-0"

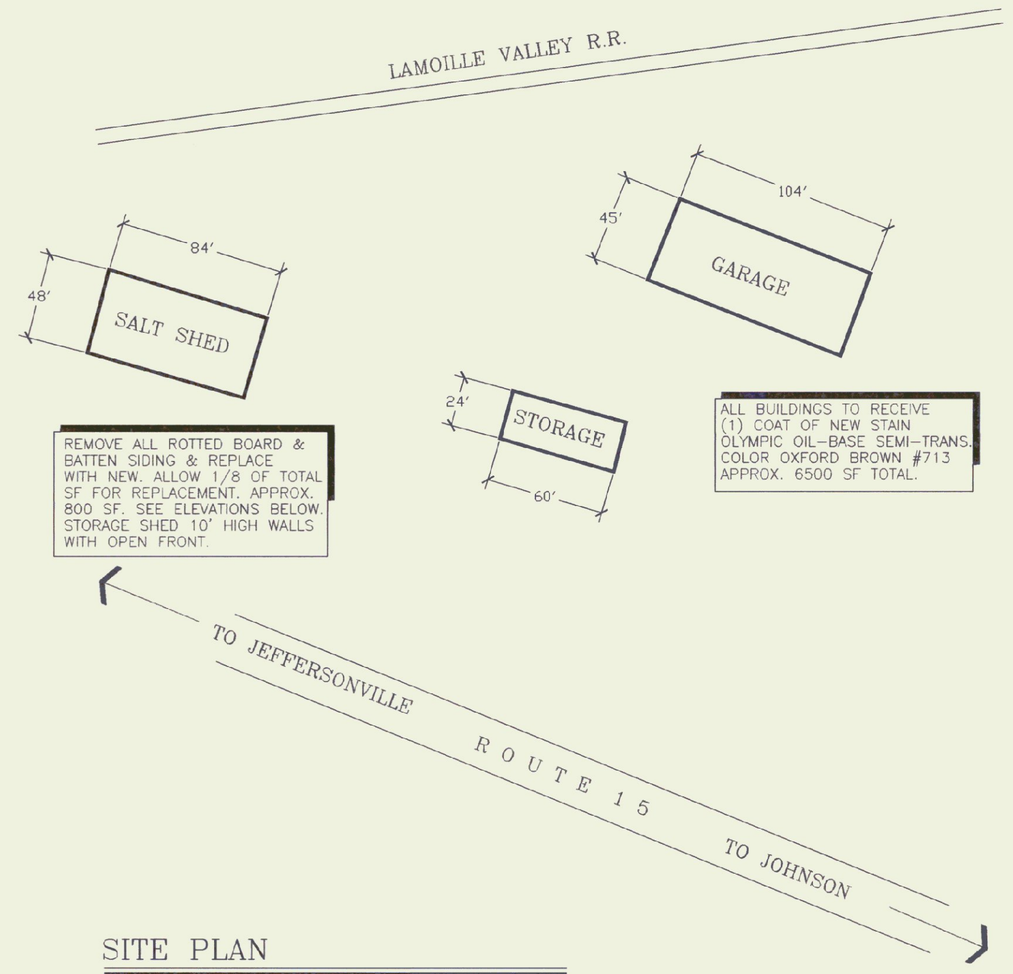

SITE PLAN

SCALE: 1/8" = 1'-0"

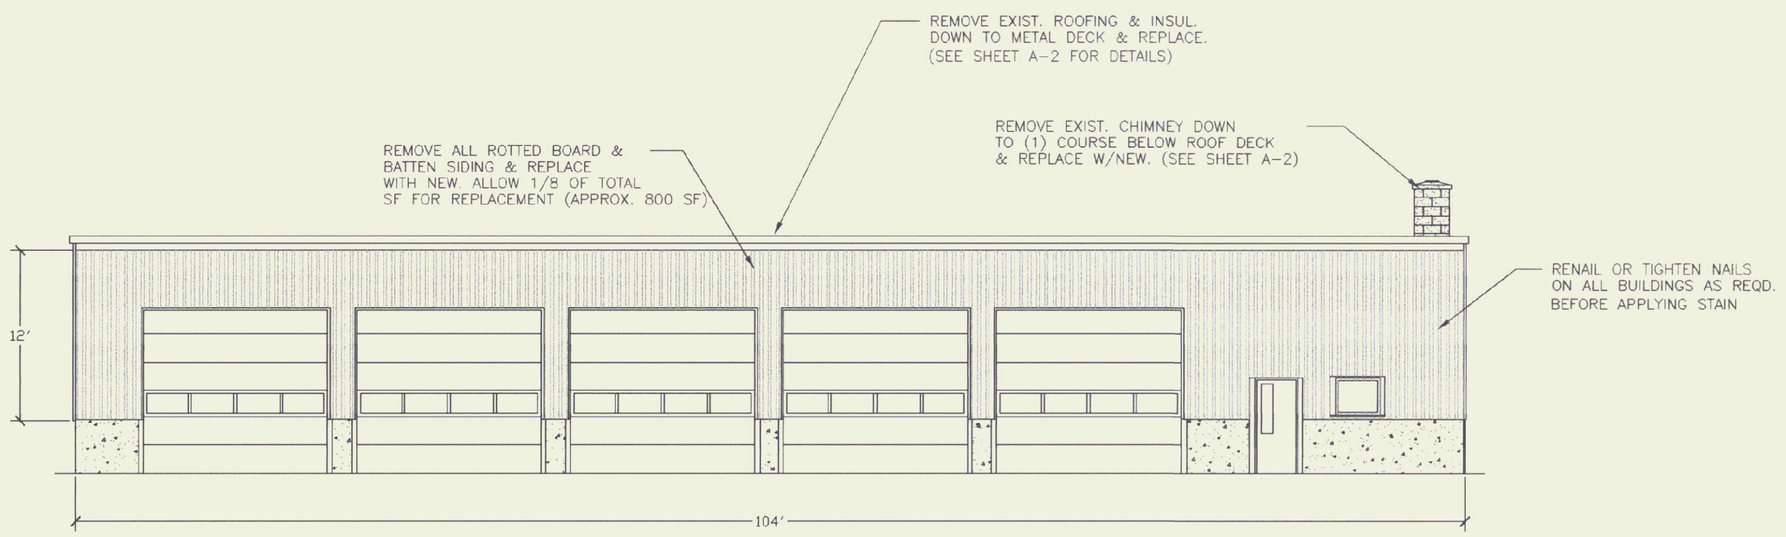

GARAGE FRONT ELEVATION

SCALE: 1/8" = 1'-0"

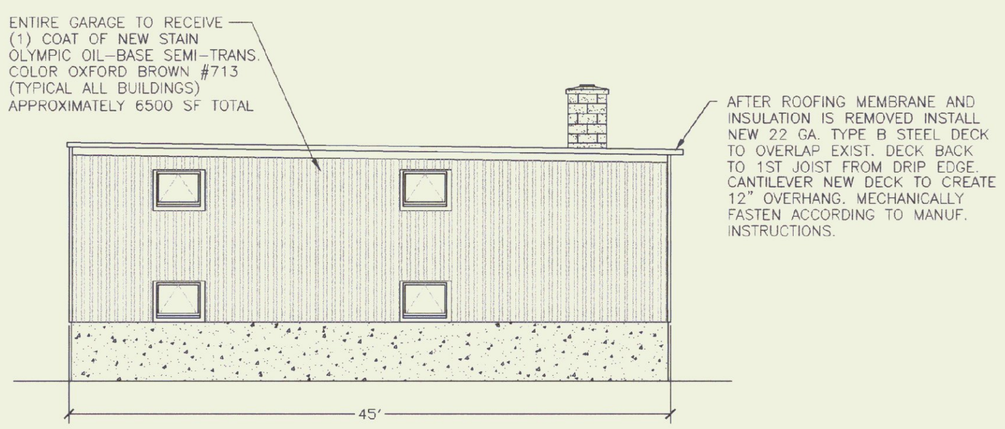

GARAGE SIDE ELEVATION

SCALE: 1/8" = 1'-0"

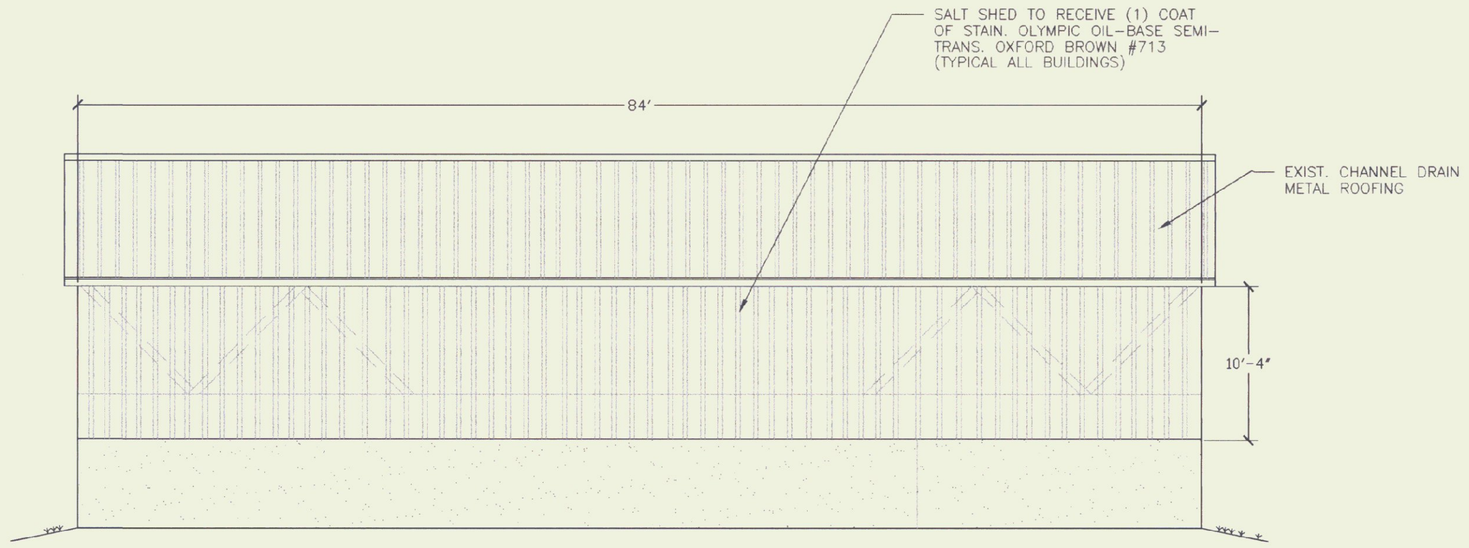

SALT SHED SIDE ELEVATION

SCALE: 1/8" = 1'-0"

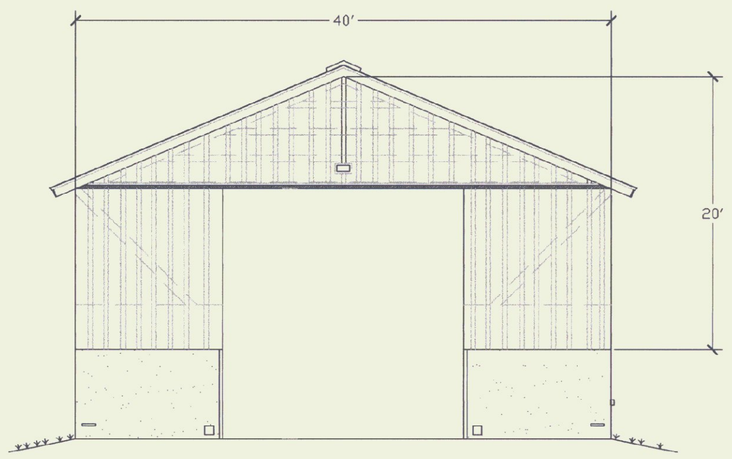

SALT SHED FRONT ELEVATION

SCALE: 1/8" = 1'-0"

STATE OF VERMONT
Department of Buildings and General Services
Agency of Administration
Montpelier, Vermont

AGENCY OF TRANSPORTATION
CAMBRIDGE HIGHWAY GARAGE
REROOF & RENOVATION
CAMBRIDGE VERMONT

REVISIONS

SCALE: AS NOTED
DATE: AUG. 1998
DRAWN BY: B. PICARD
APPR. BY:

CAMBRIDGE

A.O.T. GARAGE

RENOVATIONS

D:\TOWNS\CITY\PROJECT-NAME

A-1

1 OF 4