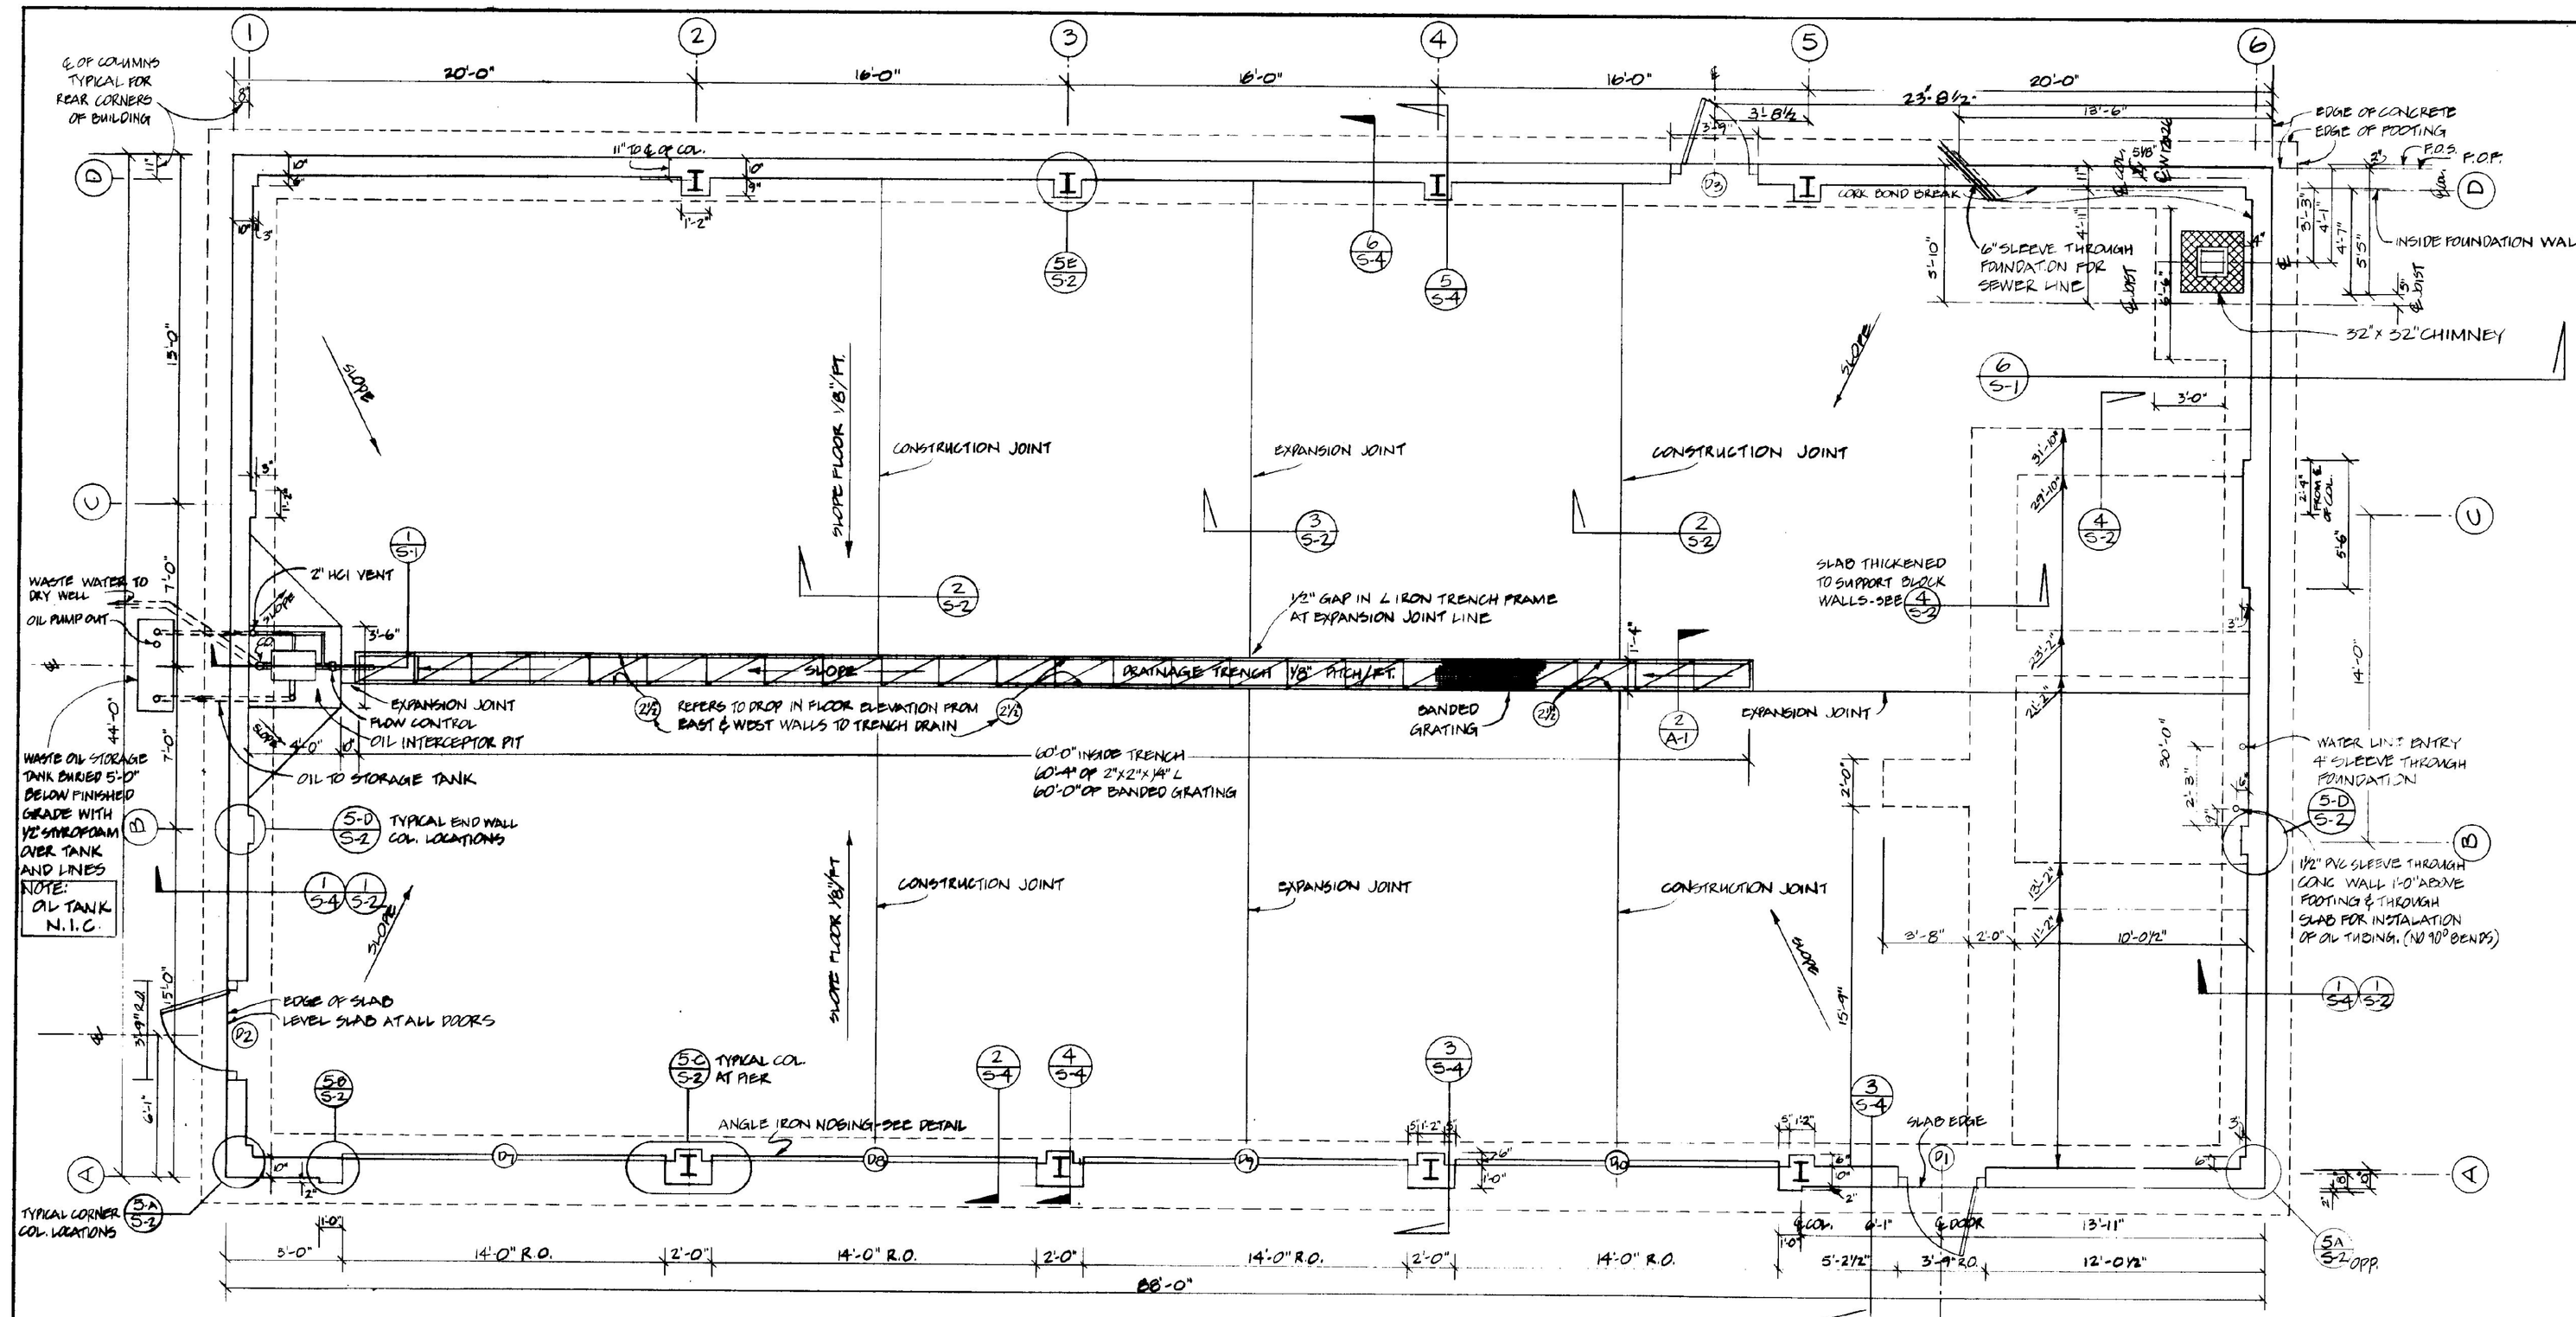

BUILDING FOUNDATION PLAN

SCALE 1/4"=1'-0"

CONCRETE NOTES:

- MAXIMUM SLUMP OF 4"
- 3500 PSI MINIMUM 28 DAY STRENGTH
- EXPOSED WALLS TO BE DRESSED FINISHED
- 4000 PSI MINIMUM 28 DAY STRENGTH FLOOR SLAB ONLY

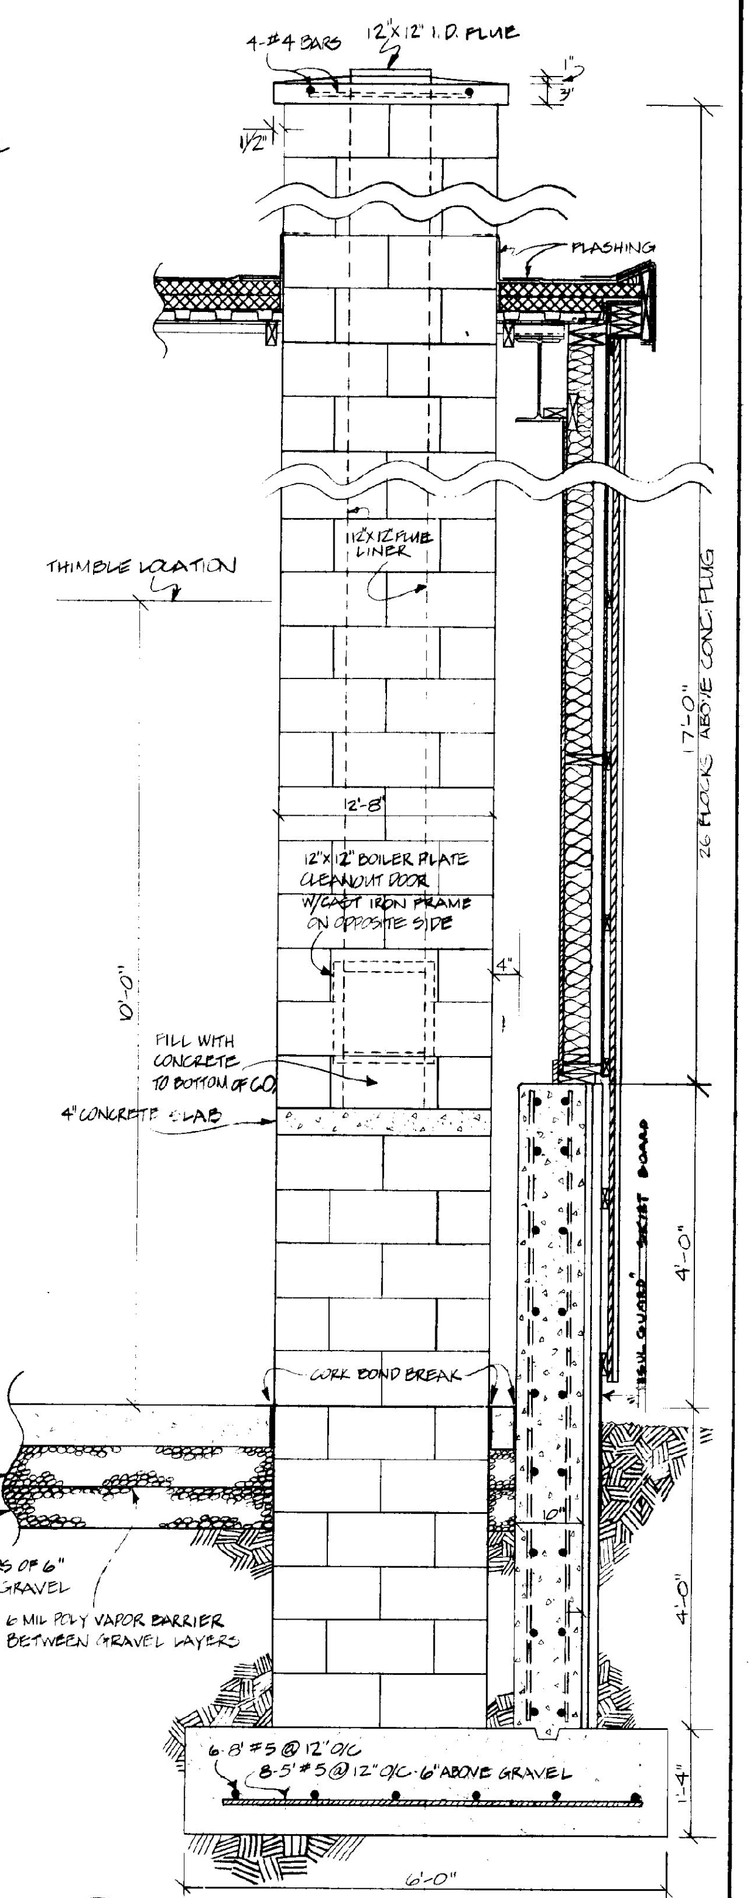

6 / S-1 CHIMNEY SECTION/ELEVATION

SCALE 3/4"=1'-0"

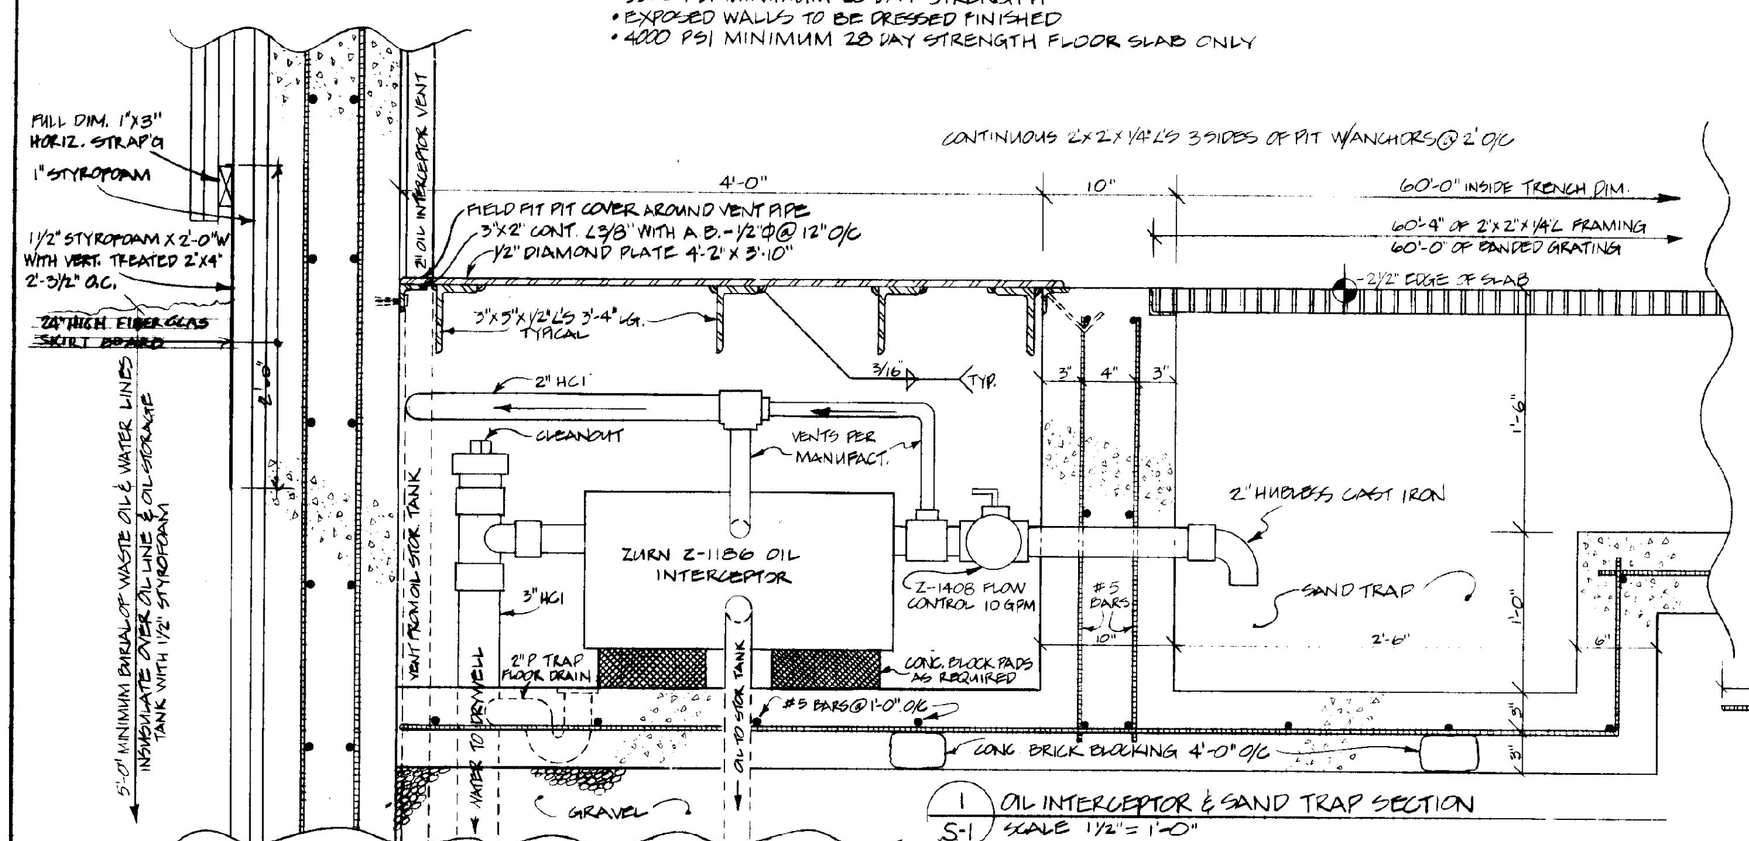

1 / S-1 OIL INTERCEPTOR & SAND TRAP SECTION

SCALE 1½"=1'-0"

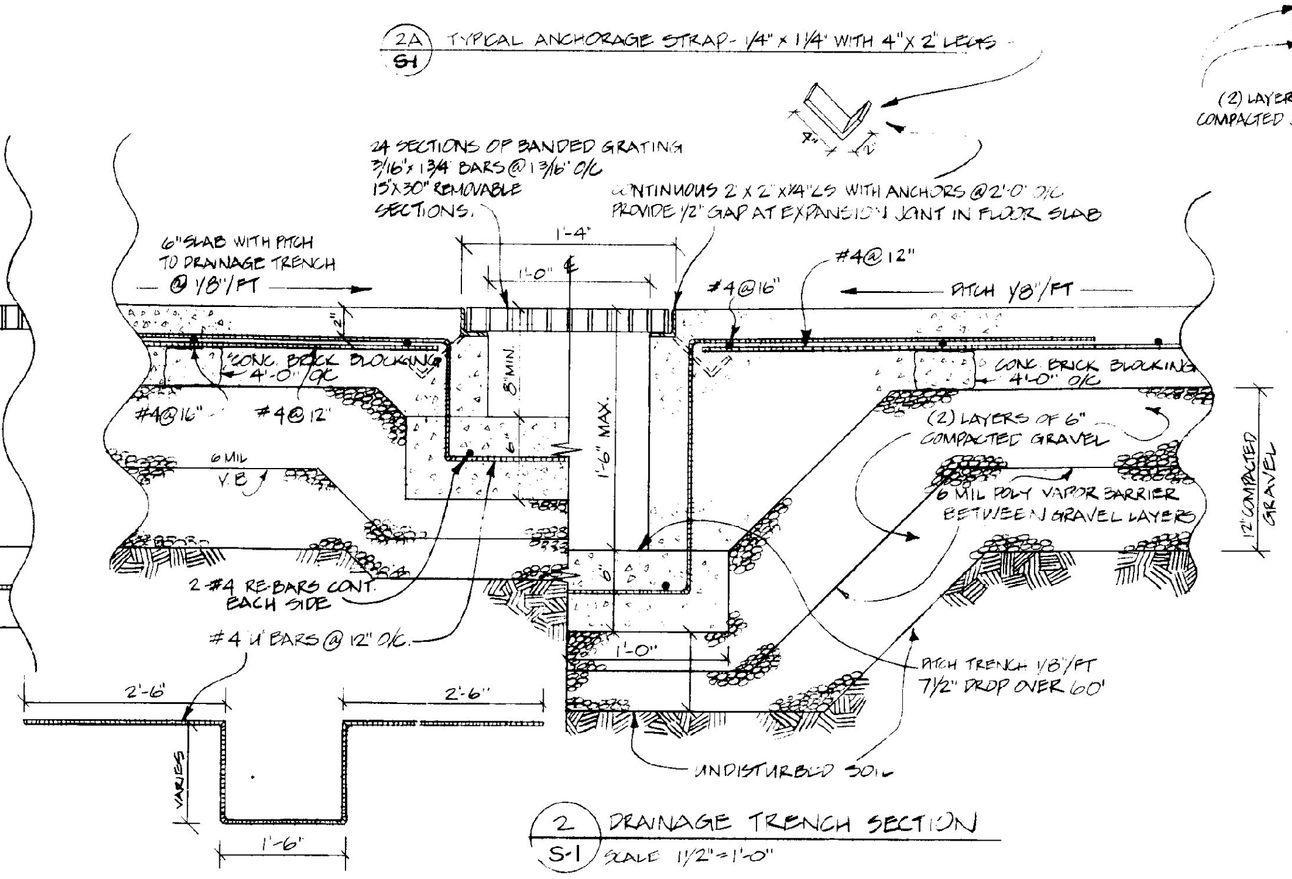

2 / S-1 DRAINAGE TRENCH SECTION

SCALE 1½"=1'-0"

STATE OF VERMONT

DIVISION OF STATE BUILDINGS

AGENCY OF ADMINISTRATION

MONTPELIER, VERMONT

AGENCY OF TRANSPORTATION

MAINTENANCE GARAGE

EDEN, VERMONT

FOOTINGS & WALL PLAN SECTIONS & DETAILS

DATE: JULY 27, 1984	SCALE: AS NOTED	REVISIONS:	DWG. NO S-1
DRAWN BY: A. POULIN	APPROVED BY: RA FOR DSB		8 OF 13