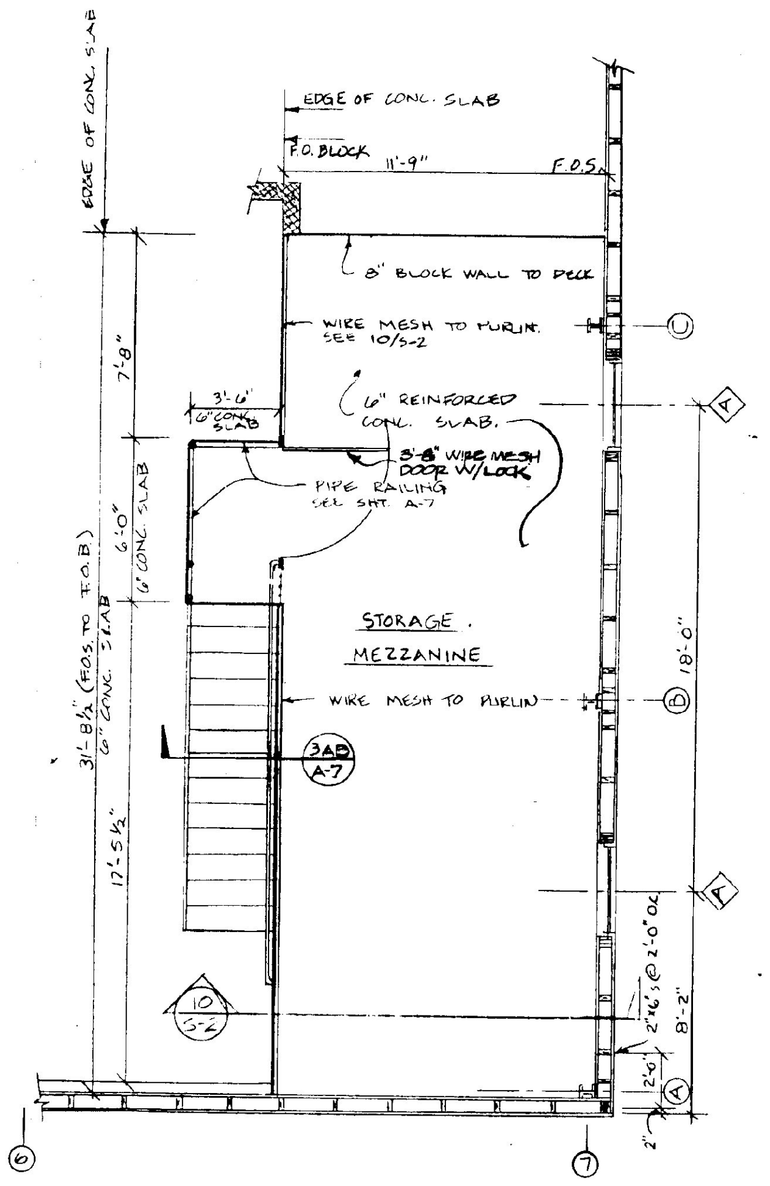

GARAGE STORAGE MEZZANINE

SCALE: 1/4' = 1'-0"

DOOR SCHEDULE

NO.	QUANITY	SIZE	TYPE	FIRE RATING	DOOR MATERIAL	FRAME MATERIAL	HARDWARE SET #	GLAZING REQUIRE.	BUTTS	KICK PLATE	WTHR STRIP	CLOSER	REMARKS
D1 - D3	3	3'-0" x 7'-0"	1	C	INSULATED METAL	METAL	1	6" x 48" WIRE GLASS	4½" x 4½" BALL BEARING, NON-REMOVABLE PINS	34" x 10" STAINLESS STEEL	VINYL	SARGENTS 1250 x P.A. x H.O.	THERMAL BREAK FRAME, SWEEP
D4	1	2'-8" x 6'-8"	2	C	HOL. MTL.	"	2	20" x 32 SAFETY	4½" x 4½"	"	NONE	SARGENTS 1250 x H.O.	
D5	1	"	3	B	"	"	4	NONE	"	"	"	"	
D6	1	"	3	B	"	"	3	"	"	"	"	"	
D7	1	"	3	B	"	"	4	"	"	"	"	"	
D9 - D12	4	14'-0" W x 12'-0" H	4	C	INSULATED STEEL	12" STEEL CHANNEL						ELECTRIC	OVERHEAD DOOR SERIES 591 THERMACORE W/ACRYLIC WINDOWS
D8	1	14'-0" x 14'-0"	4	C	"	"						"	"

WINDOW SCHEDULE

NO.	QUANTITY	TYPE	FRAME MATERIAL	ROUGH OPENING	REMARKS
A	10	AWNING	METAL	3'-4½" W 2'-0½" H	ACORN BLDG. COMPONENTS 4300 SERIES-3420C

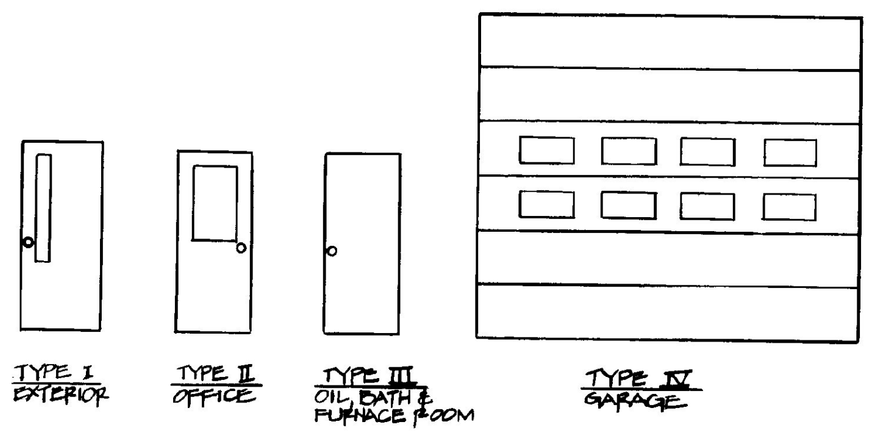

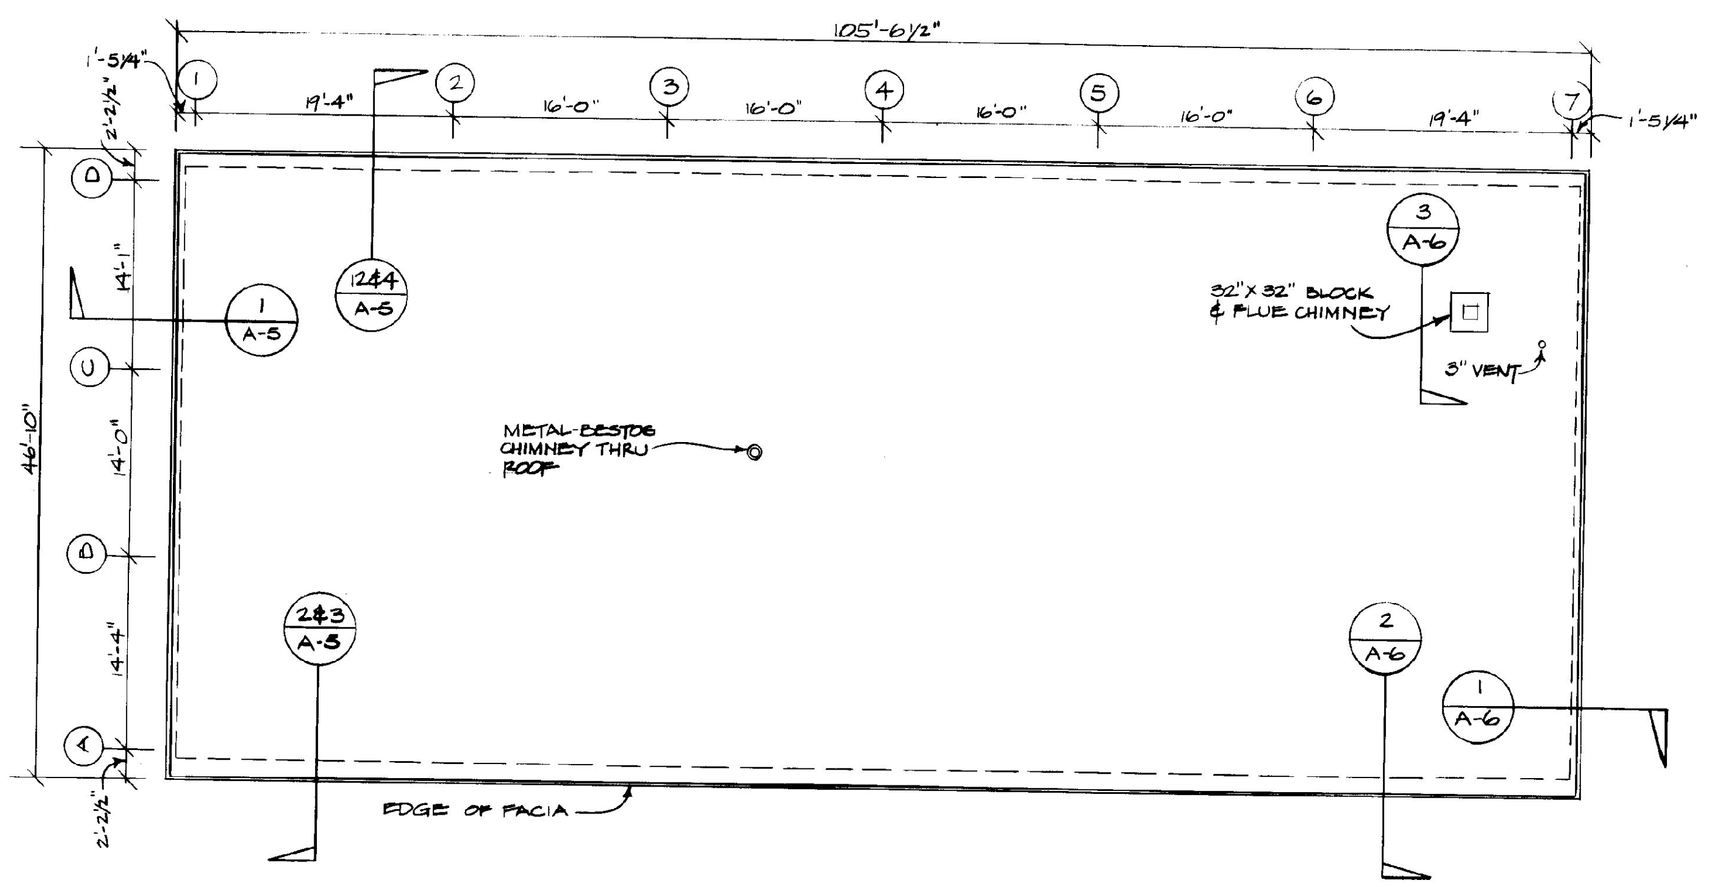

ROOF PLAN

SCALE: 1/8" = 1'-0"

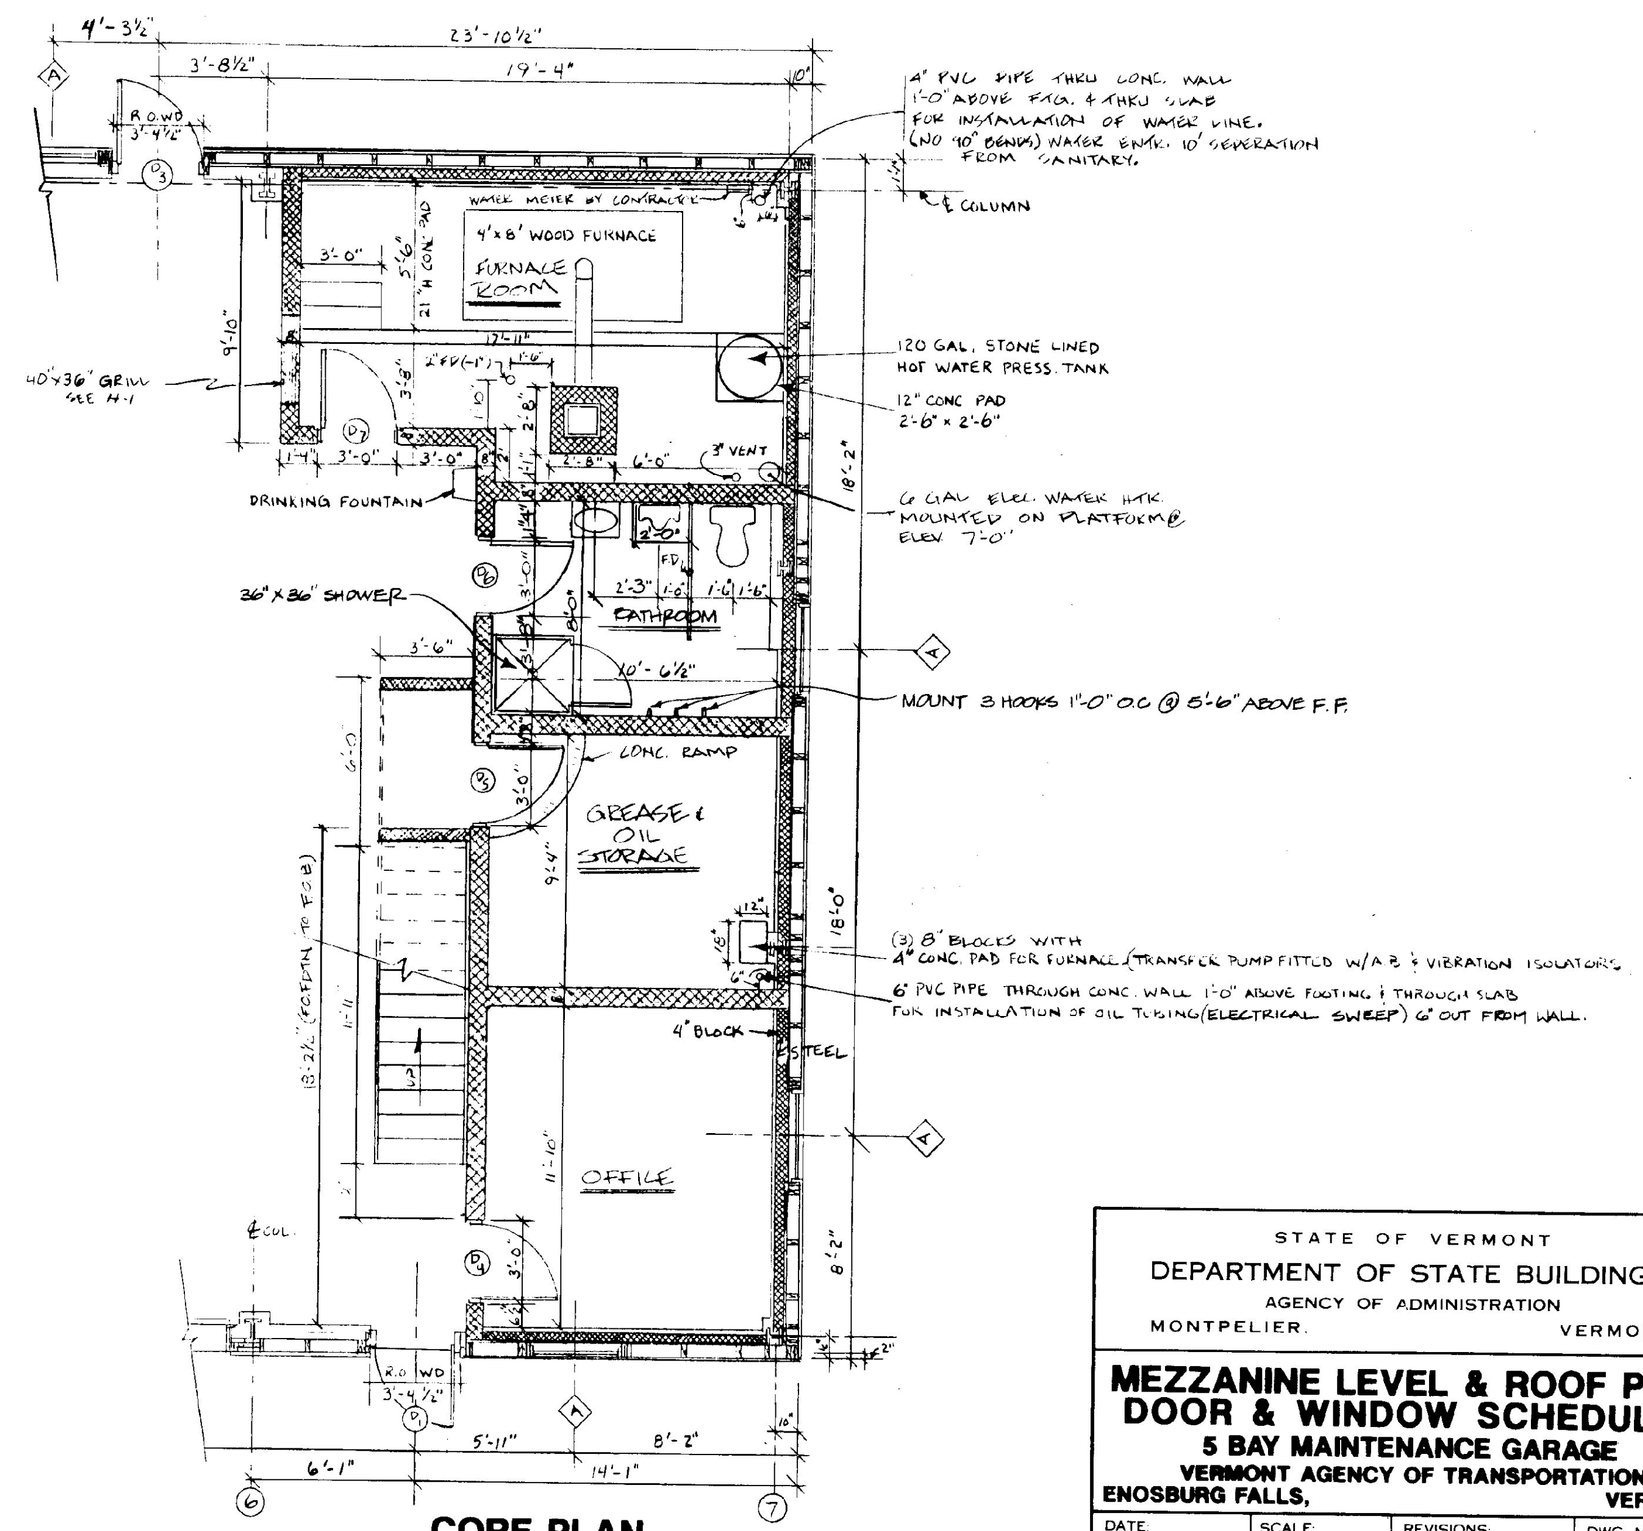

CORE PLAN

SCALE: 1/4' = 1'-0"

STATE OF VERMONT
DEPARTMENT OF STATE BUILDINGS
AGENCY OF ADMINISTRATION
MONTPELIER, VERMONT

MEZZANINE LEVEL & ROOF PLAN DOOR & WINDOW SCHEDULES

5 BAY MAINTENANCE GARAGE
VERMONT AGENCY OF TRANSPORTATION
ENOSBURG FALLS, VERMONT

DATE: MAY 20, 1991	SCALE: AS NOTED	REVISIONS:	DWG NO. A-2
DRAWN BY: R. TETREAULT A. POULIN	APPROVED BY:		6 OF 24