104'-4" (F.O.S.)

12'-2" | 16'-0" | 16'-0" | 16'-0" | 16'-0" | 4'-3½" | 3'-6½" | 23'-10½" | 19'-4"

TYPICAL R.O. FOR ALL EXTERIOR WINDOWS 3'-4½" W x 2'-0½" H.

R.O. 14'-0" W x 12'-1" H TYPICAL DB-D12 O.H. DOORS

20'-10"

42'-5" (FACE OF STUD TO FACE OF STUD)

44'-4" (FACE OF STUD TO FACE OF STUD)

15'-2"

6'-1"

OIL-WATER SEPARATOR 6" SLEEVE

EXPANSION JOINT

70'-0" (28) 30" SECTIONS OF GRATE

DRAINAGE TRENCH

SLOPE OF TRENCH

OIL/WATER SEPERATOR

EXHAUST FAN

20'-0" | 51'-6" ± | 20'-0"

CONSTRUCTION JOINTS

AREA OF -2½" BELOW FLOOR AT WALLS

EXPANSION JOINT

CONSTRUCTION JOINTS

16'-0" TYP.

SLOPE TO TRENCH

SLOPE TO TRENCH

EXPANSION JOINT

8" BLOCK WALL TO ROOF DECK

FURNACE ROOM

4 x 8' WOOD FURNACE

4" BLK. WALL TO ROOF DECK

HOT WATER STOR. TANK

SLOPE TO DRAIN

F.D.

(FEC) CHIMNEY DETAIL

8" BLOCK WALL TO ROOF DECK

8" VENT

DRINKING FOUNTAIN

P.D.

SLOPE TO DRAIN

BATH ROOM

4" BLOCK WALL

8" BLOCK WALL

6" BLOCK WALL

4" BLOCK WALL

GREASE & OIL STORAGE

PAD FOR OIL TRANSFER PUMP

OIL SUPPLY

8" BLOCK WALL

OFFICE

4" BLOCK

WATER ENTRANCE UNDER PTG.

2'-1"

℄ COLUMN

11'-3"

SEWER 6" SLEEVE

16'-2"

OIL LINE 8" SLEEVE

16'-0"

13'-0"

6'-2"

℄ STEEL

F.O.S

F.O.F

TYP CORNER

℄ STEEL

℄ COLUMN | 19'-4" | 16'-0" | 16'-0" | 16'-0" | 16'-0" | 16'-0" | 16'-0"

5'-2" | 14'-0" | 16'-0"

12'-2" | 16'-0" | 16'-0" | 16'-0" | 16'-0" | 16'-0" | 6'-1" | 14'-1"

102'-8"

1 | 2 | 3 | 4 | 5 | 6 | 7

FIRST FLOOR PLAN

SCALE: 1/4" = 1'-0"

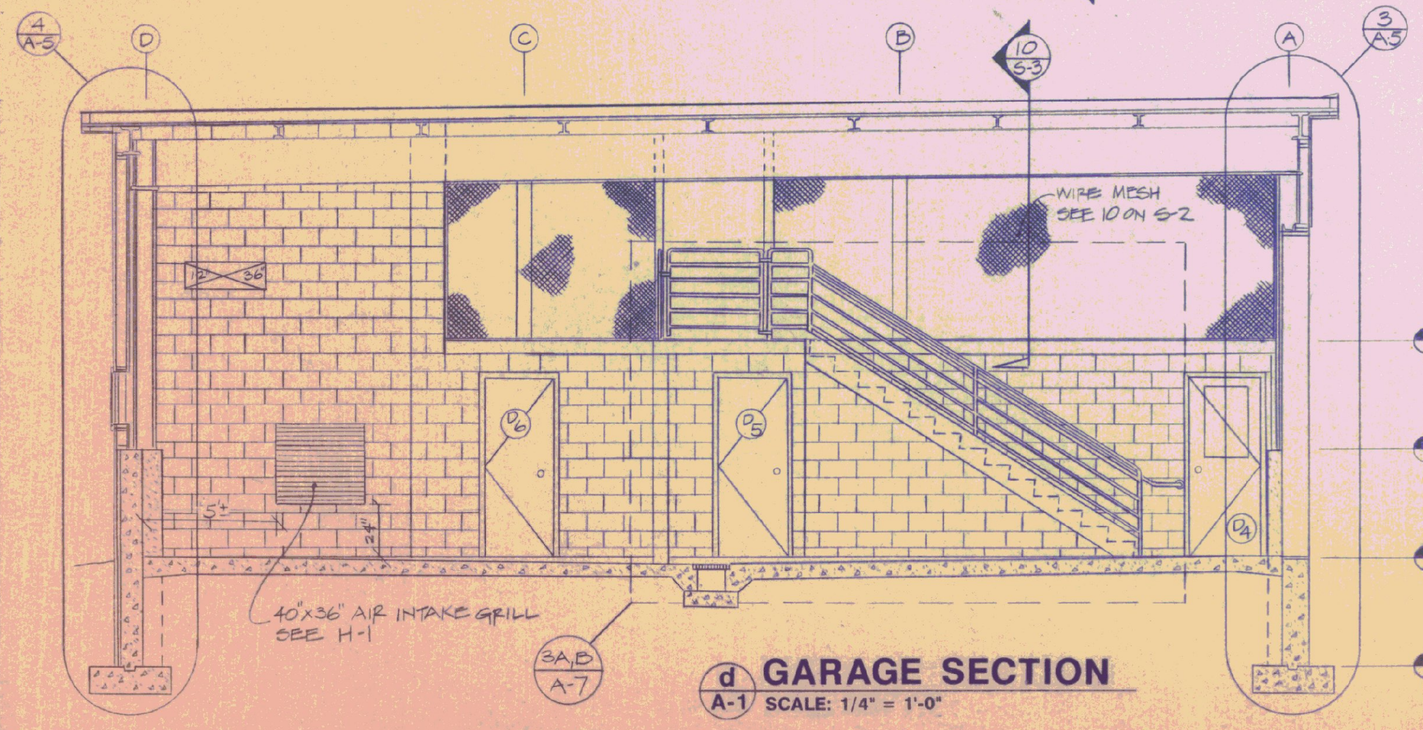

GARAGE SECTION

SCALE: 1/4" = 1'-0"

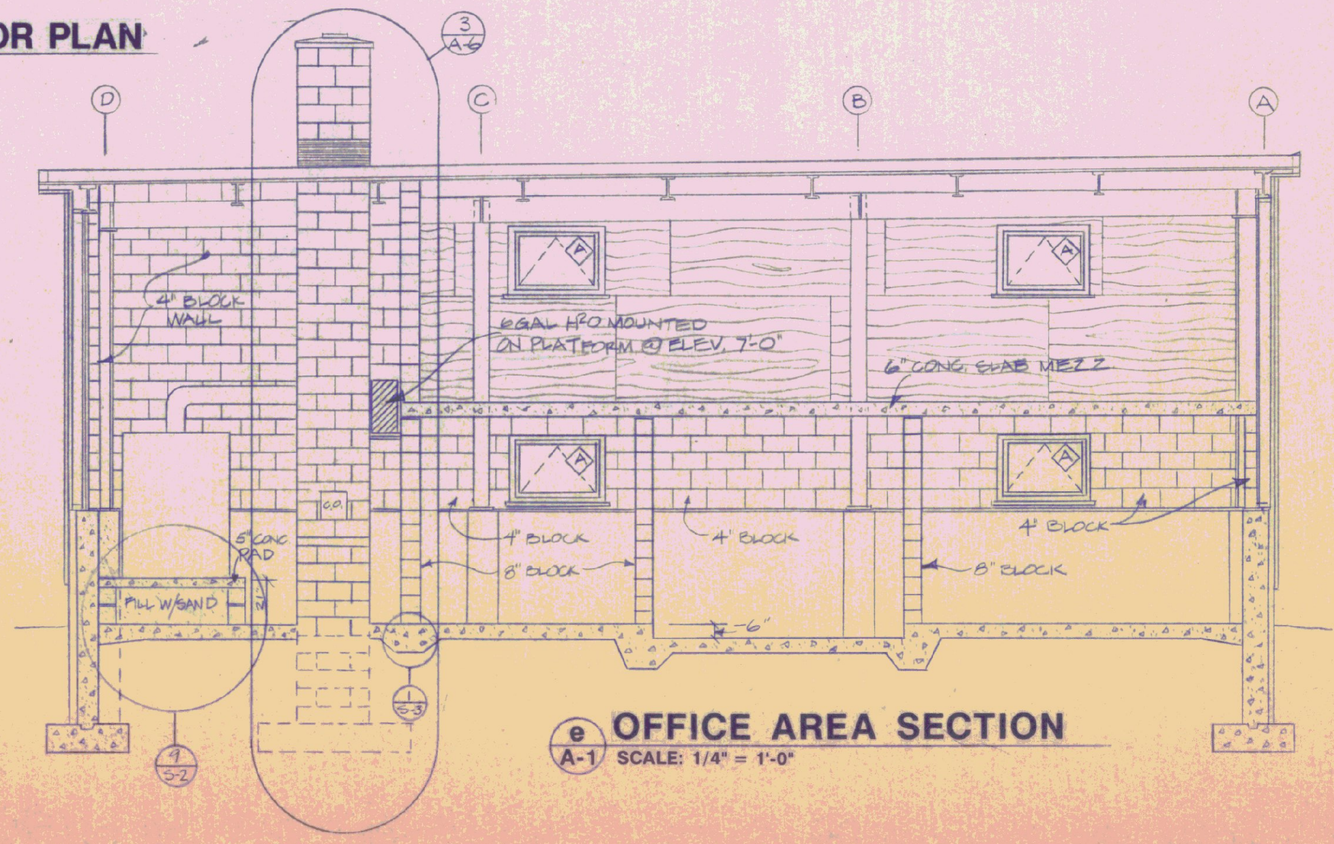

OFFICE AREA SECTION

SCALE: 1/4" = 1'-0"

STATE OF VERMONT
DEPARTMENT OF STATE BUILDINGS
AGENCY OF ADMINISTRATION
MONTPELIER. VERMONT

FIRST FLOOR PLAN

VERMONT AGENCY OF TRANSPORTATION
5 BAY MAINTENANCE GARAGE
ENOSBURG FALLS, VERMONT

DATE:	SCALE:	REVISIONS:	DWG. NO.
MAY 20, 1991	1/4" = 1'-0"		A-1
DRAWN BY: A. POULIN	APPROVED BY:		5 OF 24