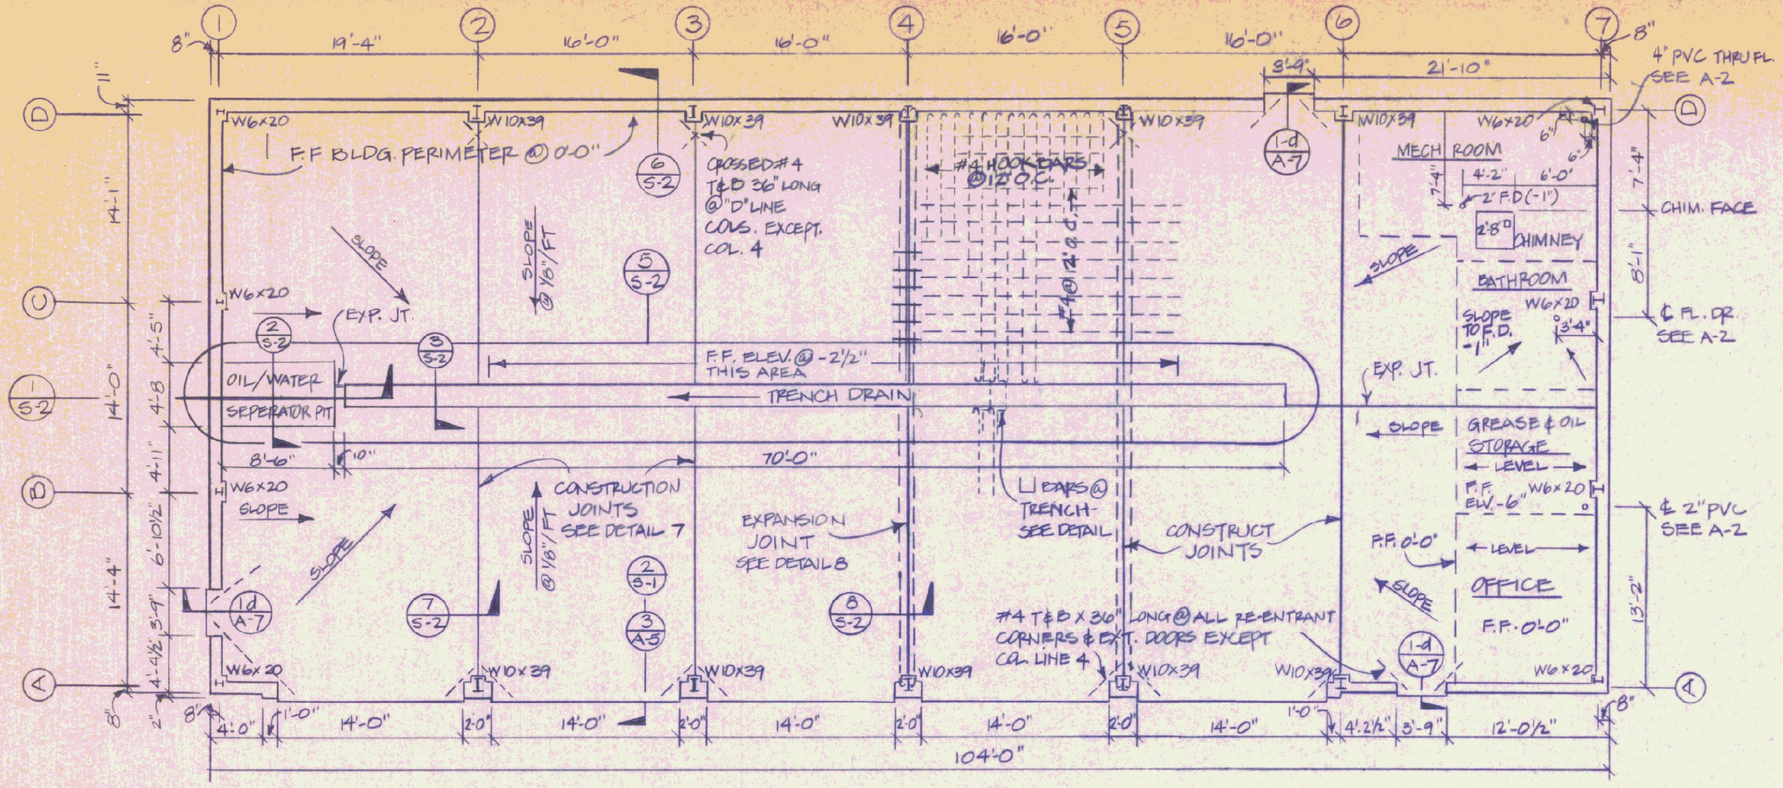

SLAB PLAN
SCALE: 1/8" = 1'-0"

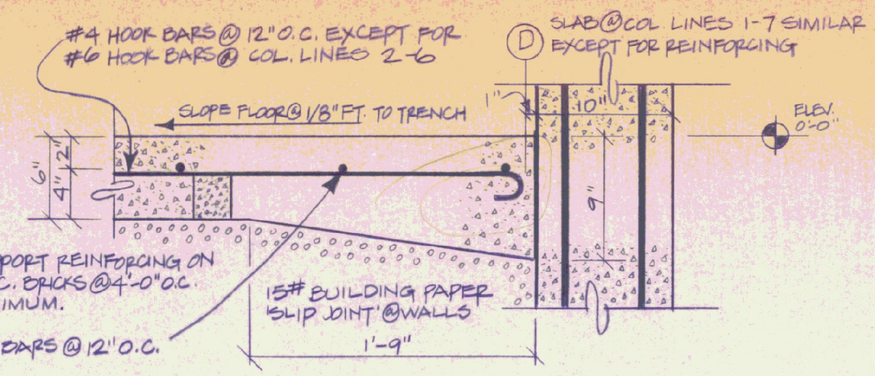

6/S-2 SLAB @ PERMITER WALLS
SCALE: 1-1/2"=1'-0"

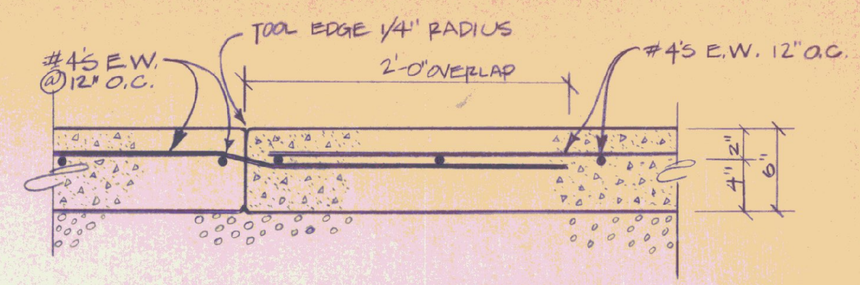

7/S-2 SLAB CONSTRUCTION JOINT DETAIL
SCALE: 1-1/2"=1'-0"

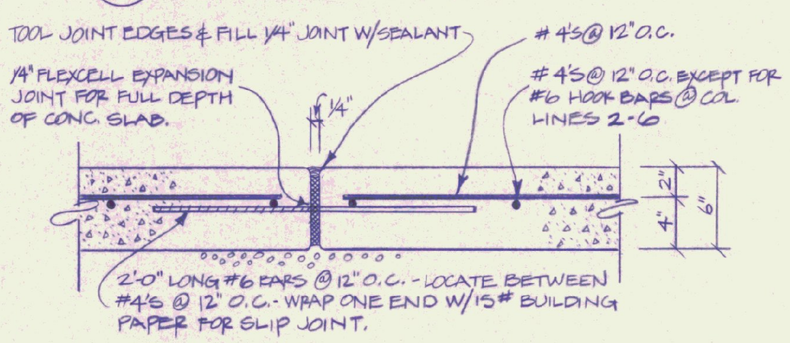

8/S-2 EXPANSION JOINT DETAIL @ SLAB
SCALE: 1-1/2"=1'-0"

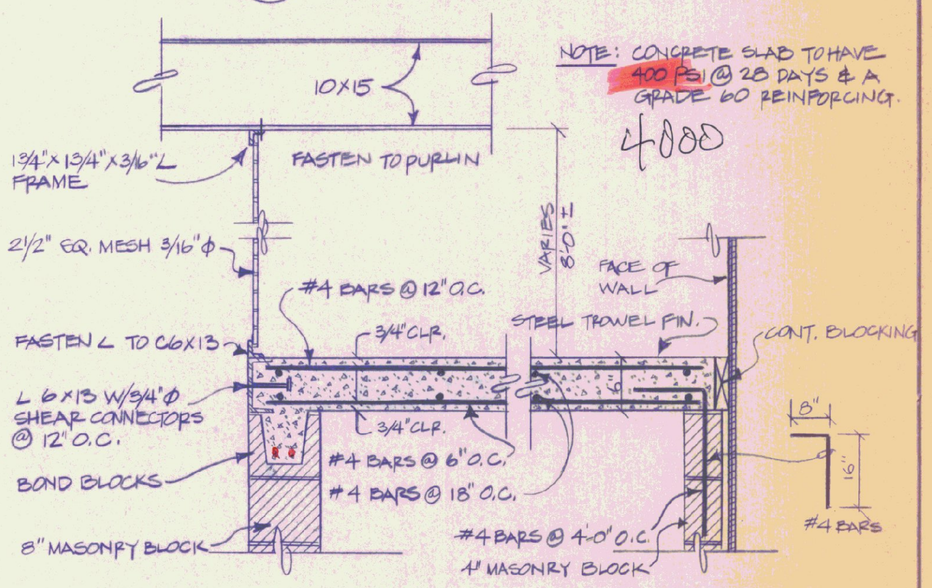

9/S-2 MECH. ROOM STAIR SECT.
SCALE: 3/4" = 1'-0"

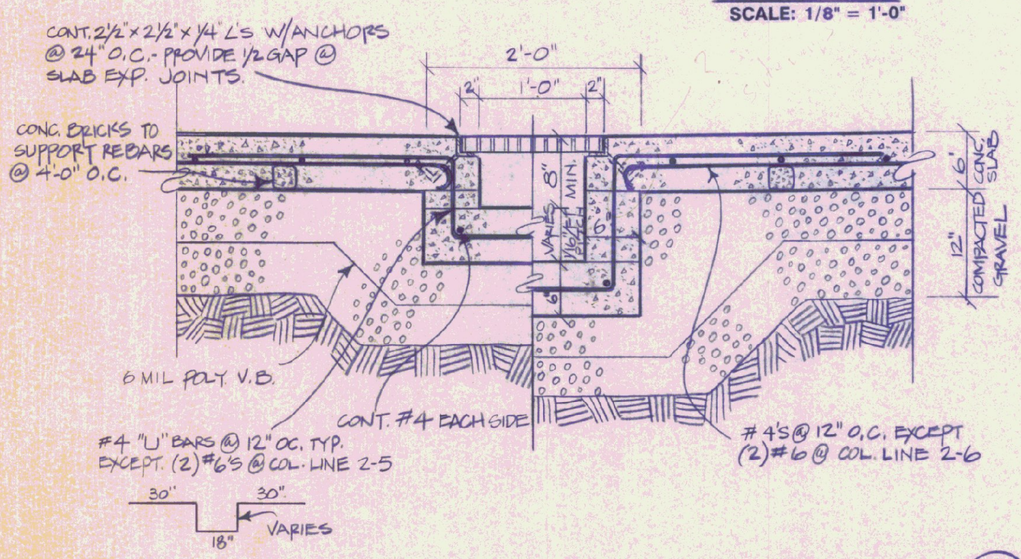

3/S-2 SECTION @ DRAINAGE TRENCH
SCALE: 1" = 1'-0"

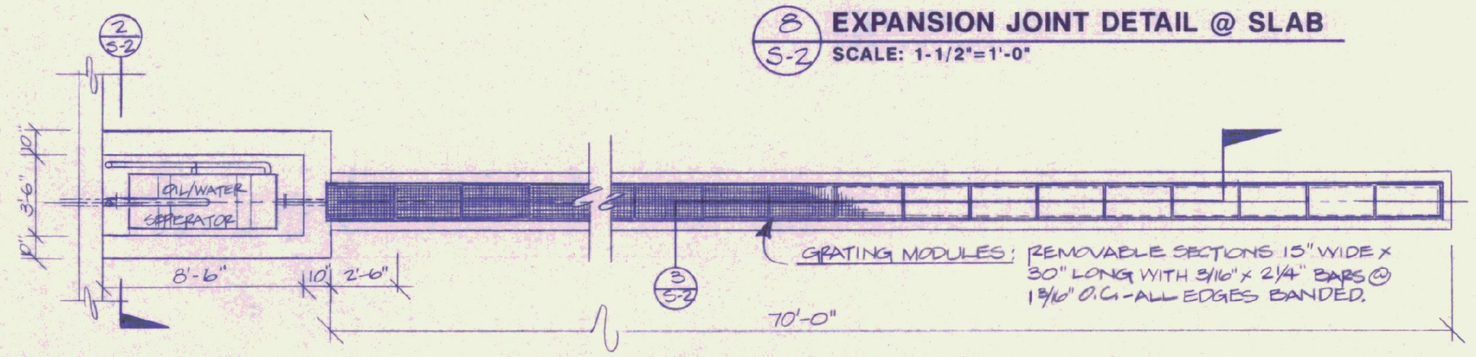

5/S-2 DETAIL PLAN OF DRAINAGE TRENCH & PIT
SCALE: 1/4" = 1'-0"

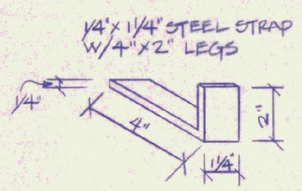

4/S-2 TYP. ANCHOR FOR ∠ IRON NOSINGS
N. T. S.

NOTES:
(1) SLAB CONSTRUCTION JOINT/EXPANSION JOINT PATTERN REQUIRES AN ALTERNATE AREA (CHECKER BOARD) POURING SEQUENCE FOR GARAGE FLOOR.
(2) SLABS @ EXTERIOR PEOPLE & GARAGE DOORS EXTEND 2" BEYOND FACE OF FOUNDATION.

10/S-2 MEZZANINE SLAB DETAIL
SCALE: 1" = 1'-0"

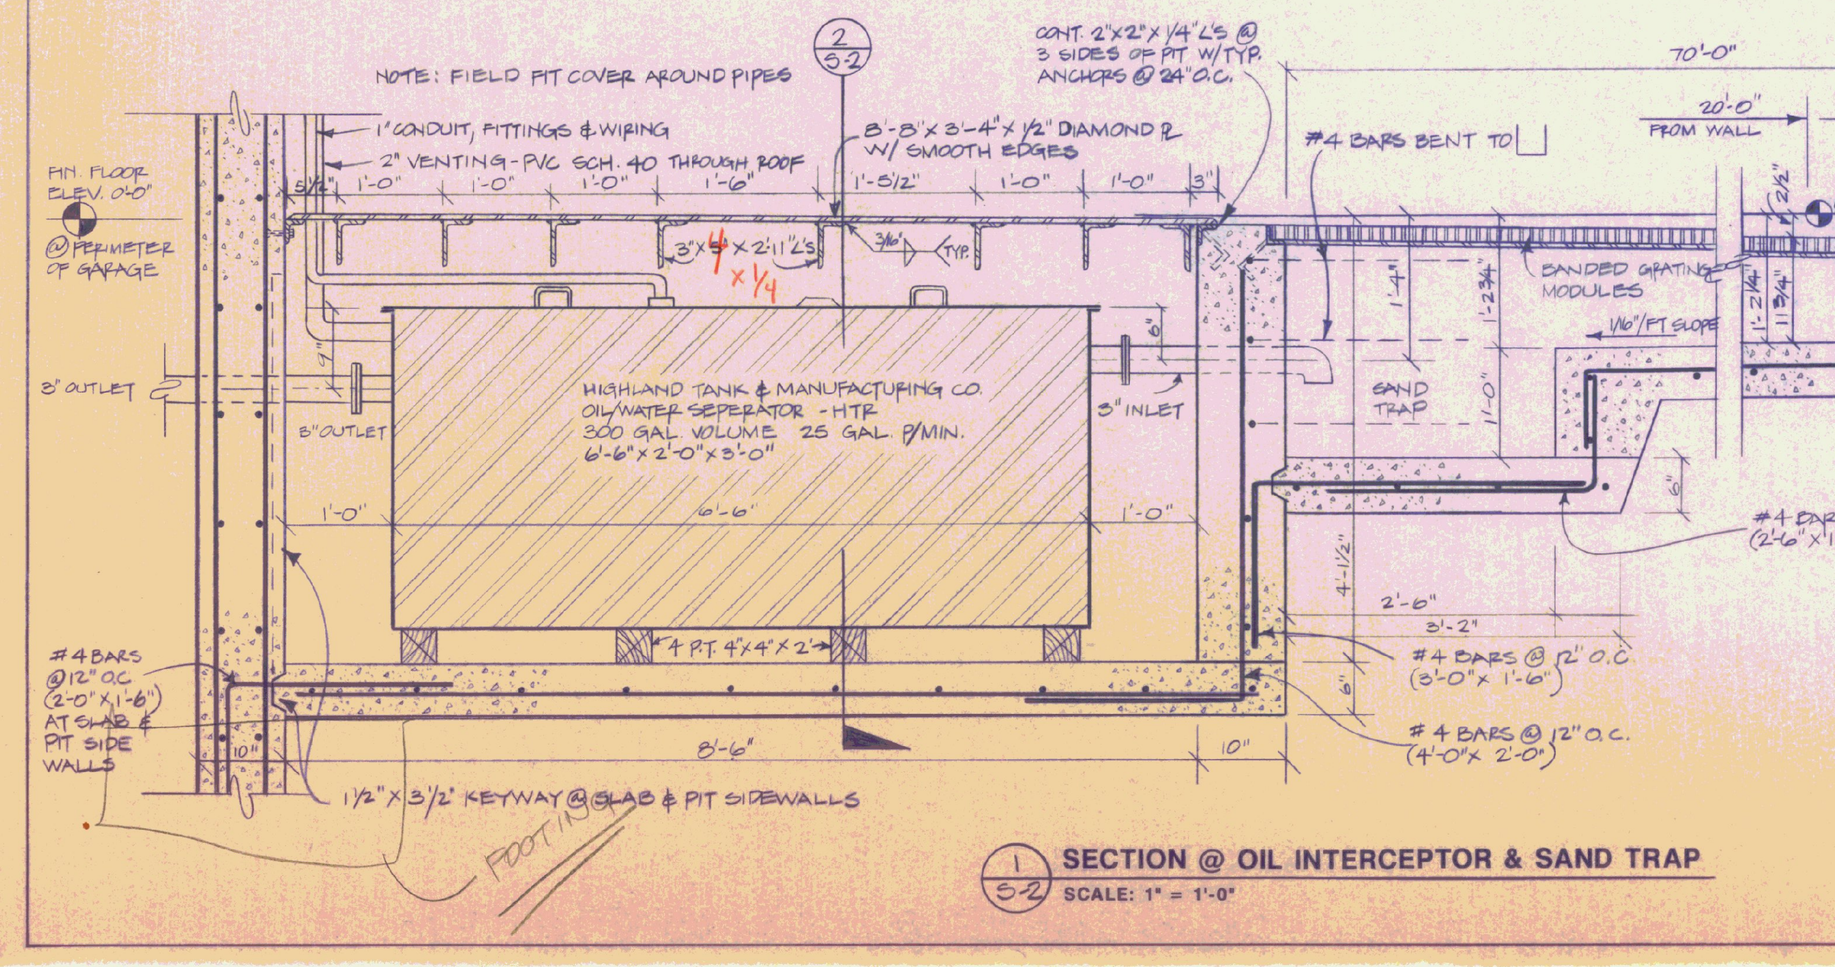

1/S-2 SECTION @ OIL INTERCEPTOR & SAND TRAP
SCALE: 1" = 1'-0"

2/S-2 OIL INTERCEPTOR PIT CROSS SECTION
SCALE: 1" = 1'-0"

STATE OF VERMONT
DEPARTMENT OF STATE BUILDINGS
AGENCY OF ADMINISTRATION
MONTPELIER, VERMONT

SLAB PLAN & TRENCH DETAILS
VERMONT AGENCY OF TRANSPORTATION
5 BAY MAINTENANCE GARAGE
ENOSBURG FALLS, VERMONT

DATE: MAY 20, 1991	SCALE: AS NOTED	REVISIONS:	DWG. NO. S-2
DRAWN BY: A. POULIN	APPROVED BY:		15 OF 24