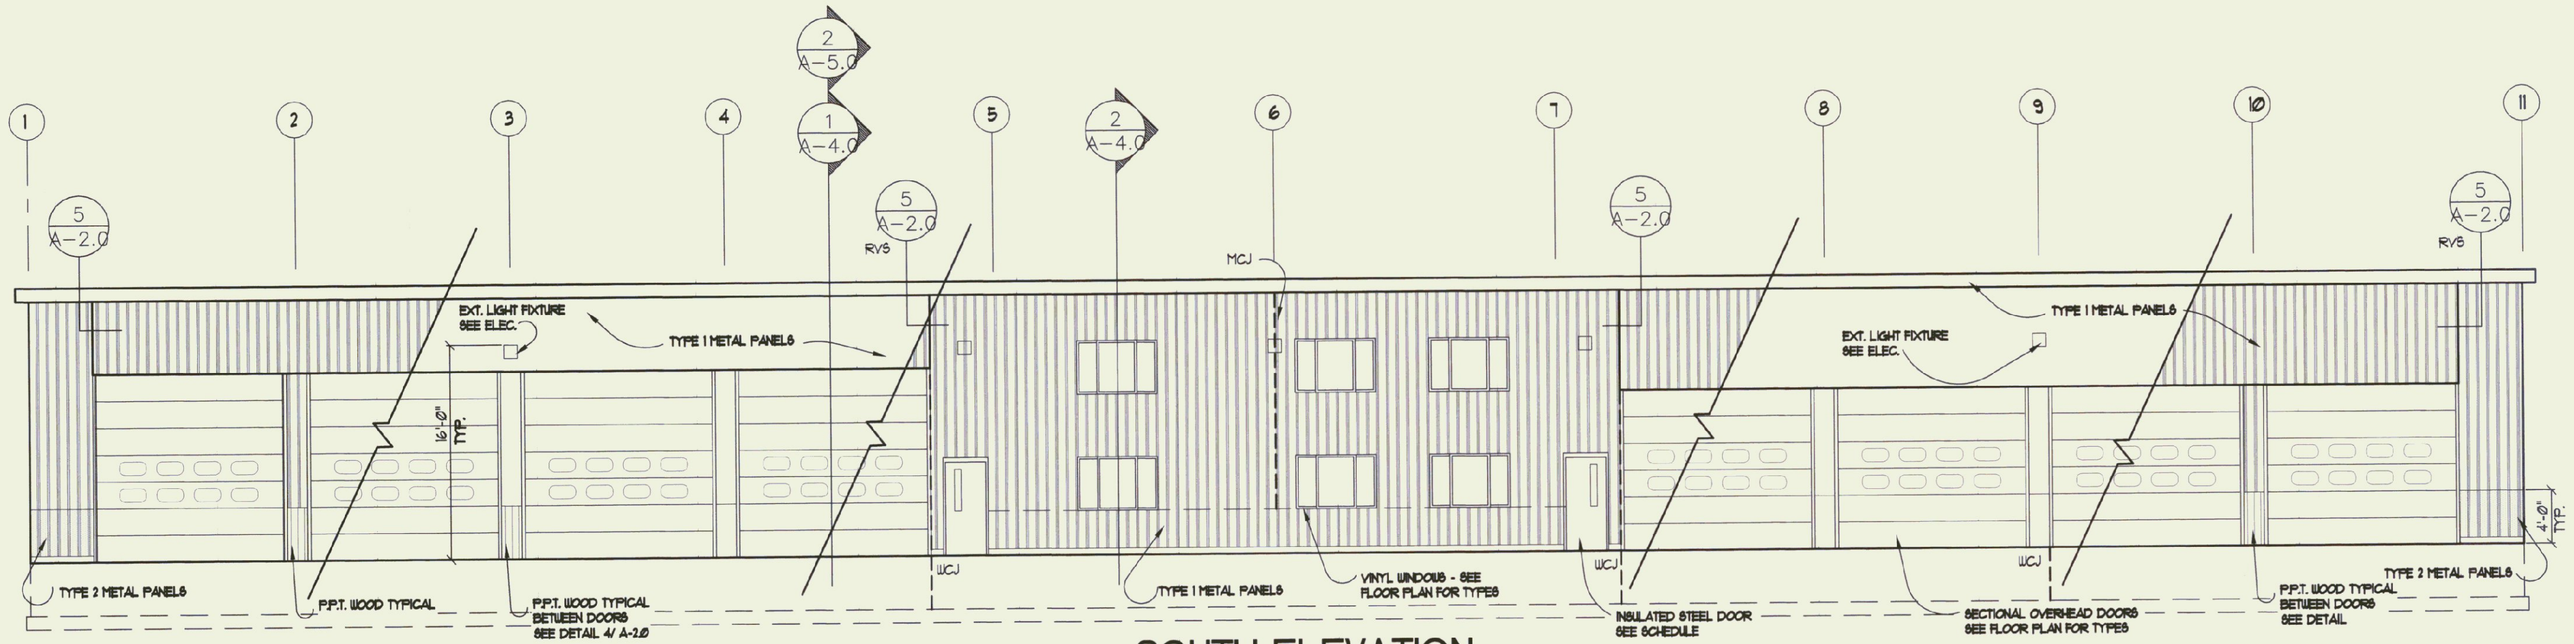

SOUTH ELEVATION

1/8" = 1'-0"

NOTE: REFER TO SHEET A-8.0 FOR ALTERNATE NO. 1

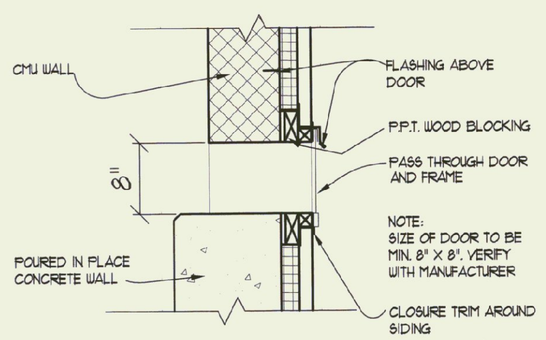

PASS THRU. DOOR SECT.

1" = 1'-0"

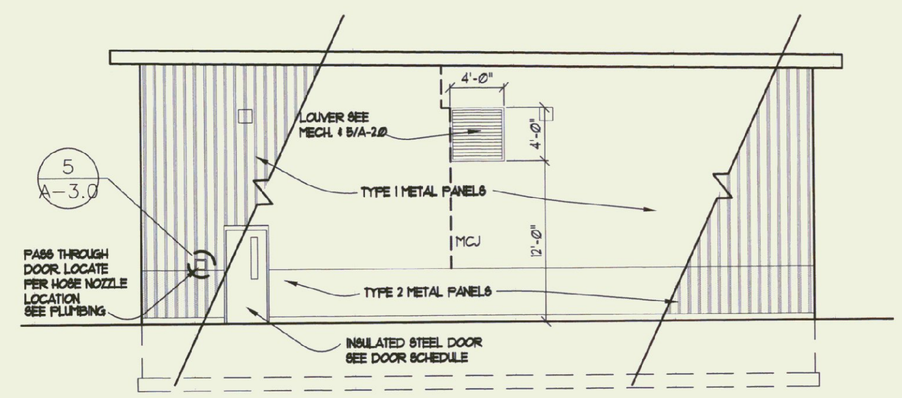

EAST ELEVATION

1/8" = 1'-0"

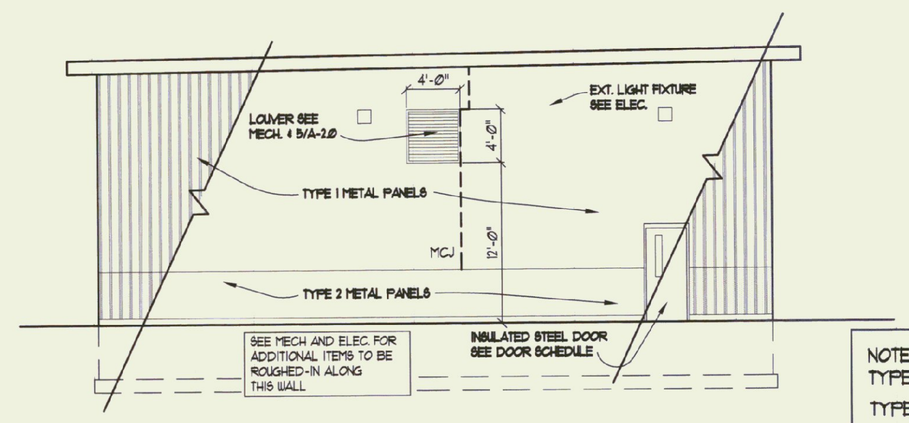

WEST ELEVATION

1/8" = 1'-0"

NOTES:
TYPE 1 METAL PANELS ARE APPROX. 16'-0" HIGH
TYPE 2 METAL PANELS ARE APPROX. 4'-6" HIGH
VERIFY METAL PANELS 1 OVERLAP MIN. 6" OVER METAL PANELS 2
LOUVERS AND VENTS BY HV CONTRACTOR INSTALLATION AND FLASHING BY G.C.
SEE SHEET A-8.0 FOR ALTERNATE NO. 1
MCJ = MASONRY CONTROL JOINT
WCJ = WALL CONSTRUCTION JOINT - SEE DETAIL 4/S-2.1

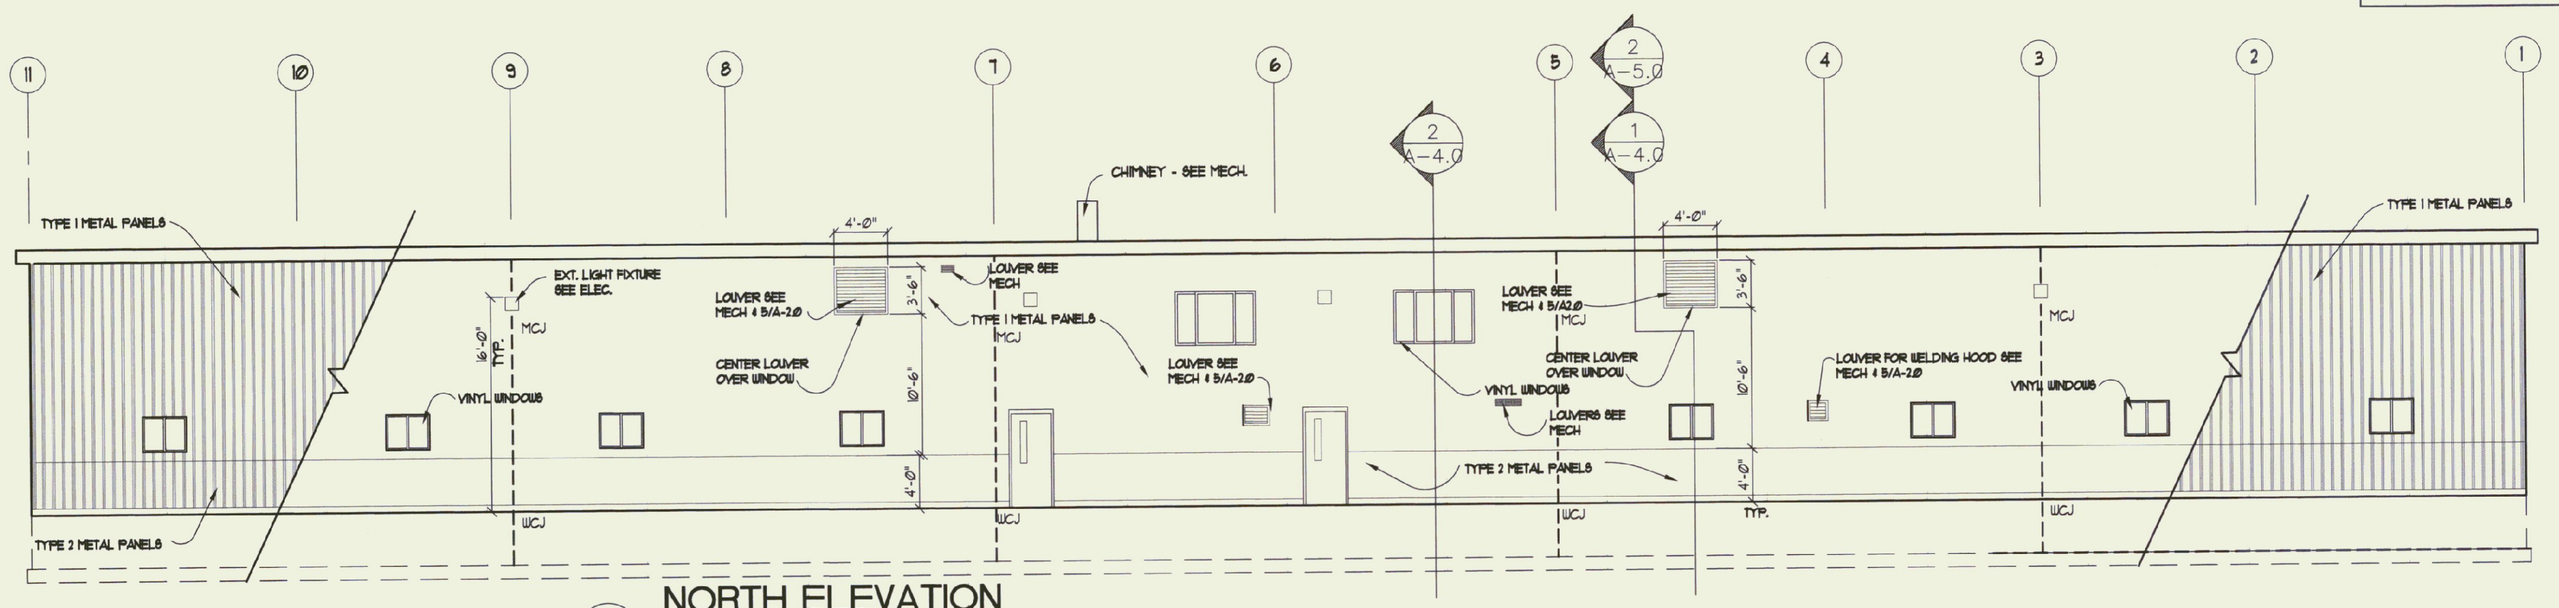

NORTH ELEVATION

1/8" = 1'-0"

REGISTERED ARCHITECT JOHN DORE NO. 1158 STATE OF VERMONT

1795 WILLISTON RD. STE 5
S. BURLINGTON, VT 05403
Phone: (802) 863-4498
Fax: (802) 863-6695

1400 HANCOCK STREET
QUINCY, MA 02169
Phone: (617) 471-2500
Fax: (617) 471-2596

D&W
DORE AND WHITTIER, INC.
Architects • Project Managers

STATE OF VERMONT
DEPARTMENT OF BUILDINGS AND GENERAL SERVICES
AGENCY OF ADMINISTRATION
MONTPELIER, VERMONT

AGENCY OF TRANSPORTATION
HIGHGATE MAINTENANCE FACILITY
HIGHGATE VERMONT

REVISIONS

SCALE: 1/8" = 1'-0"
DATE: 9/24/01
DRAWN BY: MYD
APPR. BY: MYD

HIGHGATE MAINTENANCE GARAGE

BUILDING ELEVATIONS

A-3.0

\\Dwserver1\Projects\Drawings\A01\Highgate\A-3.0.dwg Mon Sep 24 16:41:22 2001 Drawn by Alan M. Brown