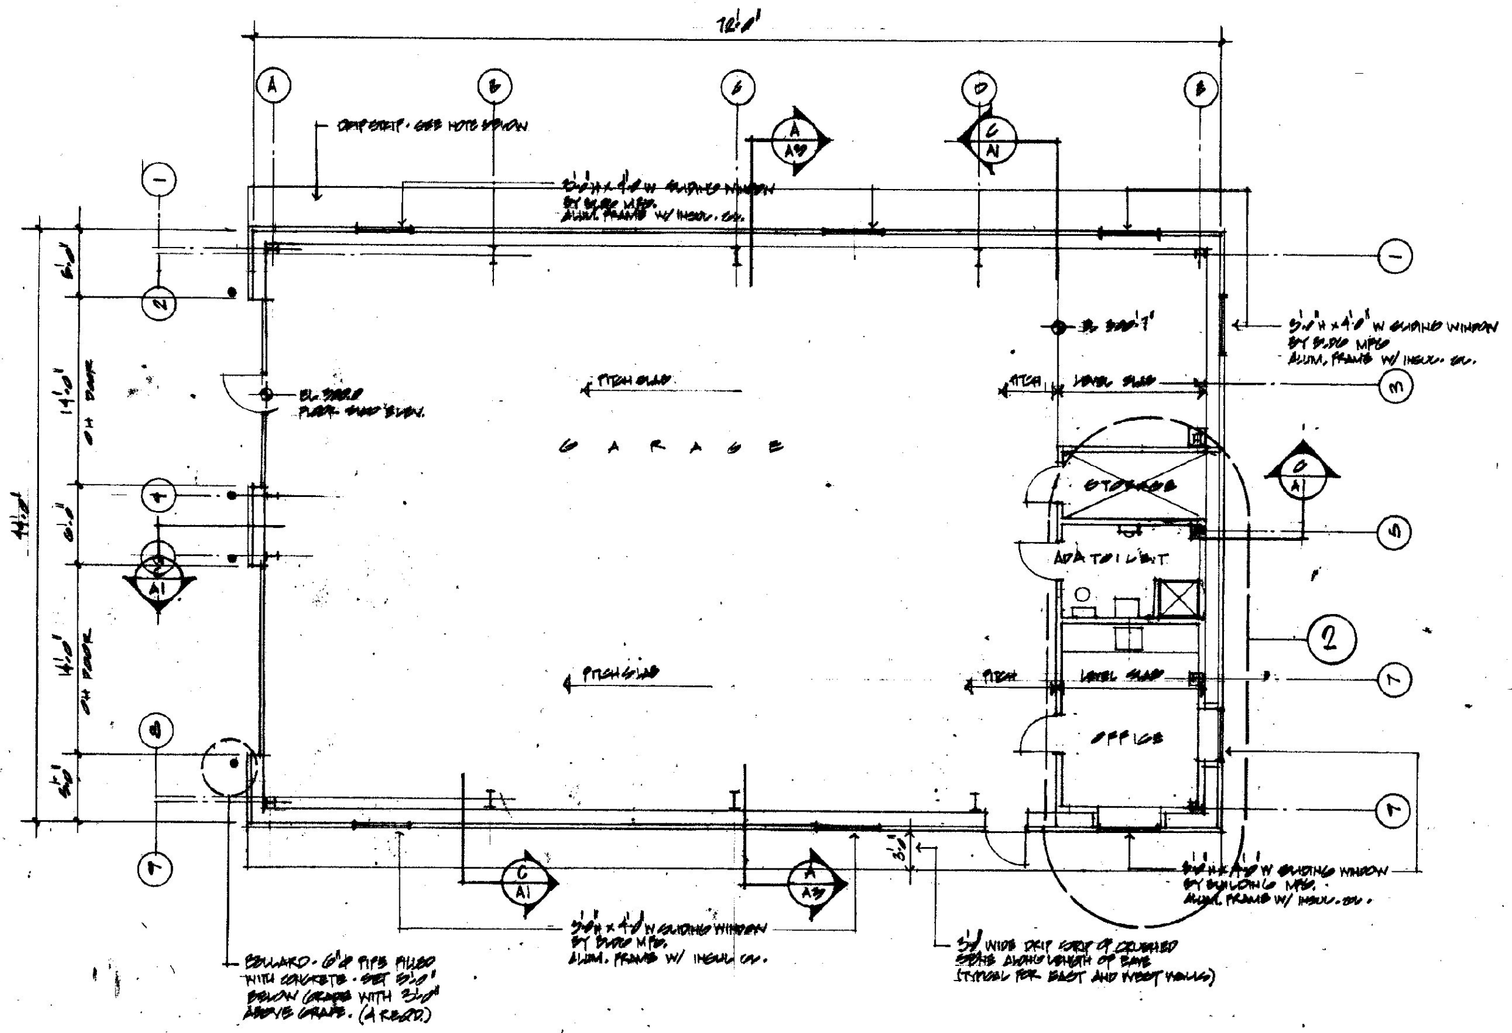


## FLOOR PLAN

DESIGN LOADS
ROOF DESIGN SNOW LOAD = 250 POUNDS PER SQUARE FOOT (PSF)
THE DESIGN WIND SPEED = 80 MPH

## SCHEDULE OF INTERIOR FINISHES

| ROOM | FLOOR | BASE | WALLS NORTH MATERIAL | WALLS NORTH FINISH | WALLS SOUTH MATERIAL | WALLS SOUTH FINISH | WALLS EAST MATERIAL | WALLS EAST FINISH | WALLS WEST MATERIAL | WALLS WEST FINISH | CEILING | FINISH | REMARKS |
|---|---|---|---|---|---|---|---|---|---|---|---|---|---|
| GARAGE | CONCRETE | - | CONCRETE INSUL. PANEL | - | CONCRETE INSUL. PANEL | - | CONCRETE INSUL. PANEL | - | CONCRETE INSUL. PANEL | - | - | PAINT INSUL. PANEL | PAINT WOOD FLYWOOD WALLS AT OFFICE - BUILT AROUND |
| OFFICE | CONCRETE | 4" VINYL | ½" WOOD PLYWD. | PAINT | ½" WOOD PLYWD. | PAINT | ½" WOOD PLYWD. | PAINT | ½" WOOD PLYWD. | PAINT | ⅝" GYP BRD | PAINT | PAINT CONCRETE FLOOR |
| TOILET ROOM | CONCRETE | 4" VINYL | ½" WOOD PLYWD | PAINT | ½" WOOD PLYWD | PAINT | ½" WOOD PLYWD | PAINT | ½" WOOD PLYWD | PAINT | ⅝" GYP. BRD | PAINT | PAINT CONCRETE FLOOR |
| STORAGE | CONCRETE | CONCRETE | ½" WOOD PLYWD | PAINT | CONCRETE INSUL. PANEL | - | 2 LAYERS ⅝" TYPE X GWB | PAINT | ½" WOOD PLYWD | PAINT | ⅝" GYP BRD | PAINT | |

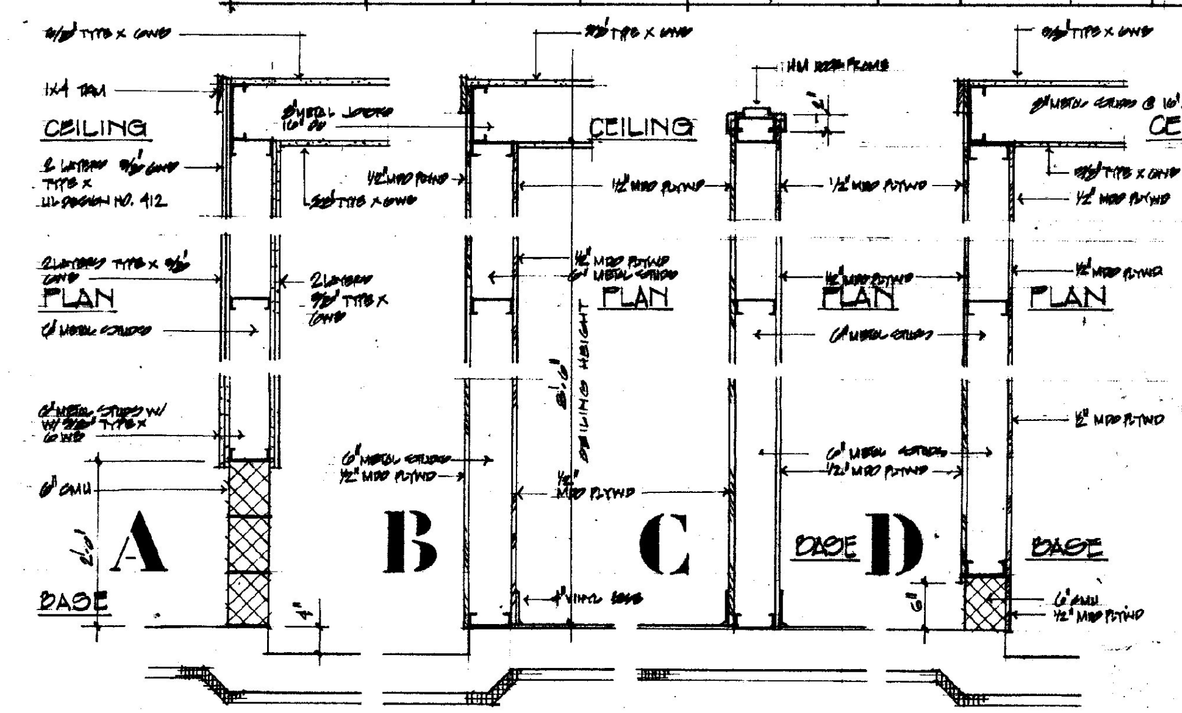
CEILING
PLAN
BASE
A
B
C
D
1x4 TRIM
2 LAYERS ⅝" GWB TYPE X U.L. DESIGN NO. 412
½" WOOD PLYWD
4" VINYL BASE
⅝" TYPE X GWB
½" WOOD PLYWD
½" WOOD PLYWD
½" WOOD PLYWD