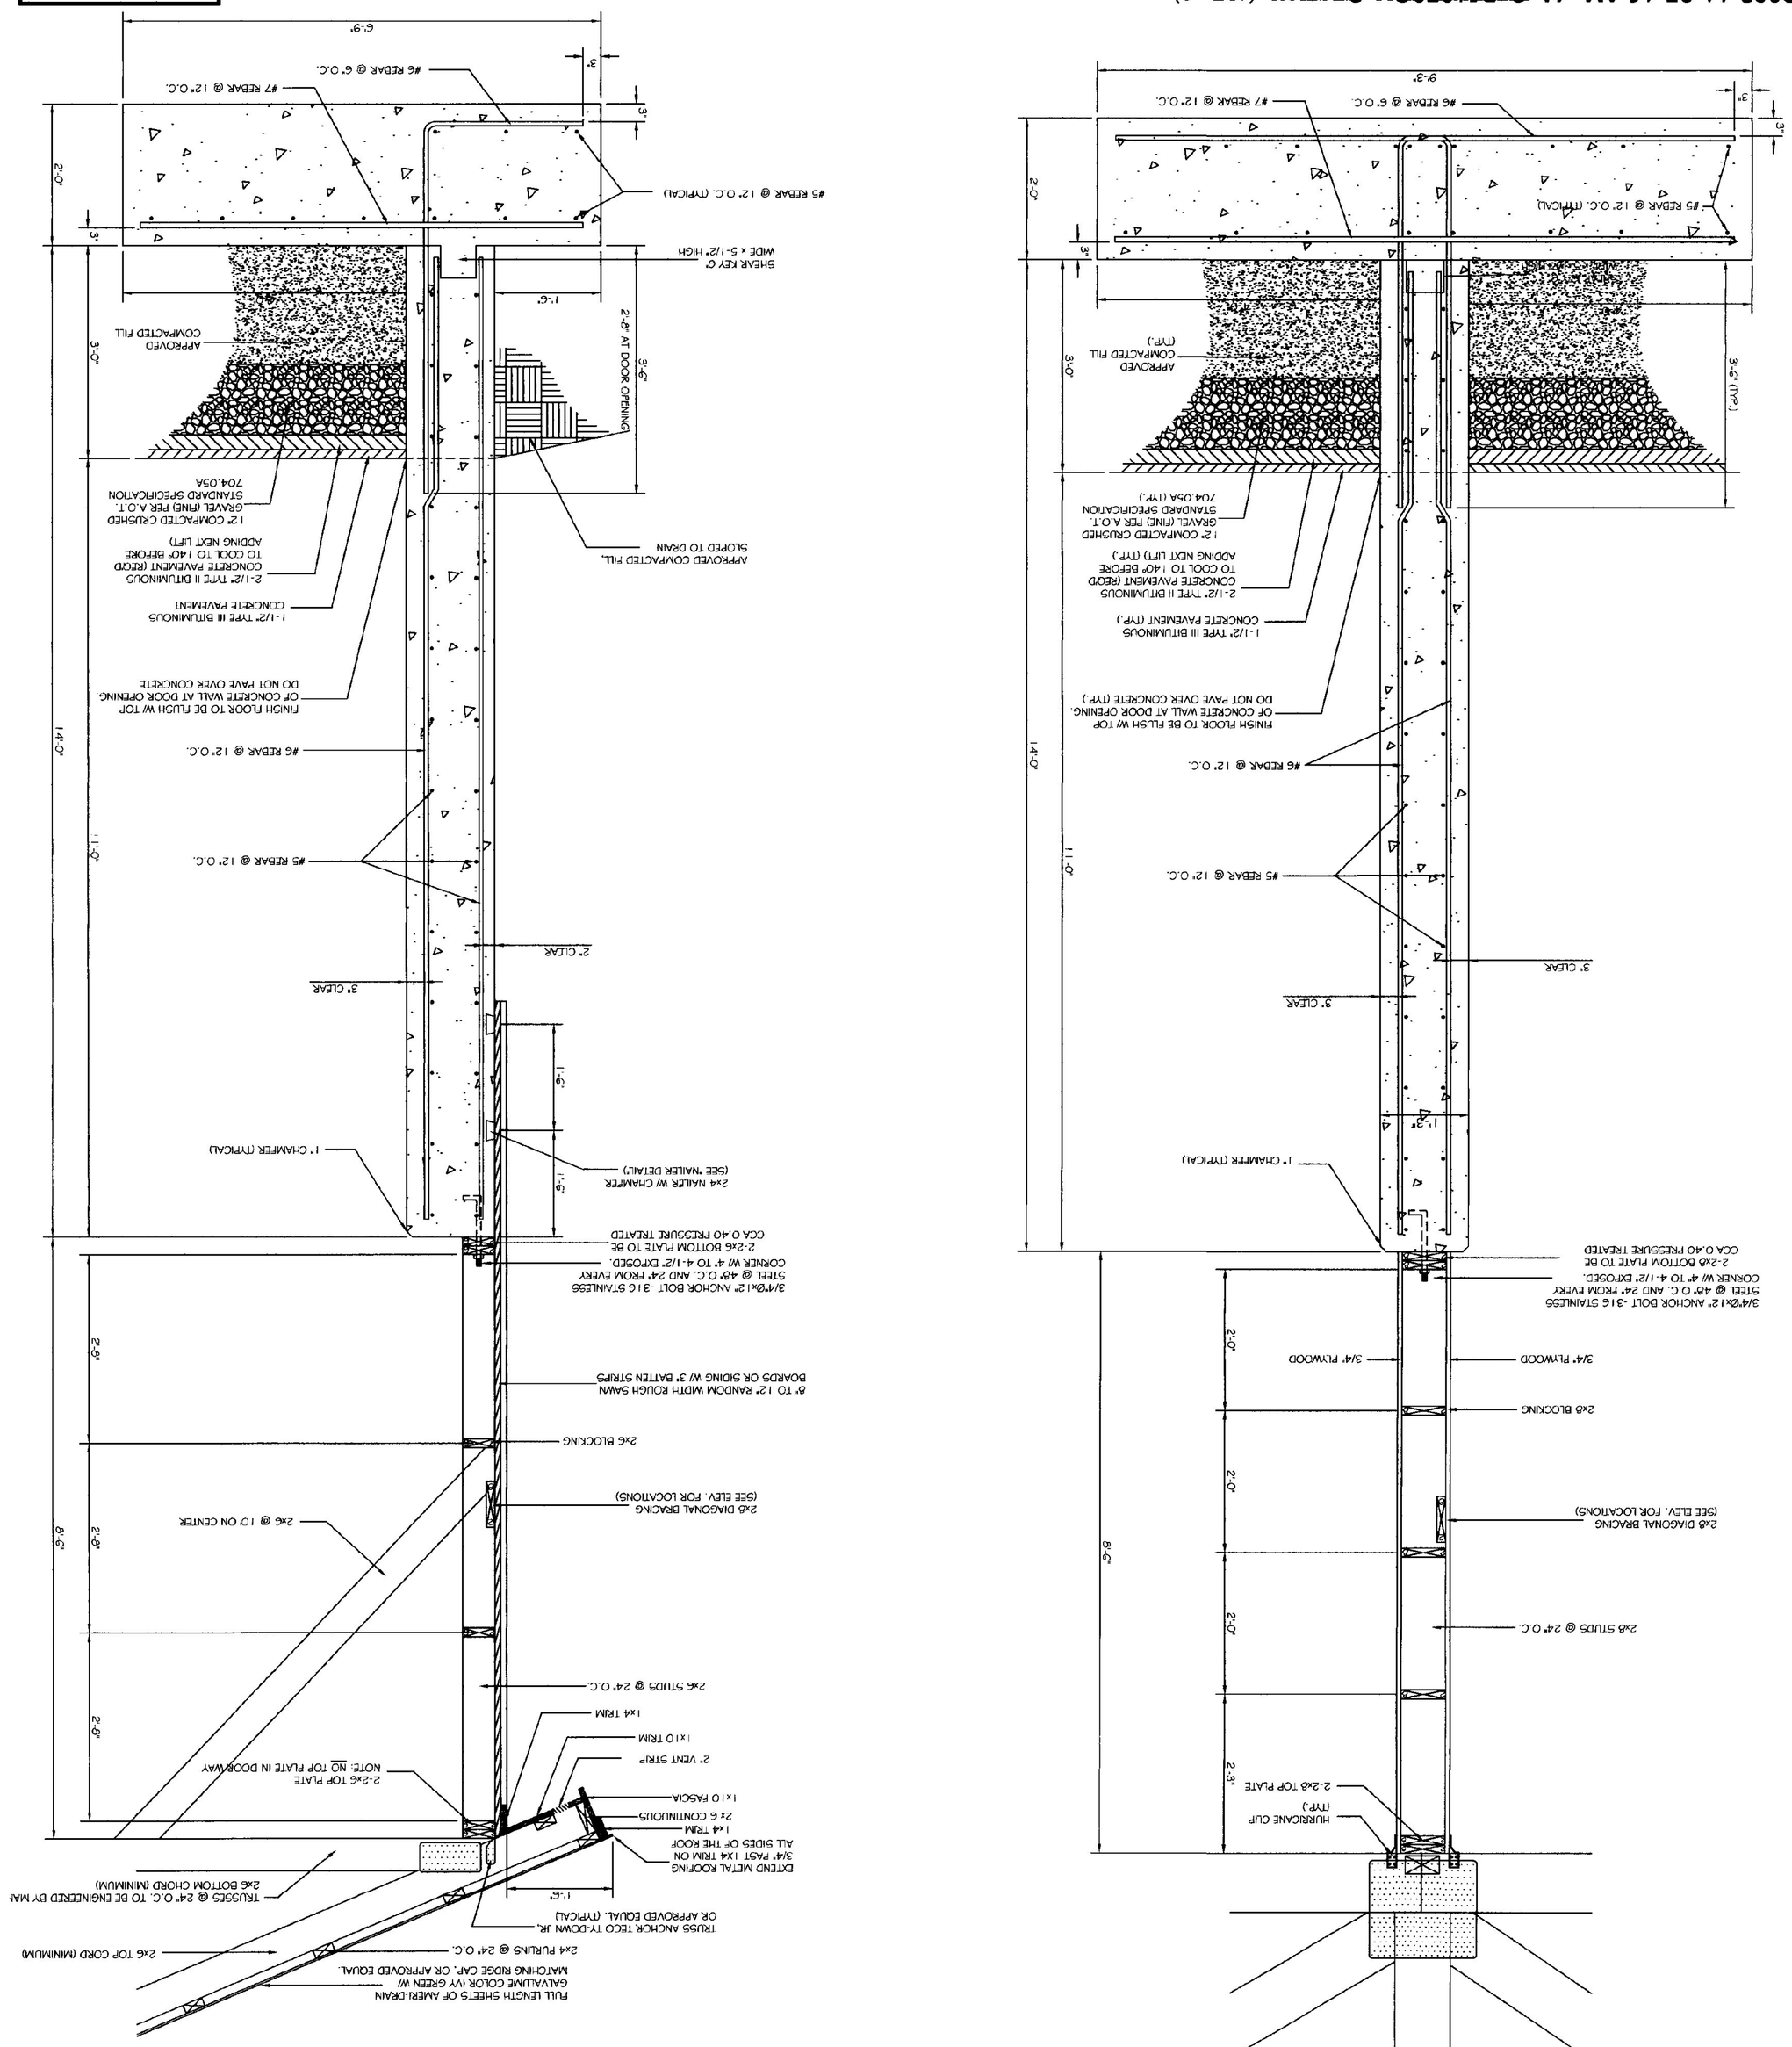

H:\towns\montgomery\AOT\newsaltshed.dwg, 05/21/2003 11:05:16 AM, 4A DEC1050.dwg

TYPICAL OF 4

SECTION (ALT. 2)

SCALE: 3/4" = 1'-0"

AGENCY OF TRANSPORTATION
MONTGOMERY 65' x 64' SALT SHED
WALL SECTIONS

MONTGOMERY

VERMONT

STATE OF VERMONT
Department of Buildings and General Services
Agency of Administration
Montpelier, Vermont

REVISIONS

SCALE: AS NOTED
DATE: MAY 2003
DRAWN BY: K.ROUELLE
APPR. BY: R.BARRY

AGENCY OF TRANSPORTATION
65' x 64' SALT SHED
MONTGOMERY

S-2

2 OF 2