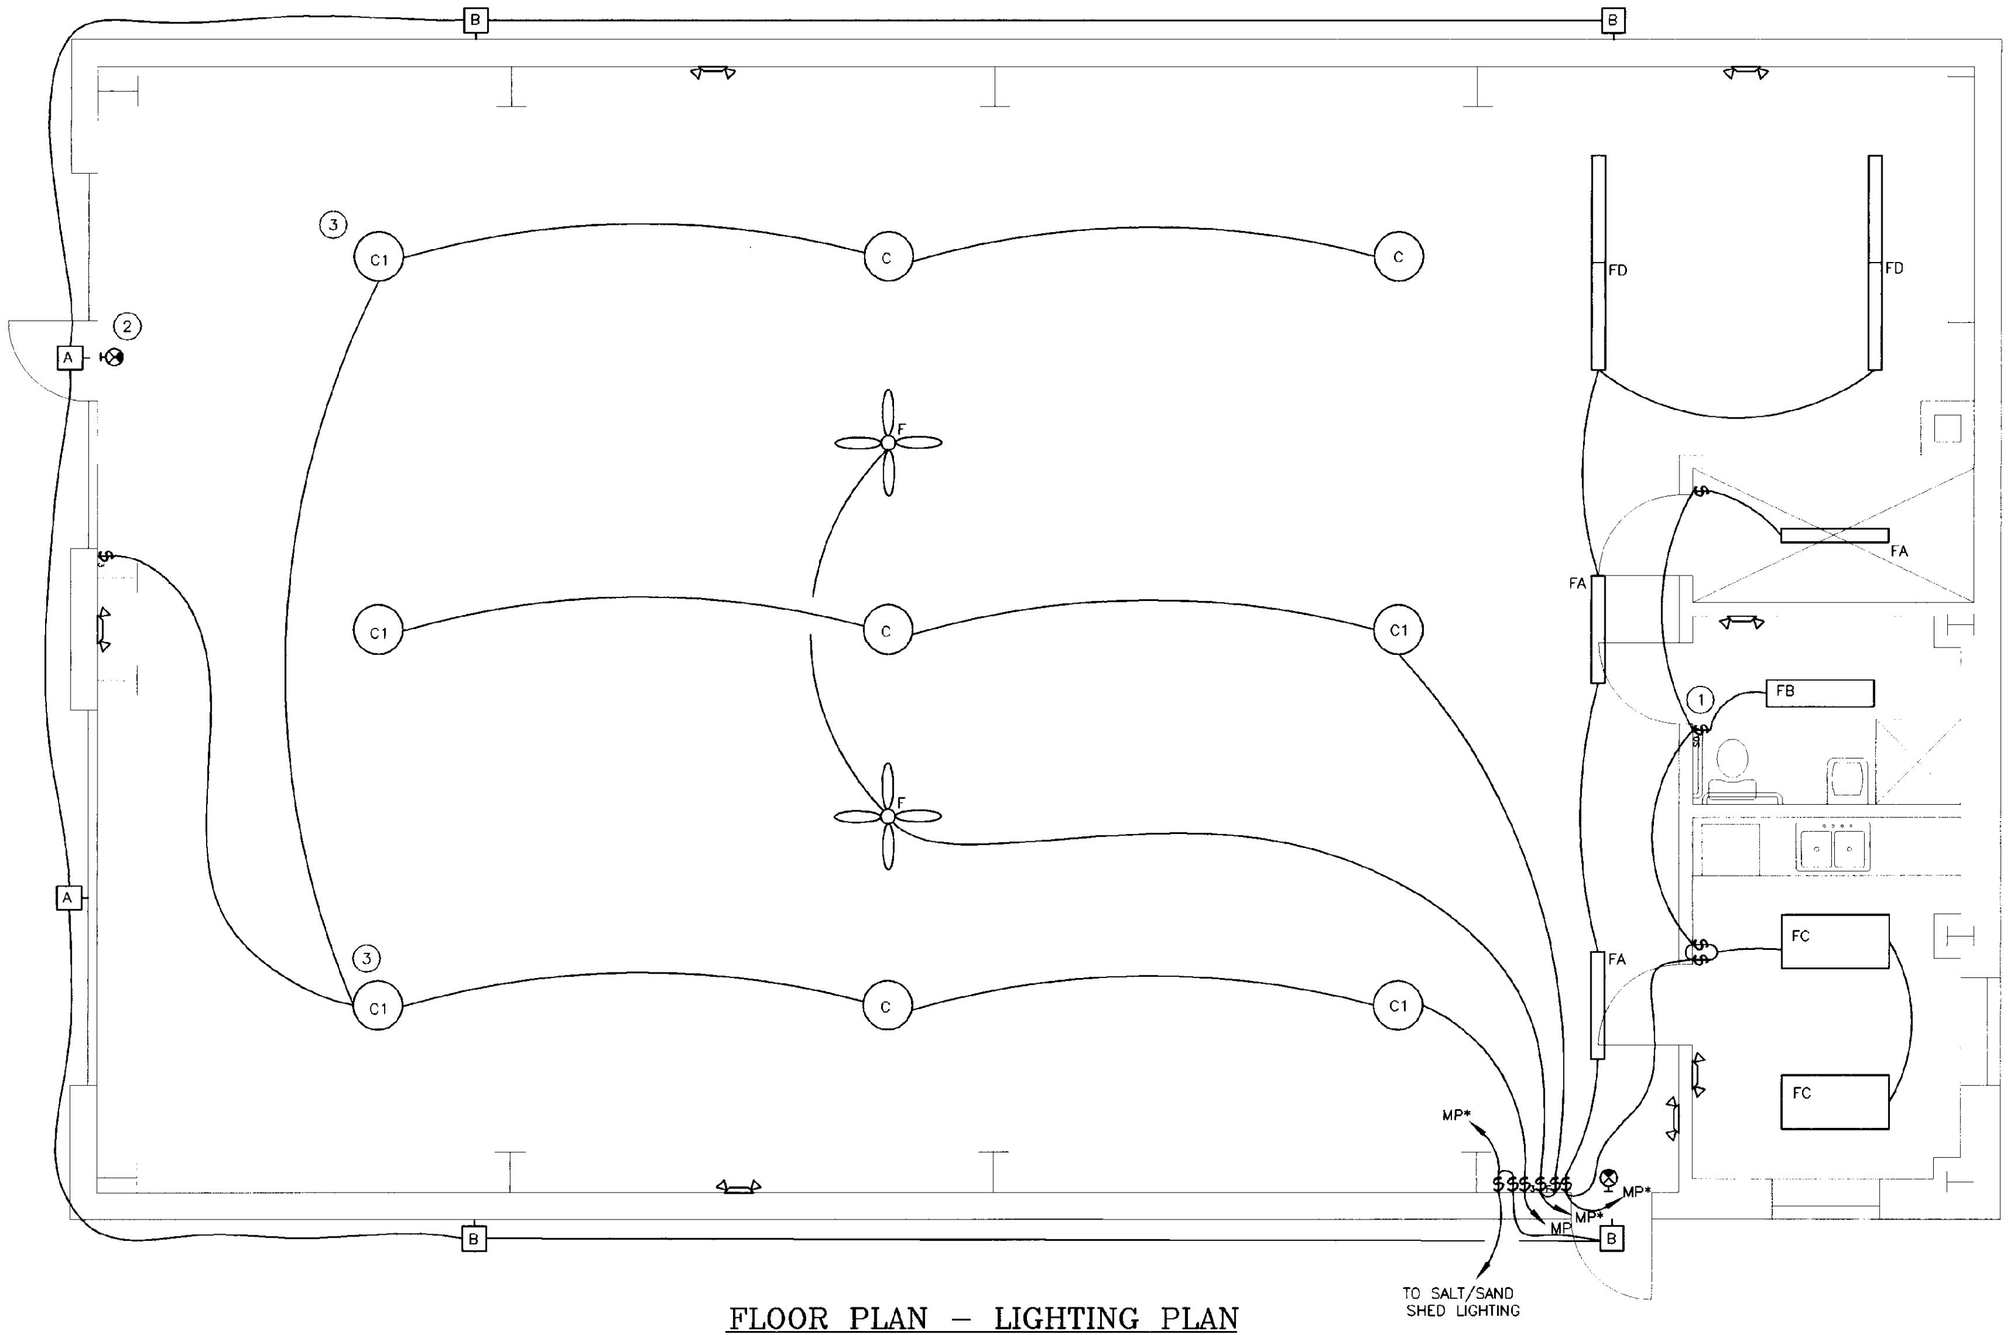

FLOOR PLAN – LIGHTING PLAN

SCALE: 1/4" = 1'-0"

HORIZONTAL SCALE IN FEET

4 2 0 4 8 12 14

GENERAL NOTES:

A. ANY PLACE WHERE THE CONTRACTOR PENETRATES, CUTS AND/OR REMOVES WALLS, CEILINGS, OR WOODWORK, CONTRACTOR IS TO REPLACE, PATCH AND PAINT FINISH SURFACES TO ORIGINAL FINISHES.

B. FIELD VERIFY ALL DIMENSIONS BEFORE COMMENCEMENT OF WORK . NOTIFY ENGINEER OF ANY ERRORS.

C. EC TO PROVIDE AND INSTALL ALL DISCONNECT SWITCHES, MC TO SUPPLY ALL MOTOR STARTERS, EC TO INSTALL.

KEYED NOTES:

(1) TIMER SWITCH SHALL OPERATE EXHAUST FAN FOR 15 MINUTES AFTER LIGHT IS OFF.

(2) MOUNT EXIT LIGHT TO AVOID INTERFERENCE WITH GARAGE DOOR OPENING.

(3) FIXTURES OVER GARAGE DOORS MOUNTED AT 15'-6" AFF, ALL OTHERS AT 14' AFF.

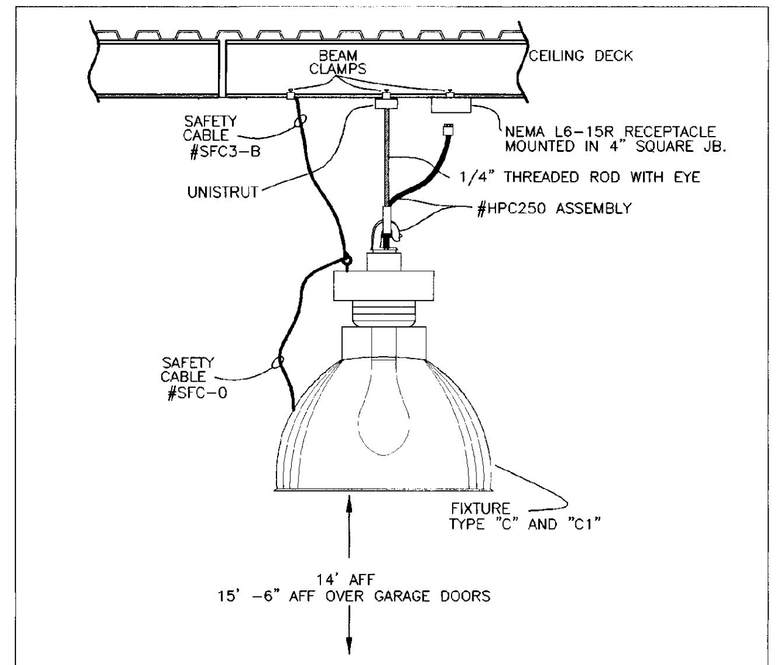

TYPE "C" & "C1" FIXTURE MOUNTING DETAIL

NO SCALE

LIGHTING FIXTURE SCHEDULE

TYPE	MANUFACTURER & MODEL	MOUNTING	LAMPS	REMARKS
A	RUUD MAC2410-D, WM-3	SURFACE	(1)-100W MH	MOUNT AT 14' AFG
B	RUUD E4405D	SURFACE	(1)-50W MH	
C	GE V2G-25P0A-4EA5 SFC-0 SFC3-B HCP250	PENDANT	(1)-250W MH COATED PULSE START	MOUNT AT 14' AFF PULSE START
C1	GE V2G-25P0A-4EA5Q SFC-0 SFC3-B HCP250	PENDANT	(1)-250W MH COATED PULSE START	SAME AS ABOVE WITH QUARTZ RE-STRIKE
F	DAYTON 4C853 W/4C929 CONTROL	SURFACE		MOUNT AT 14' AFF
FA	METALUX DIM-232-120-EB81	CHAIN HUNG	(2)-F032T8 3500 K	
FB	METALUX WS332A-120-EB81	SURFACE	(3)-F032T8 3500 K	
FC	METALUX 2M-332PB1S-120-EB82	SURFACE	(3)-F032T8 3500 K	DUAL LEVEL LIGHTING
FD	METALUX 8T-DIM-232-120-EB81	CHAIN HUNG	(4)-F032T8 3500 K	MOUNT AT 14' AFF
MB	LEVITON MOTION DETECTOR #OS120	SURFACE	(2)-PAR38 150 W FLOOD	WEATHERPROOF WITH 2 STONCO LAMP HOLDERS
⊏⊐	SURELITE CC4-WH-NICAD	SURFACE	INCLUDED	CEILING OR WALL MOUNT
⊗	SURELITE CCX-7270-RWH120	SURFACE	INCLUDED	RED LETTERING

STATE OF VERMONT
Department of Buildings and General Services
Agency of Administration
Montpelier, Vermont

Pearson & Associates
MECHANICAL & ELECTRICAL ENGINEERS
P.O. BOX 610 STOWE, VERMONT 05672
TEL. (802) 253-9607 FAX. (802) 253-9290
EMAIL pearson@stowevt.net

AGENCY OF TRANSPORTATION
MONTGOMERY GARAGE & SALT SHED
MONTGOMERY VERMONT

REVISIONS

SCALE: AS SHOWN
DATE: MAY 2003
DRAWN BY: ASG
APPR. BY: E. E. P.

AGENCY OF TRANSPORTATION GARAGE

ELECTRICAL PLAN

E-2

2 OF 3

STATE OF VERMONT
No. 5197
REGISTERED PROFESSIONAL ENGINEER