WINDOW SCHEDULE.

*	TYPE.	NUMBER	R.O.(W X H).	HEAD HT.	REMARKS.
A.	Tilt Dbl. Hg.	11 - 24 x 20	2' - 6 1/2" x 4' - 1 3/4"	6' - 10 3/4"	
B.	Tilt Dbl. Hg. - 2W	21 - 24 x 20	4' - 11 3/4" x 4' - 1 3/4"	6' - 10 3/4"	

NOTES:

01. Manufacturer: WEATHERSHIELD , or equivalent, install in accordance with all manufacturer's recommendations.
02. Supply windows in style and sizes indicated on the schedule and as per the specifications.
03. Frame/Sash: TFT/Contempra Aluminum Clad, consult Architect for color, primed interior. Provide6 11/16" extension jambs, or as required, for 6 5/8" wall (stud/sheathing/gyp.bd.).
04. Glazing: 5/8" insulated, Low E, argon filled, dual seal glass.
05. Weatherstripping: Manufacturer's standard.
06. Hardware: Manufacturer's specification. White.
07. Screen: Bronze.
08. Exterior Casing: None.
09. Supplier shall verify that rough openings noted on the schedule are correct for the designated window.

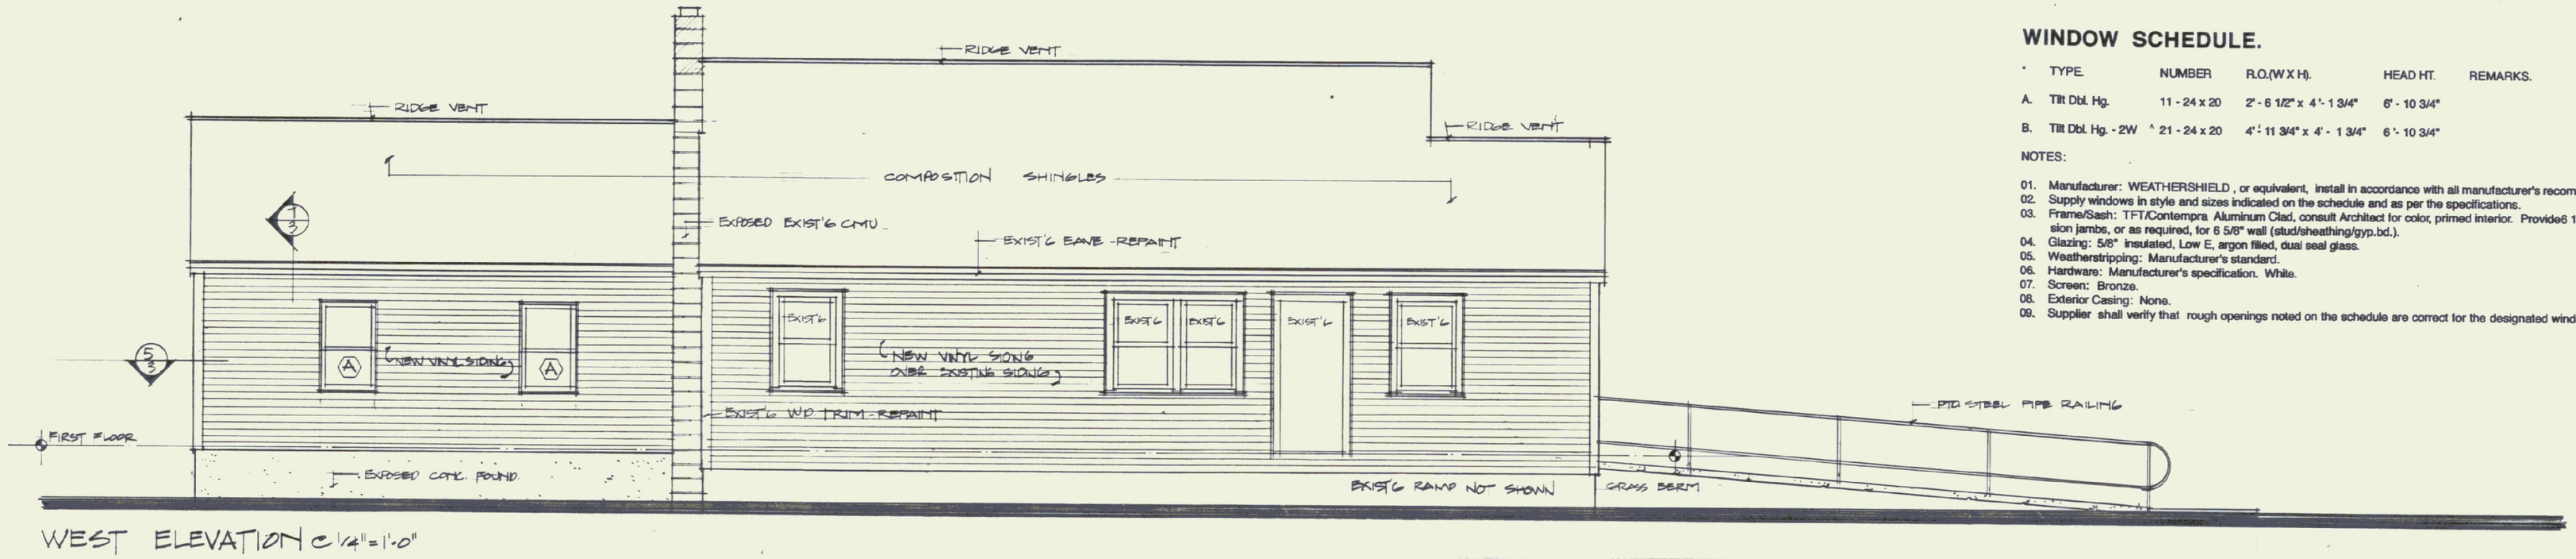

WEST ELEVATION @ 1/4"=1'-0"

NOTE - REMOVE EXISTING COMPOSITION SHINGLES FROM EXISTING ROOF BEFORE INSTALLING NEW SHINGLES

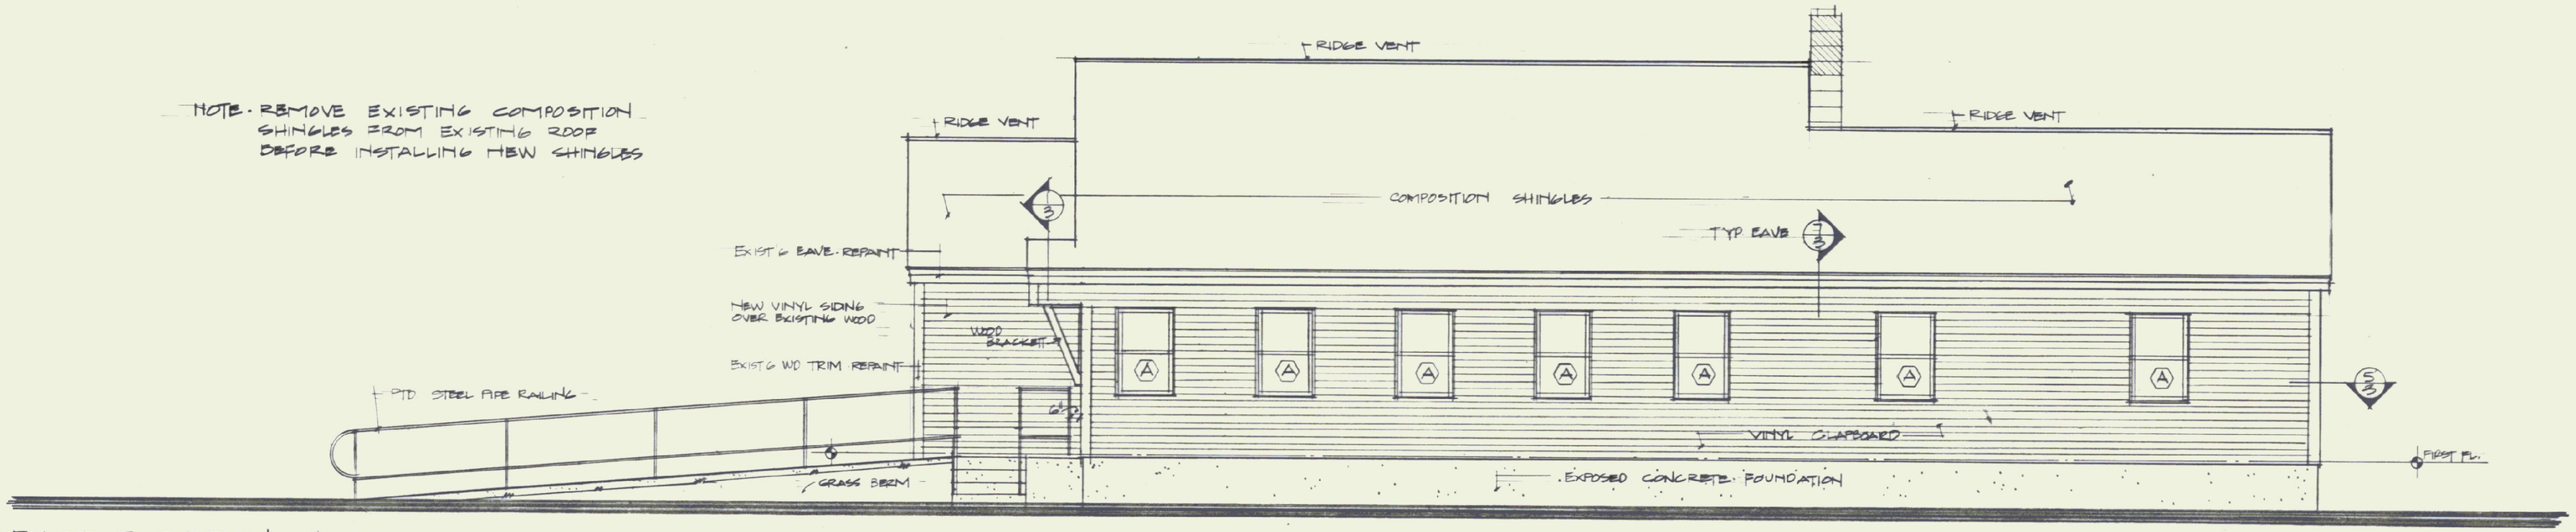

EAST ELEVATION @ 1/4"=1'-0"

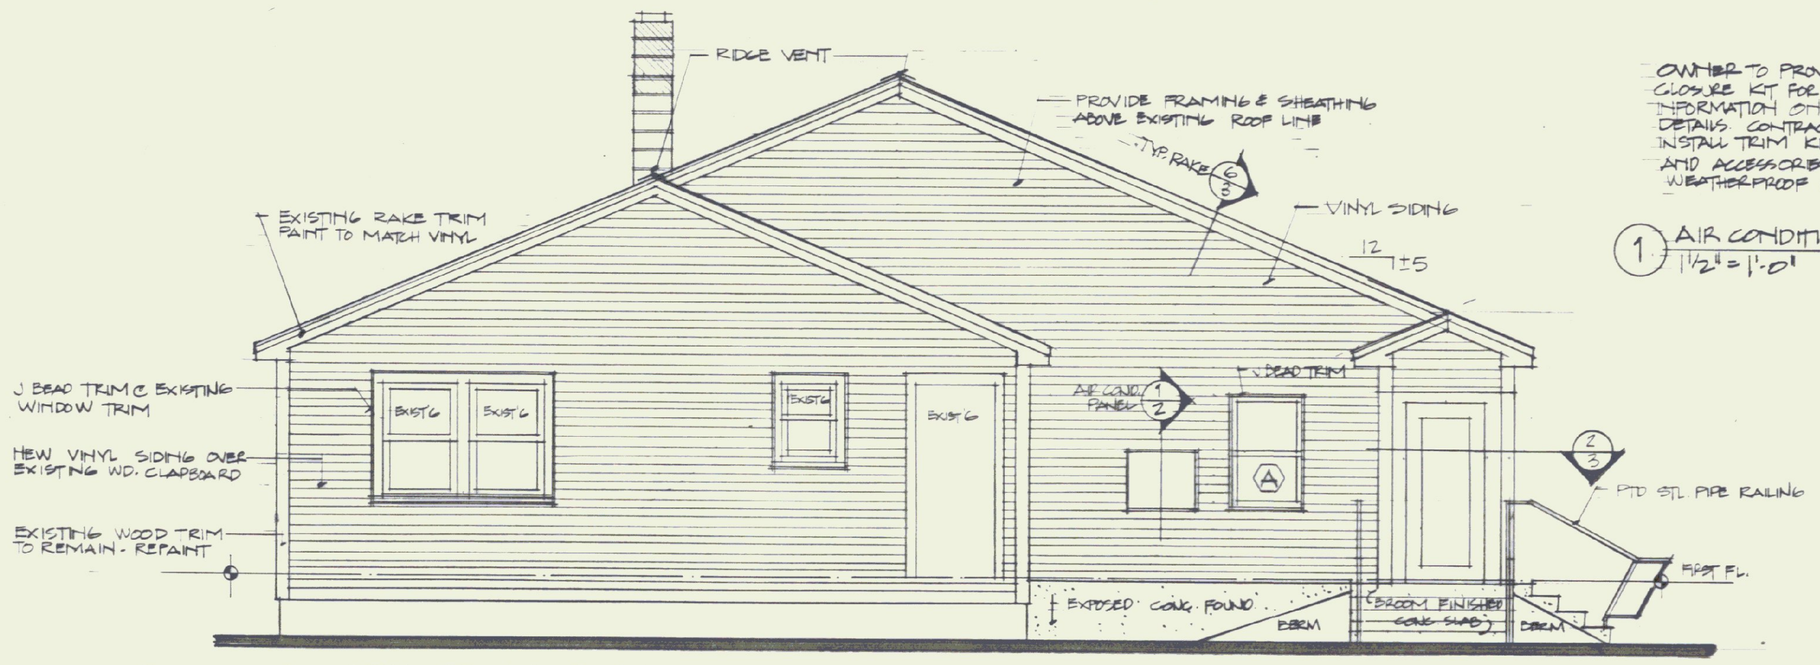

SOUTH ELEVATION @ 1/4"=1'-0"

OWNER TO PROVIDE AIR CONDITIONER CLOSURE KIT FOR VINYL SIDING AND INFORMATION ON REQ'D R.O. AND TRIM DETAILS. CONTRACTOR TO PROVIDE R.O., INSTALL TRIM KIT AND ALL REQ'D. TRIM AND ACCESSORIES TO ENSURE A PROPER WEATHERPROOF ENCLOSURE.

1 AIR CONDITIONER OPENING
1 1/2" = 1'-0"

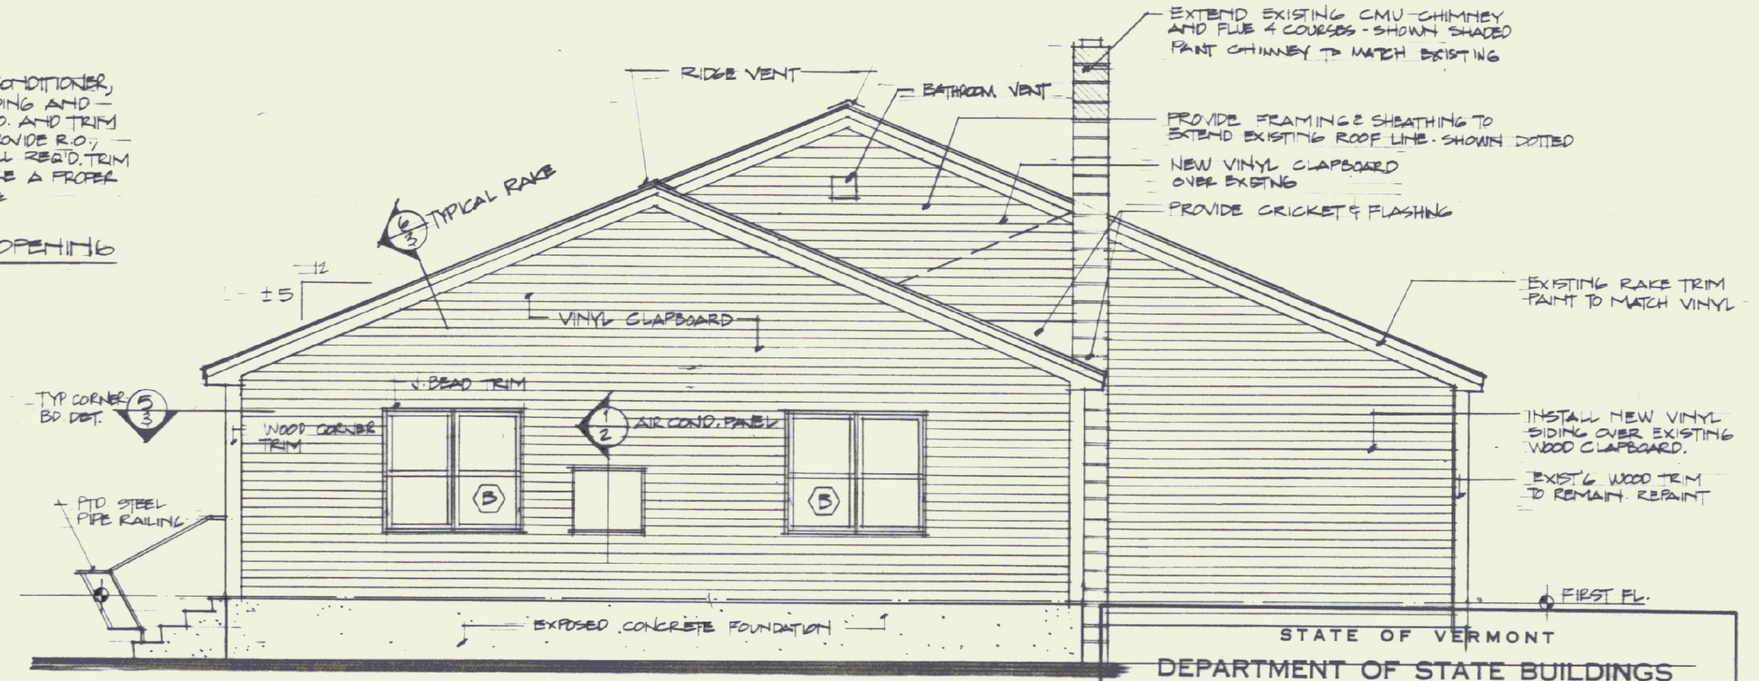

NORTH ELEVATION @ 1/4"=1'-0"

STATE OF VERMONT
DEPARTMENT OF STATE BUILDINGS
AGENCY OF ADMINISTRATION
MONTPELIER. VERMONT

ST. ALBANS A.O.T. OFFICES
St. Albans Town, Vermont

DUNCAN • WISNIEWSKI ARCHITECTURE
207 King Street, Burlington, VT 05401 802.864.6693 864.6932 (FAX)

REGISTERED ARCHITECT MICHAEL WISNIEWSKI STATE OF VERMONT

DATE:	SCALE:	REVISIONS:	DWG NO.
25 MAY 95	1/4"=1'-0"		A-2
DRAWN BY: MW	APPROVED BY: MW		2 OF 6