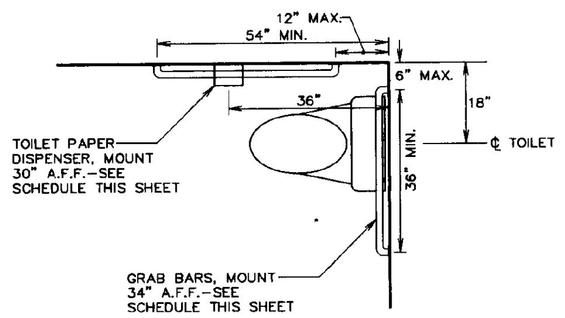

4 / S-2 **H/C TOILET DETAIL**

SCALE: 1/2" = 1'

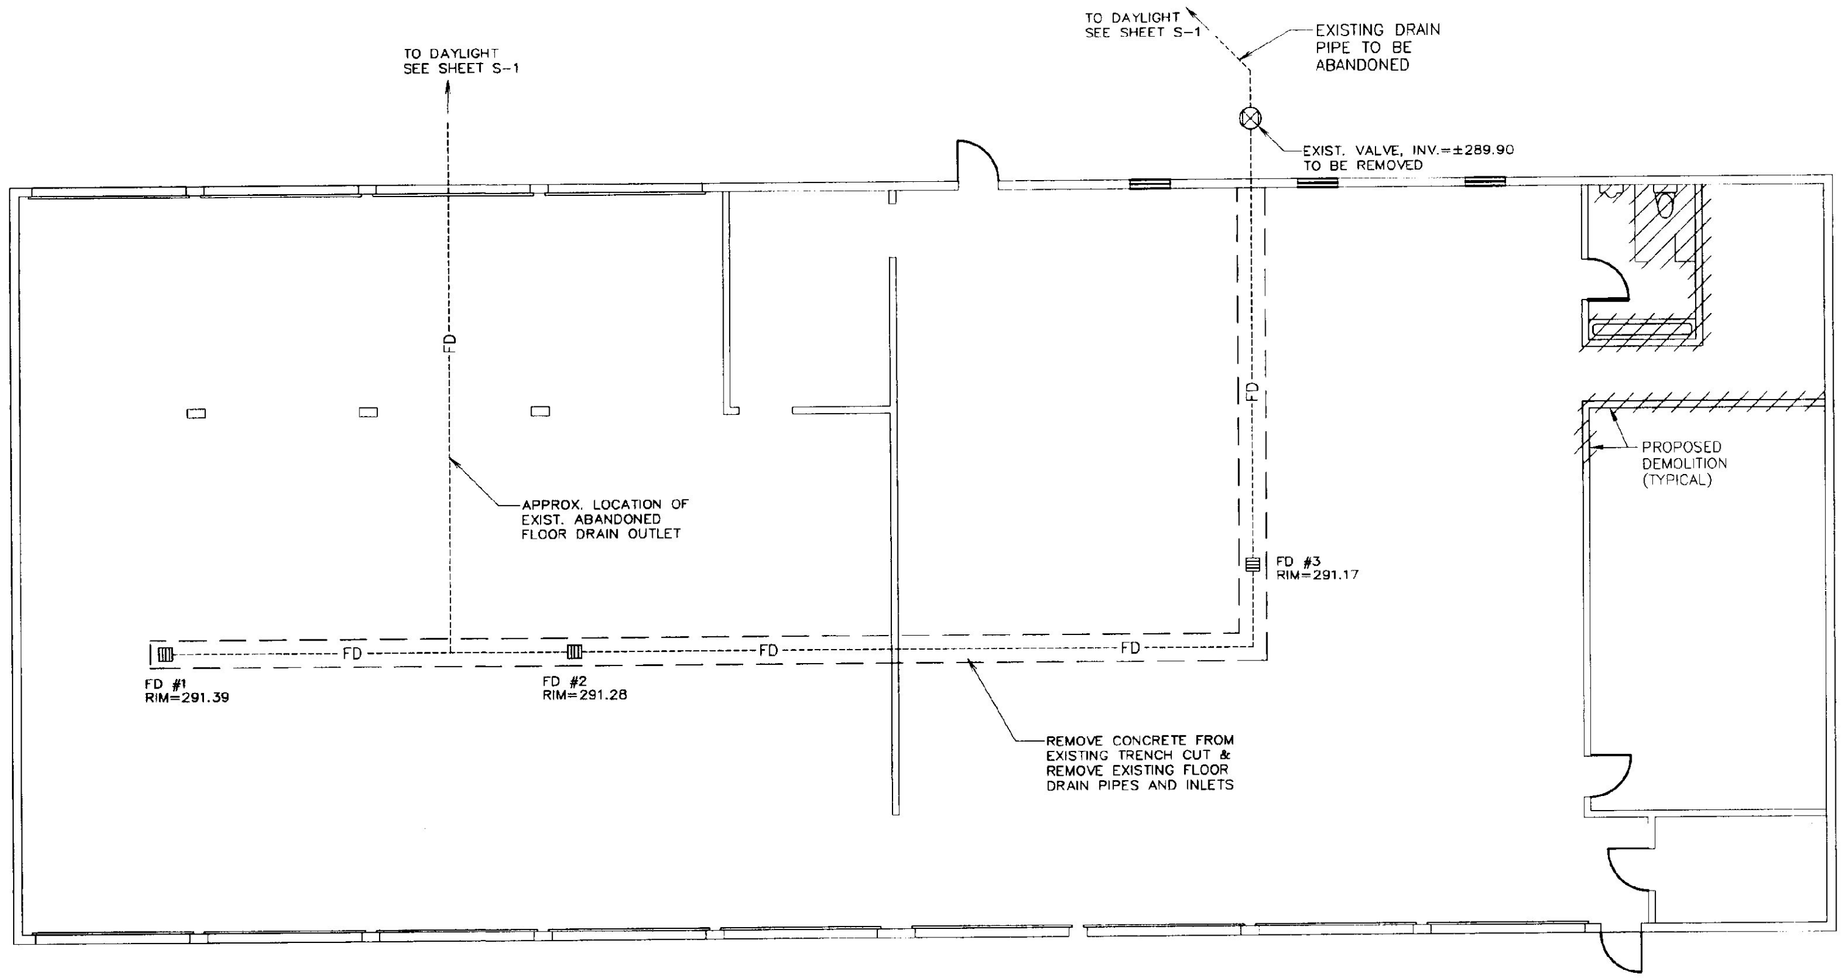

DEMOLITION PLAN

SCALE: 1/8" = 1'-0"

PLUMBING FIXTURE SCHEDULE EQUAL ITEMS MAY BE ACCEPTABLE				
FIXTURE No.	TYPE	MANUFACTURER	CATALOG No.	COMMENTS
P-1	WATER CLOSET	KOHLER	K3427	W/ CENTOCO 600 PLASTIC SEAT
P-2	URINAL	KOHLER	K4960-ET	W/ SLOAN 186 FLUSH VALVE RIM OF BOWL 20" A.F.F.
P-3	LAVATORY	KOHLER	K2005	W/ MOEN L4621 FAUCET & POP-UP DRAIN; USE K-13885 OFFSET DRAIN-RIM @ 34" A.F.F.
P-4	LUNCHROOM SINK	SEE NOTE	SEE NOTE	RE-INSTALL EXISTING LUNCHROOM SINK UNIT IN NEW LOCATION
FD	FLOOR DRAIN	NEENAH FOUNDRY CO.	R-4030	6" DIA. HEAVY DUTY, SET IN BELL OF CAST IRON DRAIN PIPE

NOTE: ALL BATHROOM FIXTURES TO BE WHITE

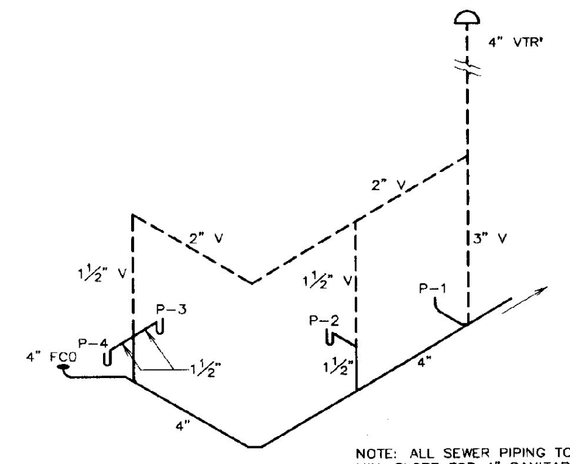

NOTE: ALL SEWER PIPING TO BE PVC. MIN. SLOPE FOR 4" SANITARY SEWER PIPE IS 1/4" PER FT.

1 / S-2 **SANITARY WASTE RISER DIAGRAM**

NOT TO SCALE

TOILET ROOM ACCESSORIES EQUAL ITEMS MAY BE ACCEPTABLE				
ITEM	QUANTITY	MANUFACTURER	MODEL	COMMENTS
GRAB BARS	1 SET	BRADLEY	800 SERIES	SIZES AS SHOWN
T. P. HOLDER	1	BRADLEY	5224	SURFACE MOUNT WHERE DIRECTED
PAPER TOWEL DISPENSER	1	BRADLEY	247	SURFACE MOUNT ADJACENT TO SINK, @ 44" A.F.F.
MIRROR	1	BRADLEY	781 - 16X24	MOUNT BOTTOM EDGE 38" A.F.F. CENTERED OVER SINK

SEE DETAIL #4 ABOVE FOR LOCATION OF ACCESSORIES

NOTES:

1.) ALL PLUMBING WORK TO BE INSTALLED UNDER THE DIRECTION OF A LICENSED MASTER PLUMBER AND IN ACCORDANCE WITH THE NATIONAL PLUMBING CODE.

2.) PLACE ALL HORIZONTAL VENT & WATER SUPPLY PIPING AS HIGH AS POSSIBLE. CONCEAL ALL PIPING WHERE POSSIBLE.

3.) COORDINATE THIS WORK WITH THE OWNER TO MINIMIZE DISRUPTION OF THE USE OF THIS BUILDING.

4.) NOTIFY THE ENGINEER FOR INSPECTION OF ALL WORK BEFORE IT IS CONCEALED.

5.) PROVIDE BLOCKING IN STUD WALLS FOR ALL WALL HUNG FIXTURES AND ACCESSORIES.

6.) CAP ANY UNUSED PIPES THAT ARE TO REMAIN IN PLACE

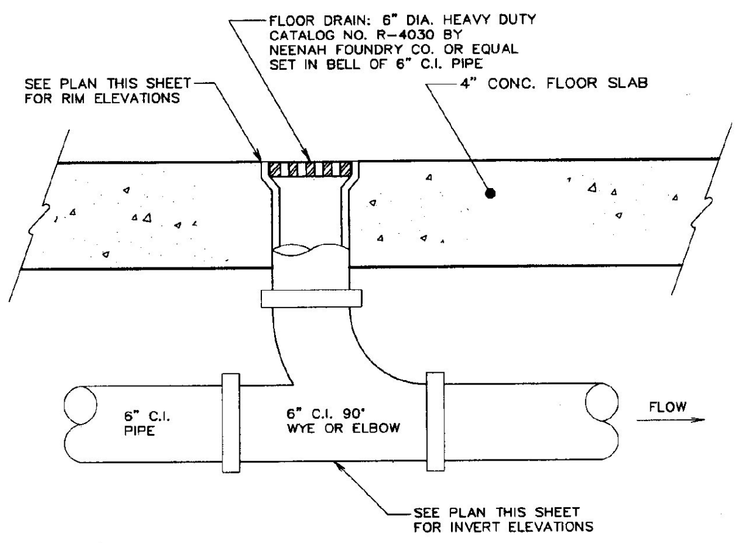

3 / S-2 **TYPICAL FLOOR DRAIN**

NOT TO SCALE

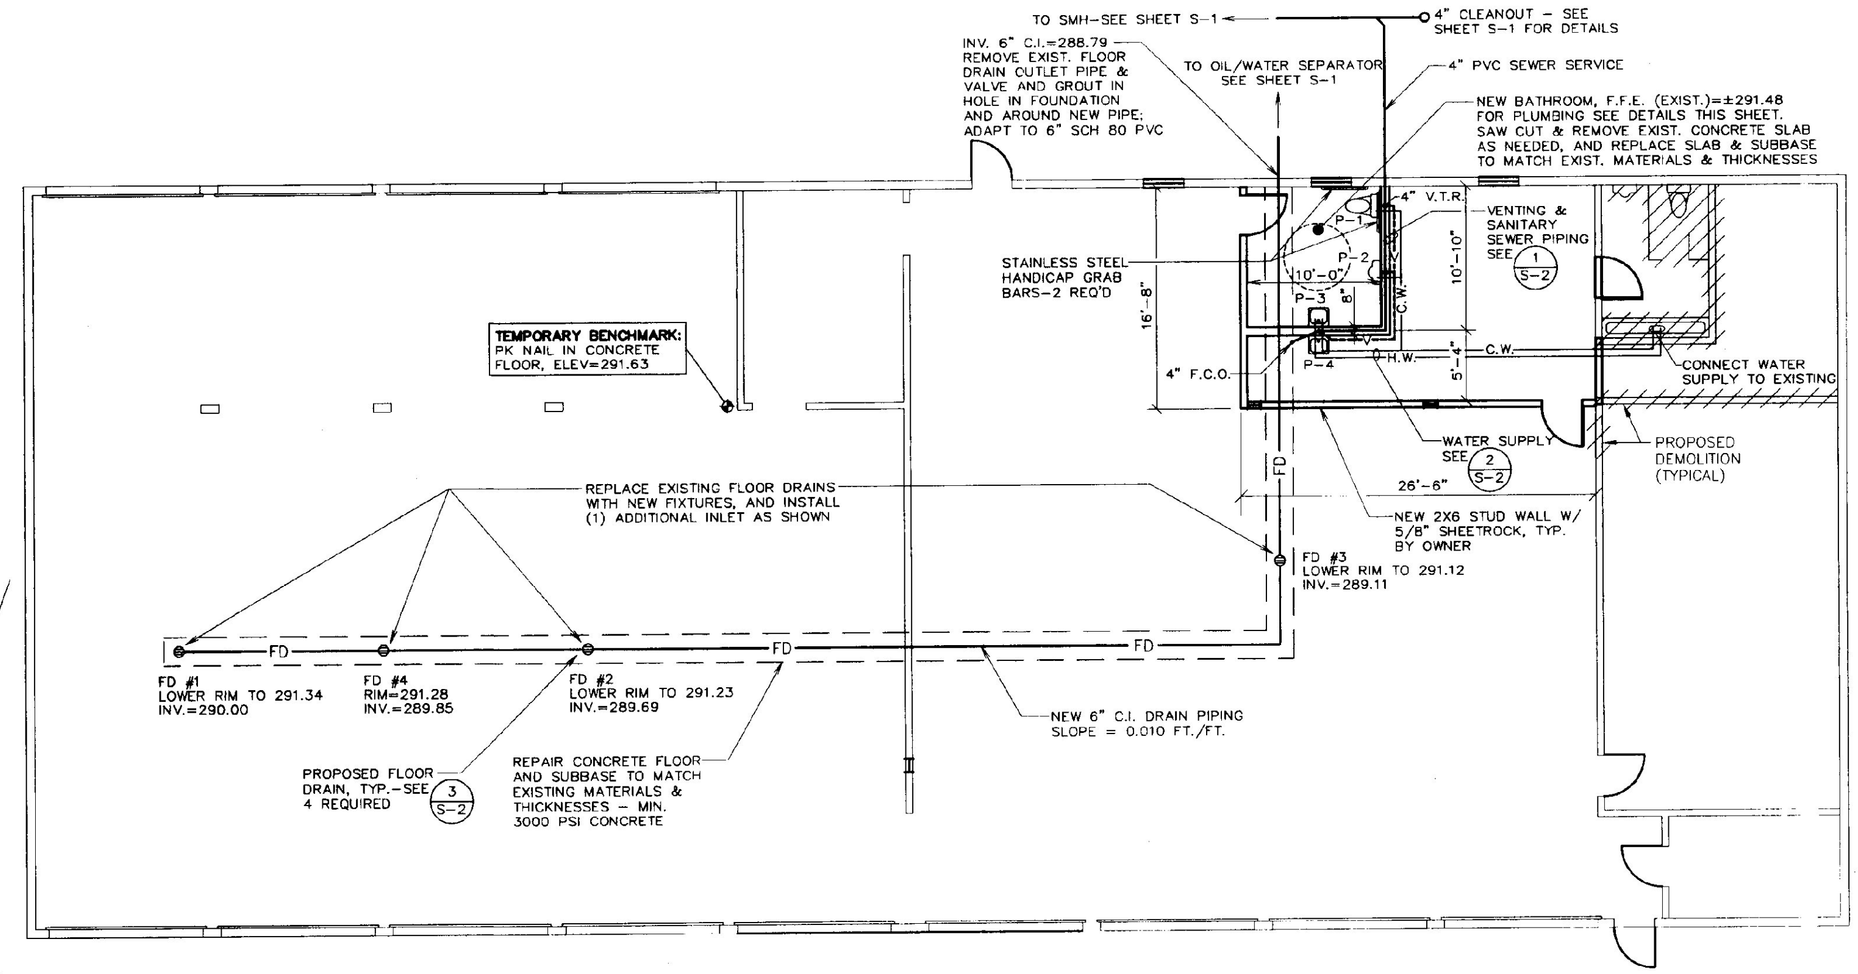

PROPOSED PLAN

SCALE: 1/8" = 1'-0"

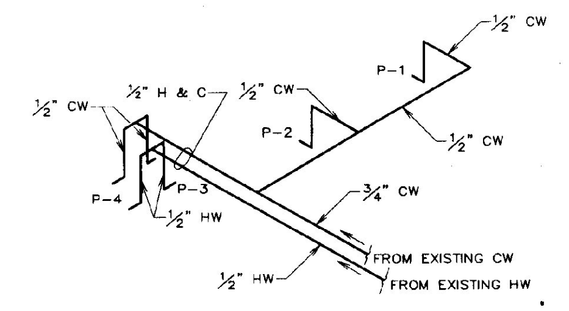

NOTE: ALL WATER SUPPLY PIPING TO BE COPPER TYPE L

2 / S-2 **WATER SUPPLY RISER DIAGRAM**

NOT TO SCALE

Plan Reference:

Floor Plan information, with permission from: 'Agency of Transportation Maintenance Garage', sheet A1 by State of Vermont, Department of Buildings and General Services, Agency of Administration, Montpelier, VT, dated August 2000, scale: 1/8" = 1'.

PROJECT: 97054.1
DATE: 10/5/00
DESIGN: CRC
DRAWN: CRC
CHECKED: PHC
APPROVED: PHC
SCALE: 1/8" = 1'

Tel. 802-524-2113
Fax. 802-524-9681
CROSS CONSULTING ENGINEERS, P.C.
228 North Main Street
St. Albans, Vermont 05478

© COPYRIGHT 2000
Cross Consulting Engineers, P.C.

Plumbing Plan

VT Agency of Transportation
DISTRICT 8 GARAGE - ST. ALBANS, VERMONT
New Restroom & Drain System
LOWER NEWTON ROAD ∽ ST. ALBANS, VERMONT

PLUMBING

P-1