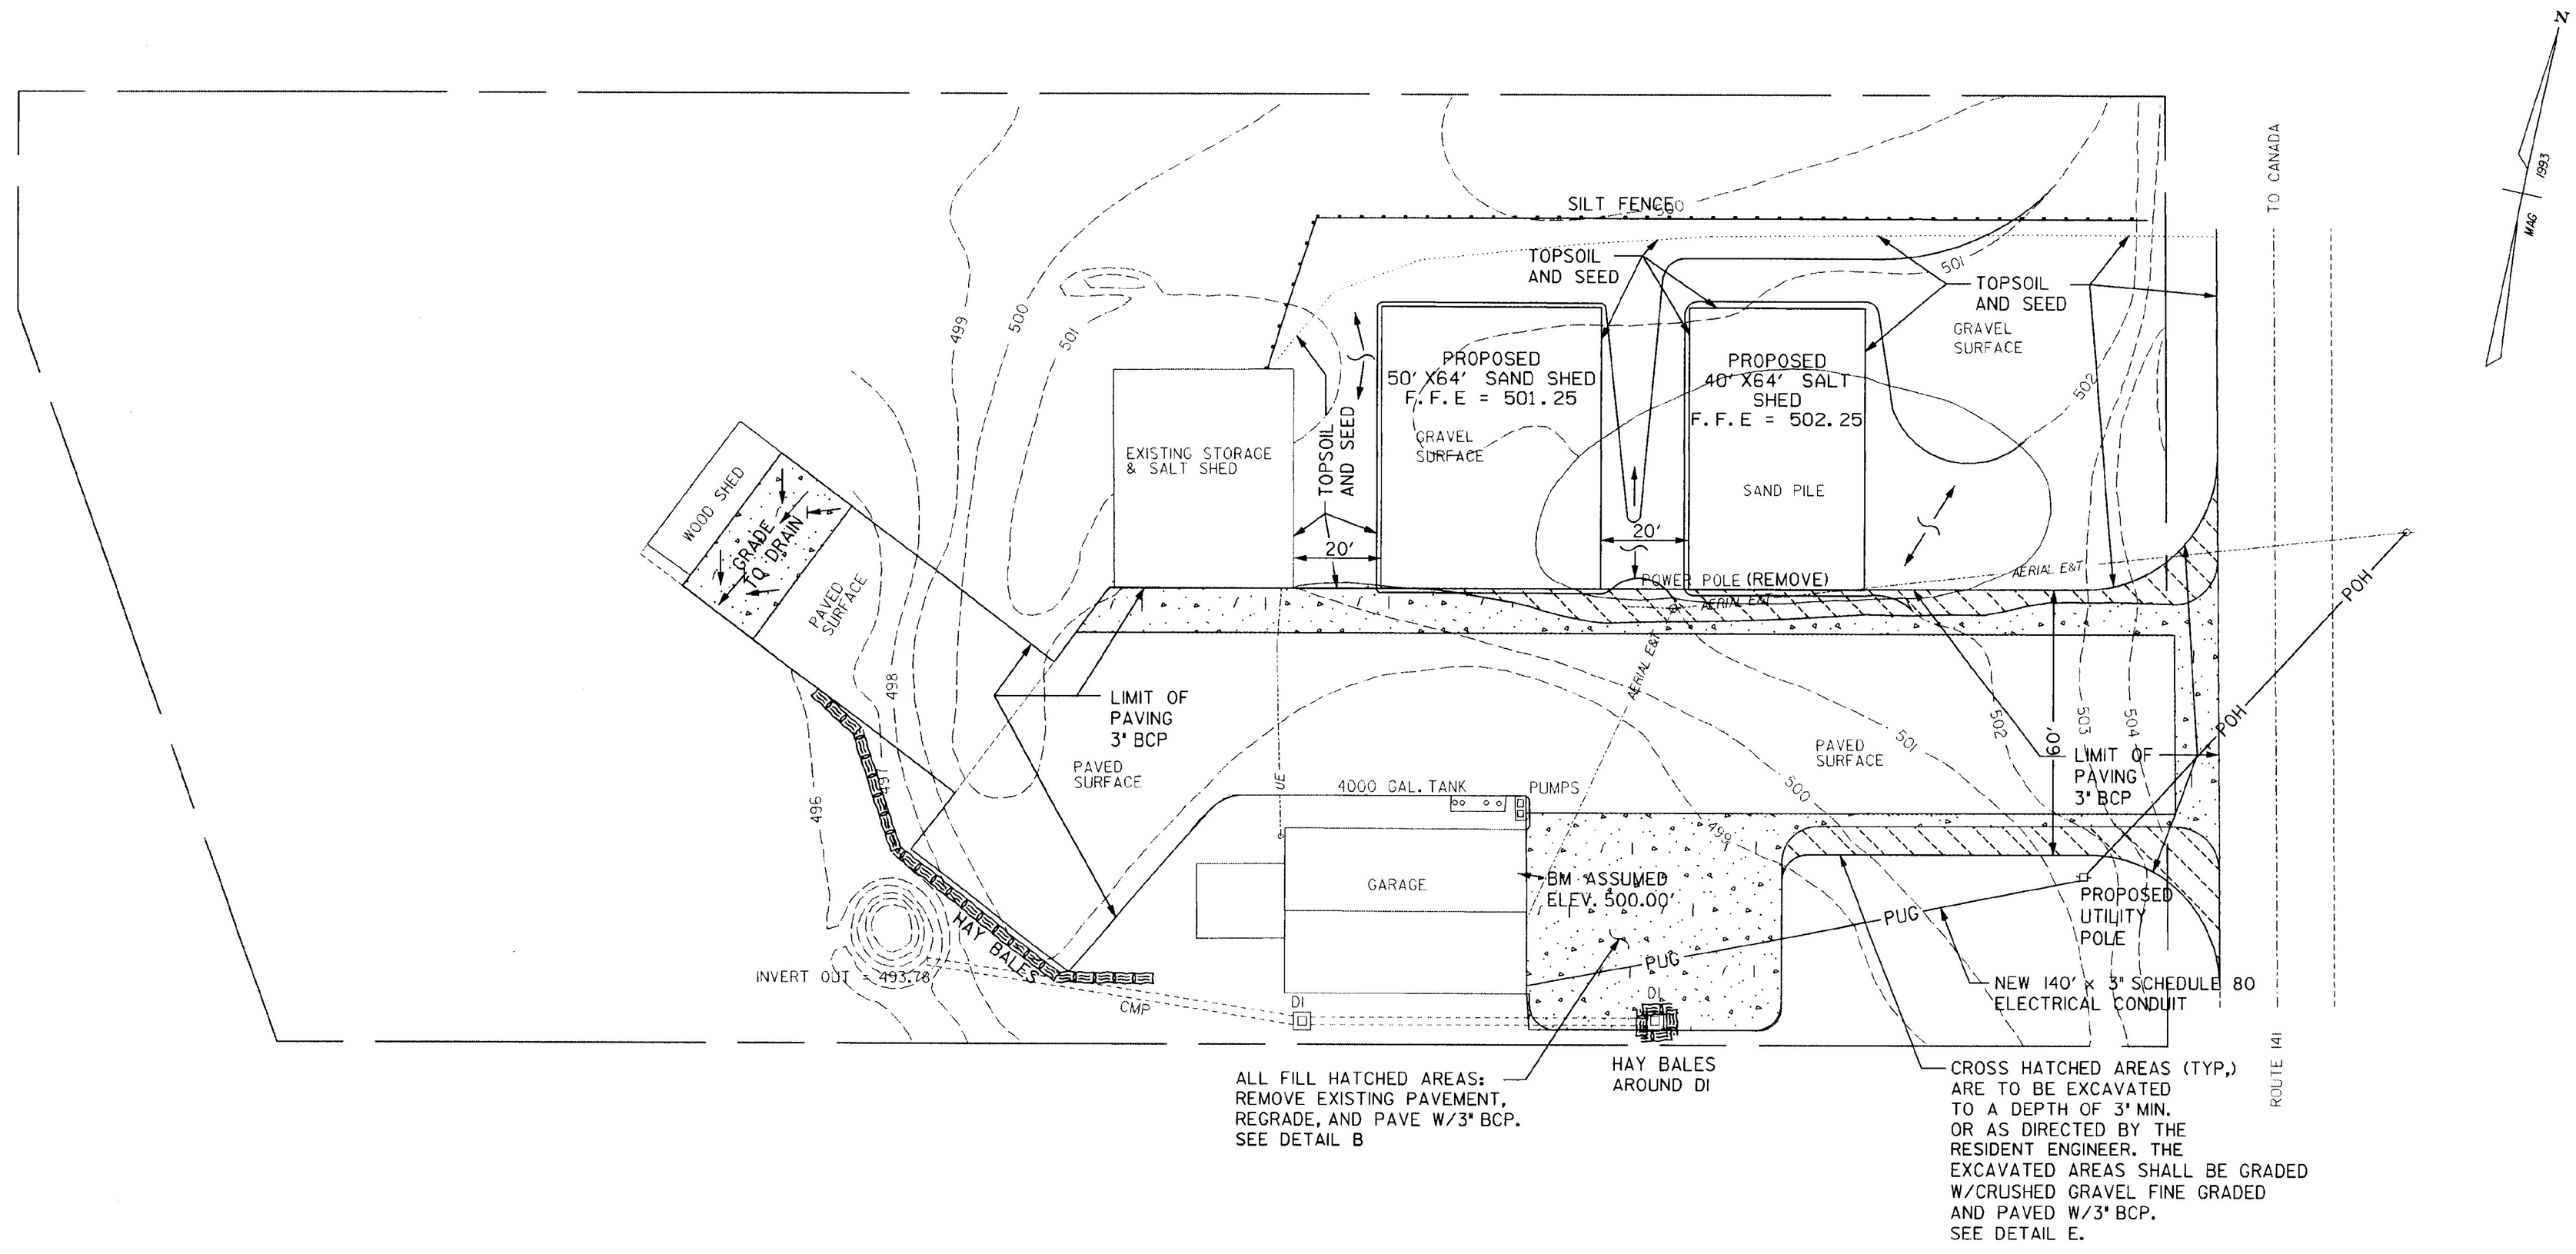

LEGEND

POH - PROPOSED OVERHEAD UTILITIES

PUG - PROPOSED UNDERGROUND UTILITIES

0 20 40

SCALE IN FEET

BASE PLAN CREATED FROM A VAOT PLAN DATED DECEMBER 1993 ENTITLED "PROPOSED SALT & SAND SHED CANAAN A.O.T."

PROJECT: CANAAN SALT SHED	PROJECT NO.: STP SALT(3)S
DESIGN FILE NAME: 98210BDR.DGN	
IPARM FILE NAME:	PLOT DATE: $$$$DATE$$$
SURVEYED BY: CLD ENGINEERS	SURVEY DATE: 7/98
SQUAD LEADER: J. WARNER	DRAWN BY: T. LUTHER
	SHEET: 3 OF 6

AUG 3 1998