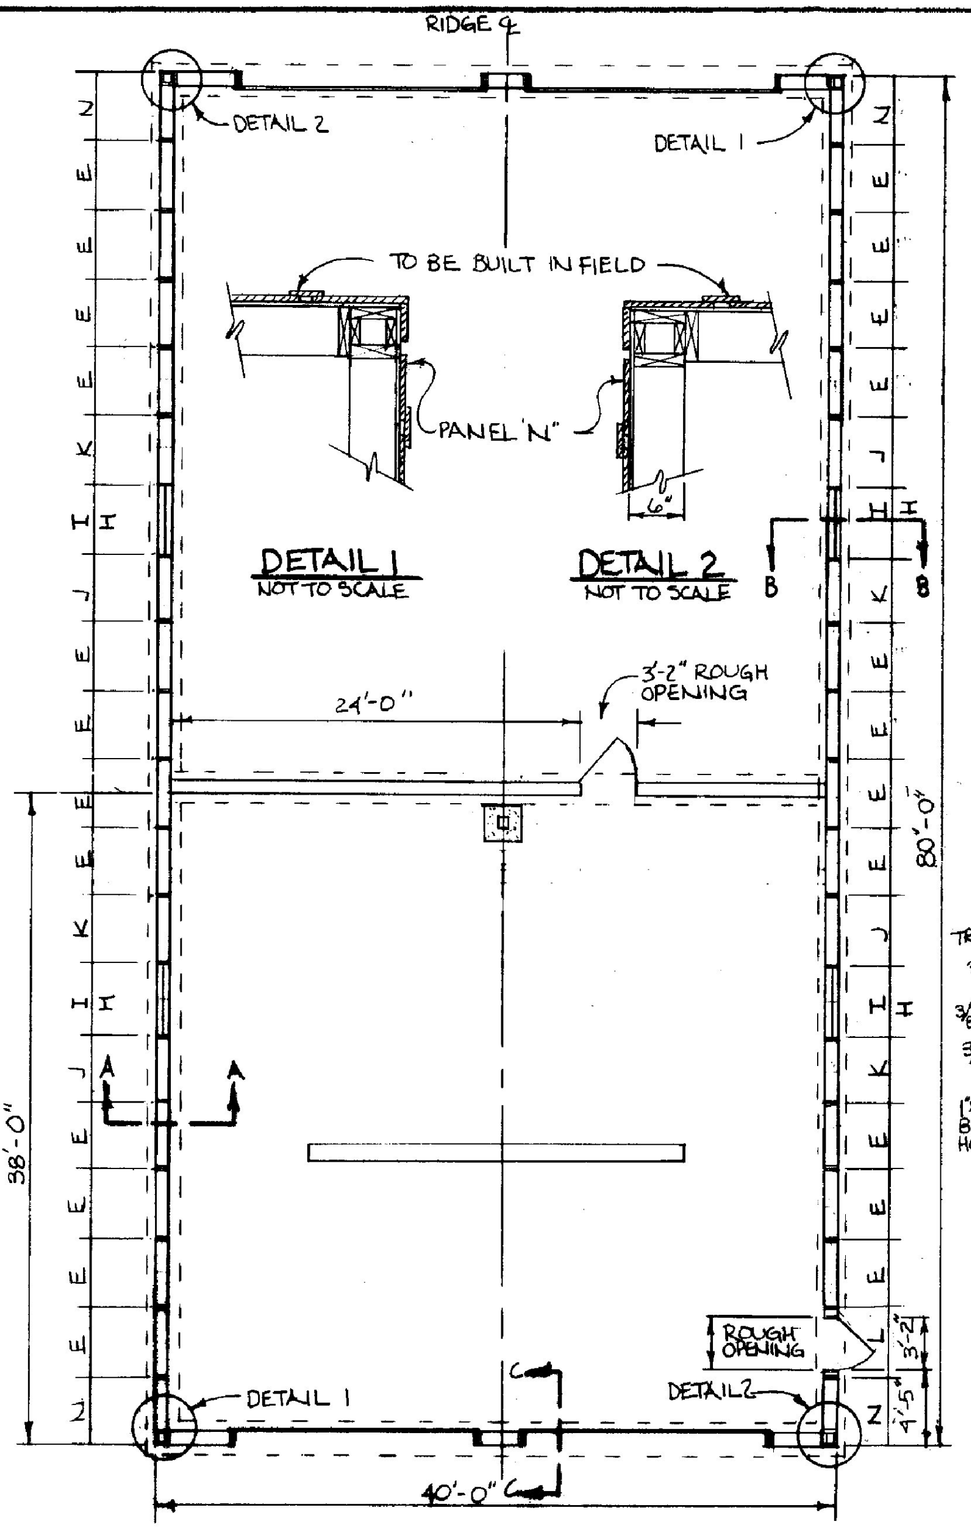

PANEL PLAN
1/8" = 1'-0"

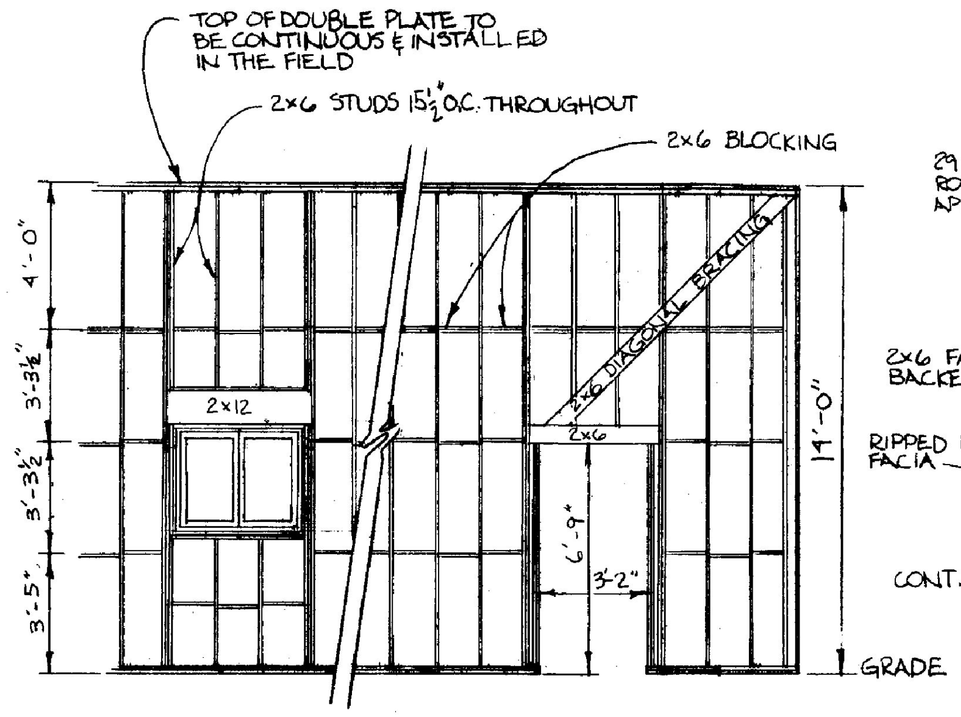

INTERIOR ELEVATION - WINDOW & DOOR OPENING
1/4" = 1'-0"

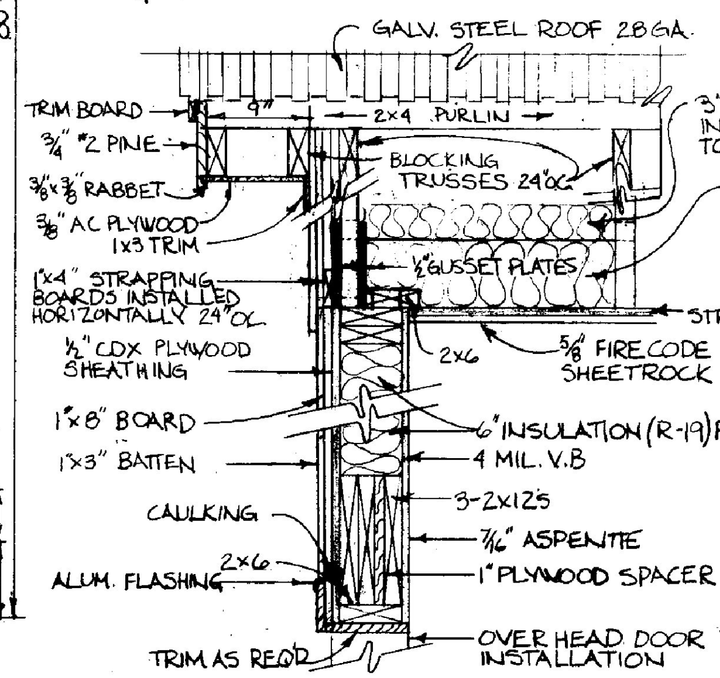

SECTION C-C HEADER
1" = 1'-0"

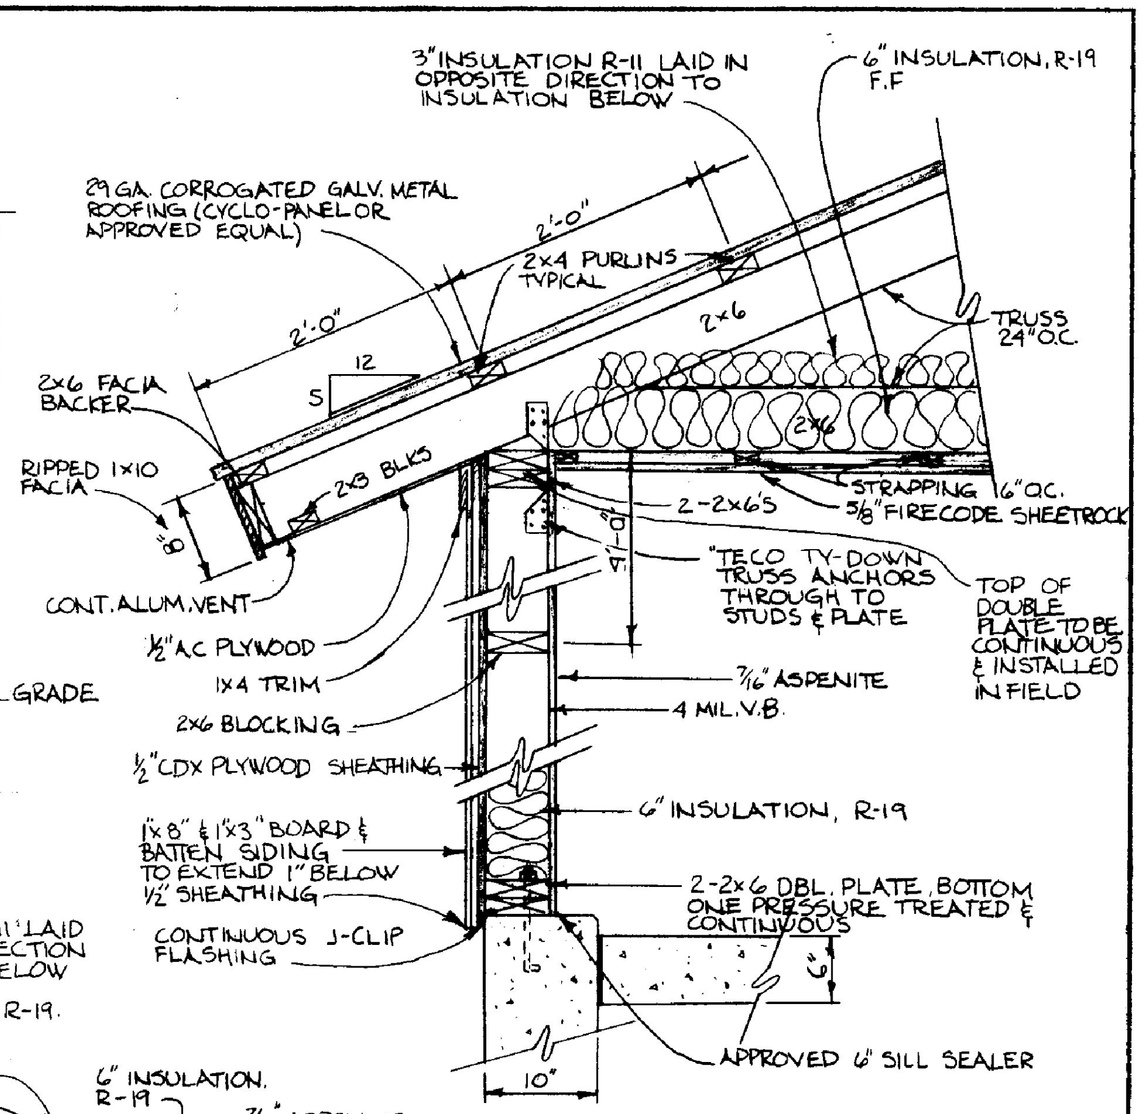

SECTION A-A
1" = 1'-0"

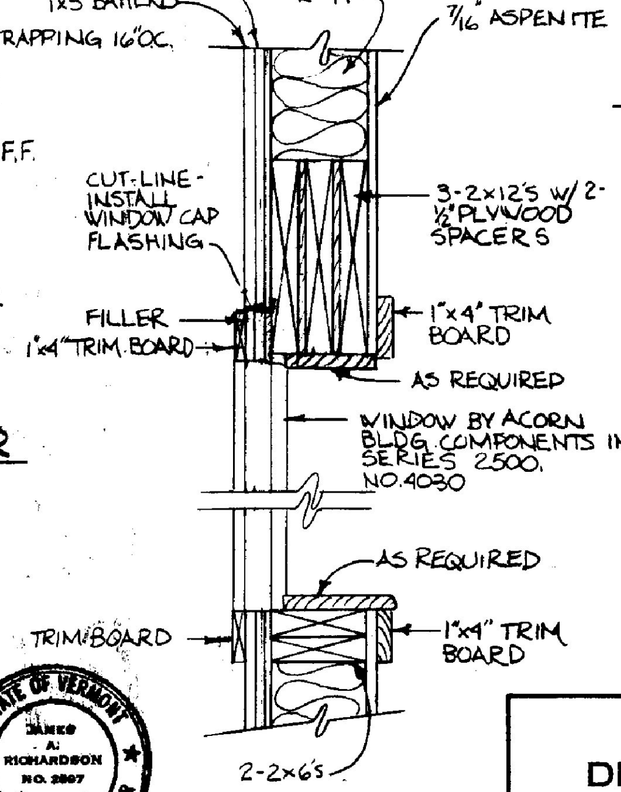

SECTION B-B
WINDOW DETAIL
1½" = 1'-0"

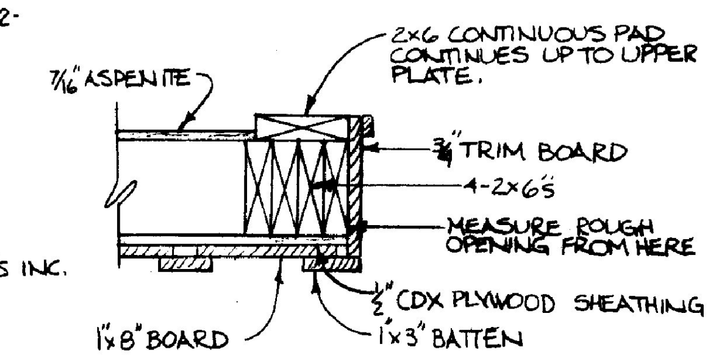

DETAIL A-1
OVERHEAD DOOR JAMB
1½" = 1'-0"

NOTE: BOTH OVERHEAD DOOR ELEVATIONS TO BE ERECTED IN FIELD.

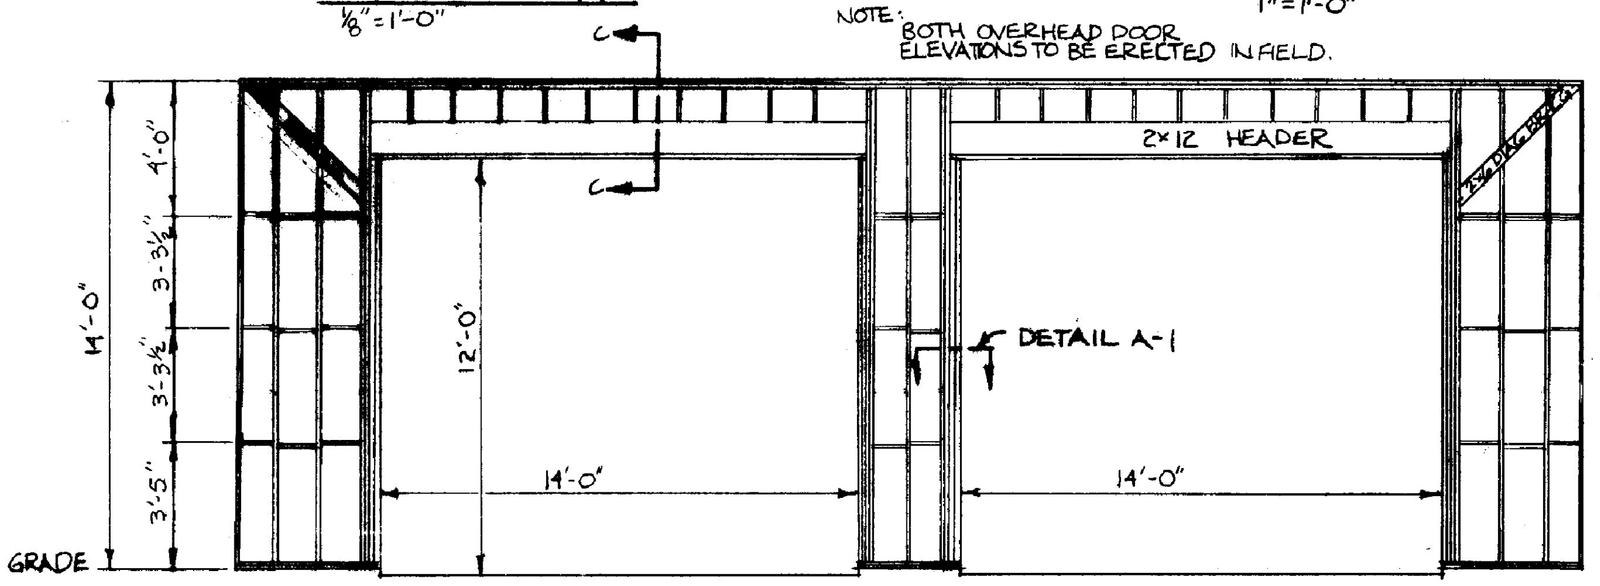

INTERIOR ELEVATION - OVERHEAD DOOR OPENING
1/4" = 1'-0"

STATE OF VERMONT
JAMES A. RICHARDSON
NO. 2867
REGISTERED
PROFESSIONAL ENGINEER

NOTE: ALL WALL PANELS W/ A LETTER DESIGNATION TO BE PREFABRICATED AT THE SPRINGFIELD PRE-FAB PLANT & SHIPPED TO THE SITE.

STATE OF VERMONT
DIVISION OF STATE BUILDINGS
AGENCY OF ADMINISTRATION
MONTPELIER, VERMONT

PROPOSED 2-BAY
MAINTENANCE & STORAGE
GARAGE 40' x 80'

DERBY CARPENTRY VERMONT

DATE: 3/18/83	SCALE: AS SHOWN	REVISIONS:	DWG. NO.
DRAWN BY: P.A. RASETTI	APPROVED BY: JARichardson		2 OF 2