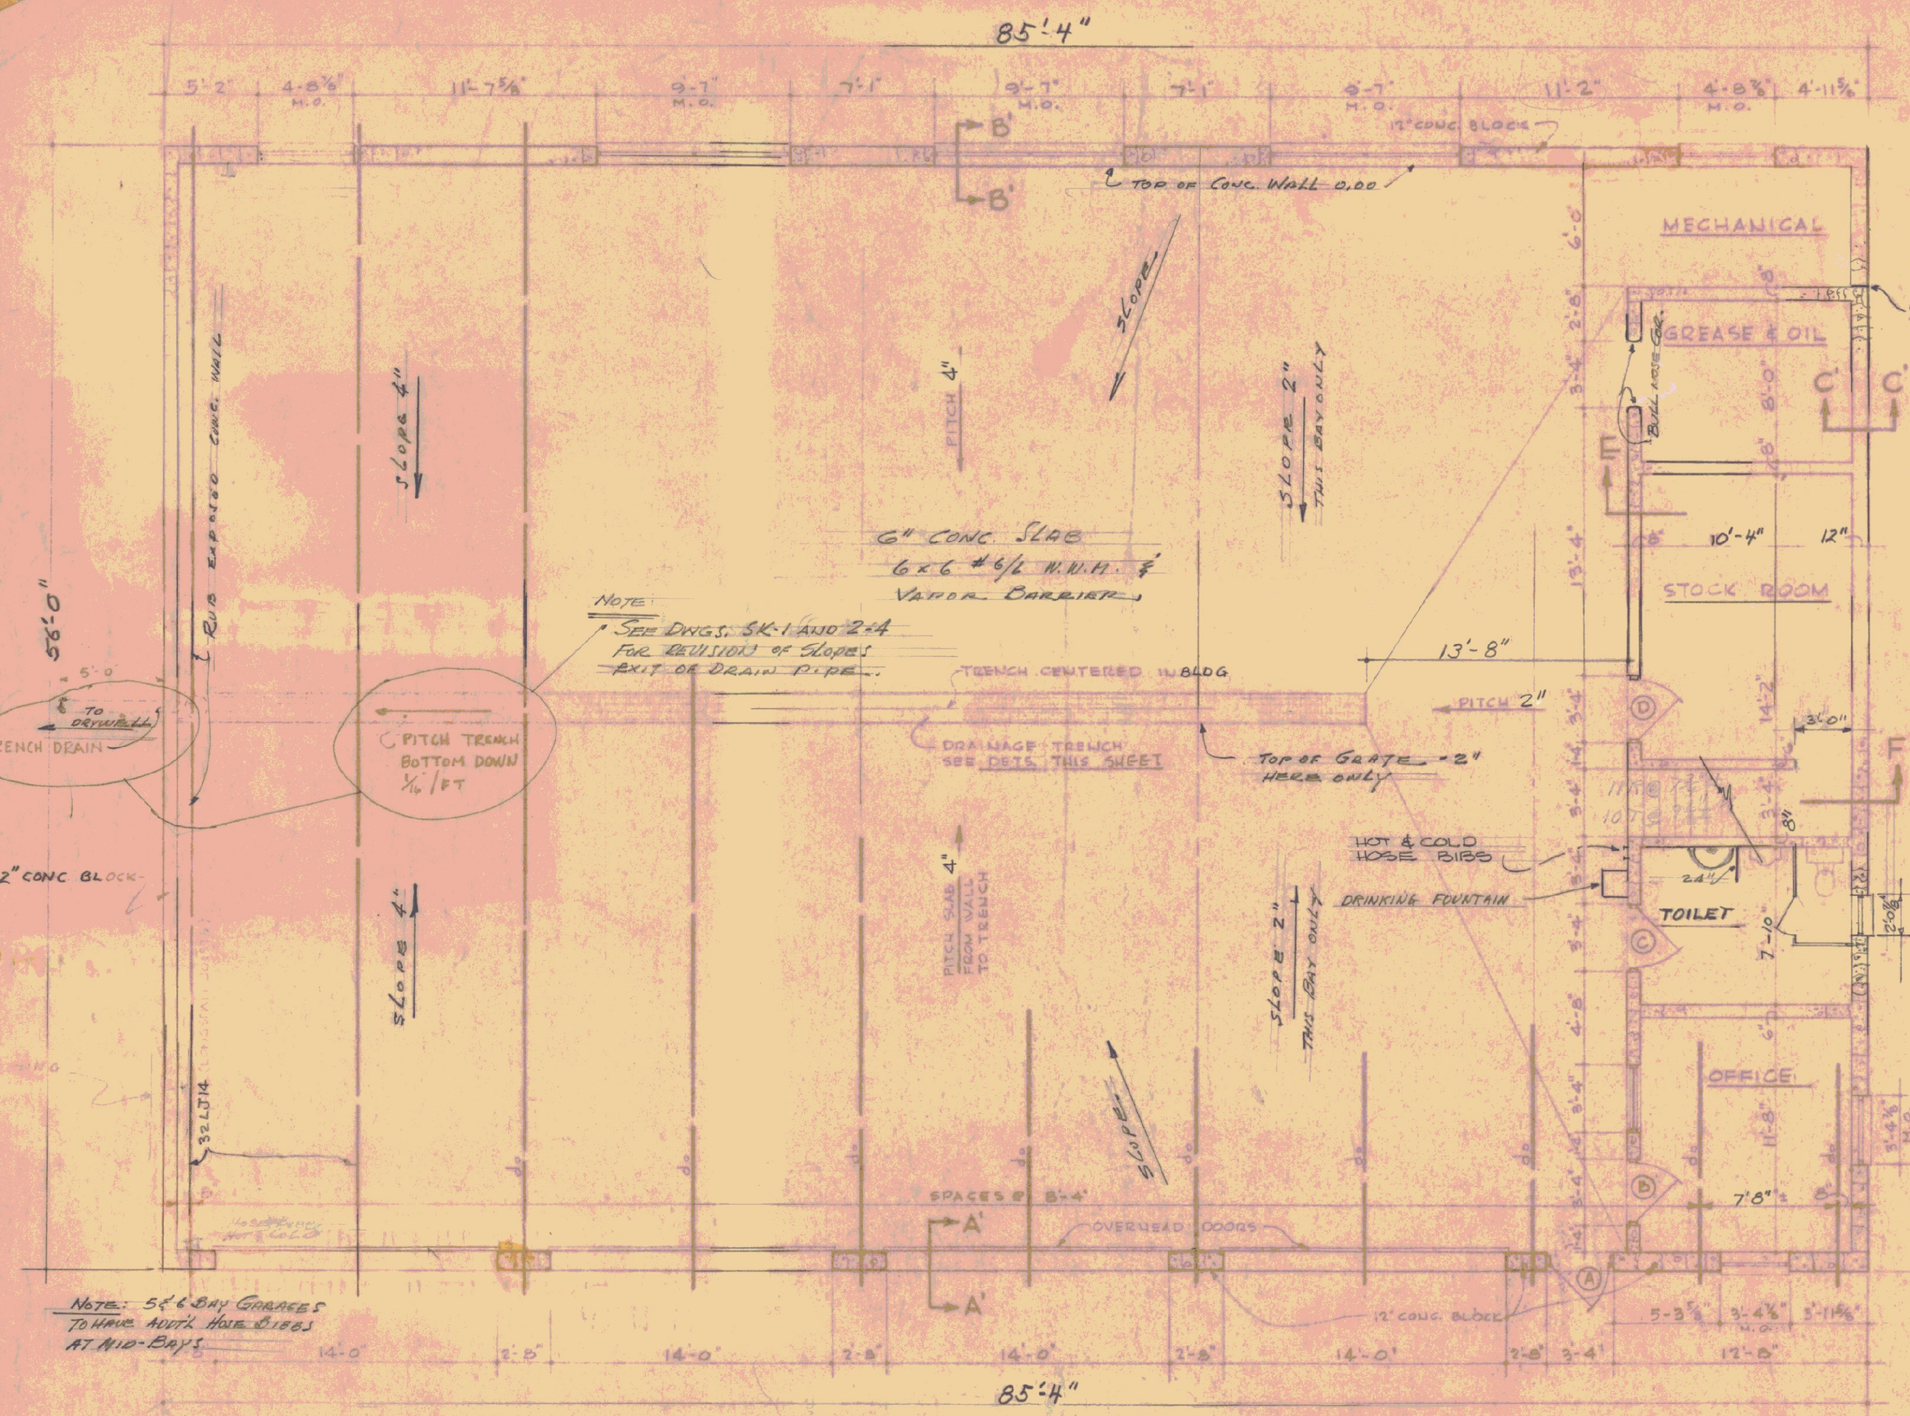

PLAN 3/16" = 1'-0"

DOOR SCHEDULE		
TYPE	SIZE	
A	3'-0" × 7'-0" × 1 3/8"	26" × 36" UPPER GLAZED LIGHT
B	3'-0" × 6'-6" × 1 3/8"	26" × 30" UPPER GLAZED LIGHT
C	3'-0" × 6'-6" × 1 3/8"	12" × 24" BOTTOM LOUVER
D	3'-0" × 6'-6" × 1 3/8"	DUTCH DOOR WITH SHELF (1 1/8" THICK)
E	[illegible]	
F	[illegible]	

NOTES: ALL DOORS AND DOOR FRAMES TO BE HOLLOW METAL. ALL GLASS TO BE 1/4" POL. FR GLASS. FOR FRAME DETAILS SEE ELSEWHERE ON THIS SHEET

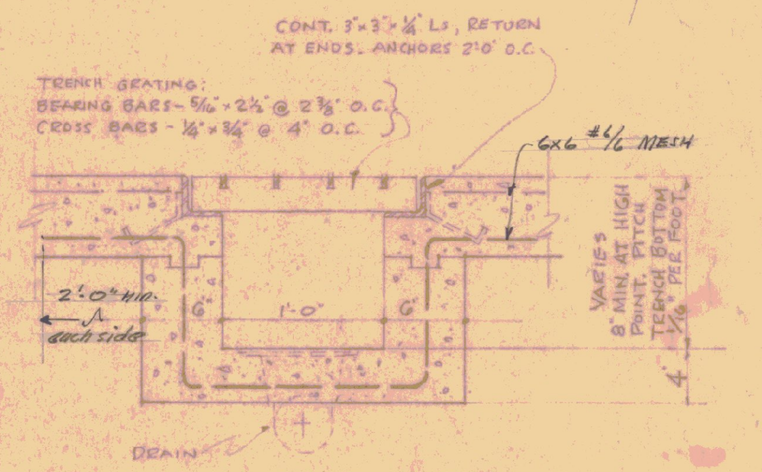

SECTION THRU TRENCH
SCALE 1 1/2" = 1'-0"

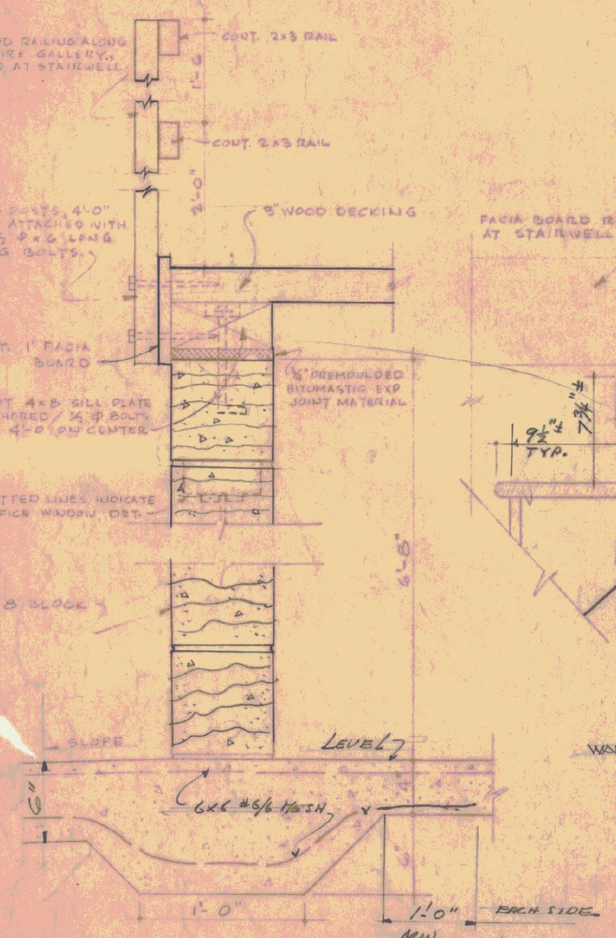

SECTION E

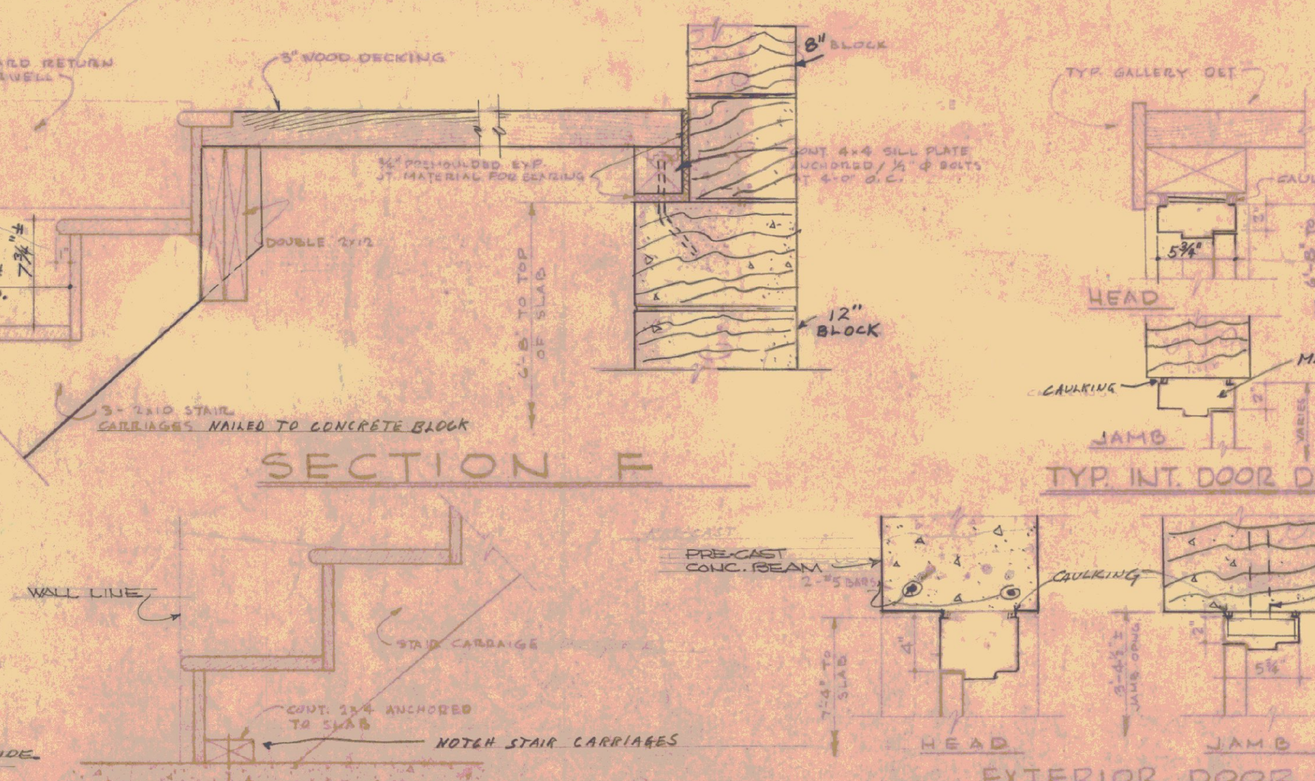

SECTION F

DET. AT BOTTOM OF STAIRS

TYP. INT. DOOR DETS.

EXTERIOR DOOR HOL. MET. DOOR FRAME DETS.

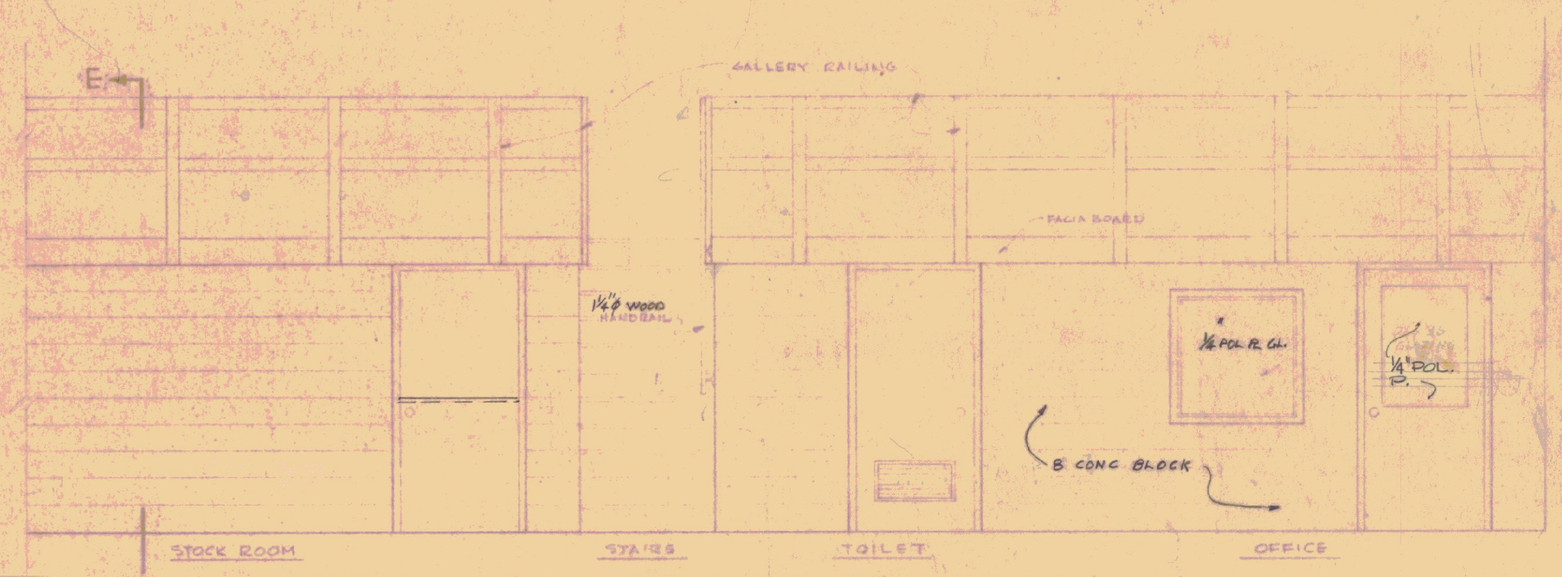

PARTIAL ELEV. LOOKING TOWARDS GALLERY 3/16" = 1'-0"

STANDARD (4) BAY GARAGE BUILDING FOR VERMONT DEPARTMENT OF HIGHWAYS
ISLAND POND

DATE		DRWG. NO
8/1/69	STATE BUILDINGS DIVISION DEPT. OF ADMINISTRATION MONTPELIER, VERMONT	2-2