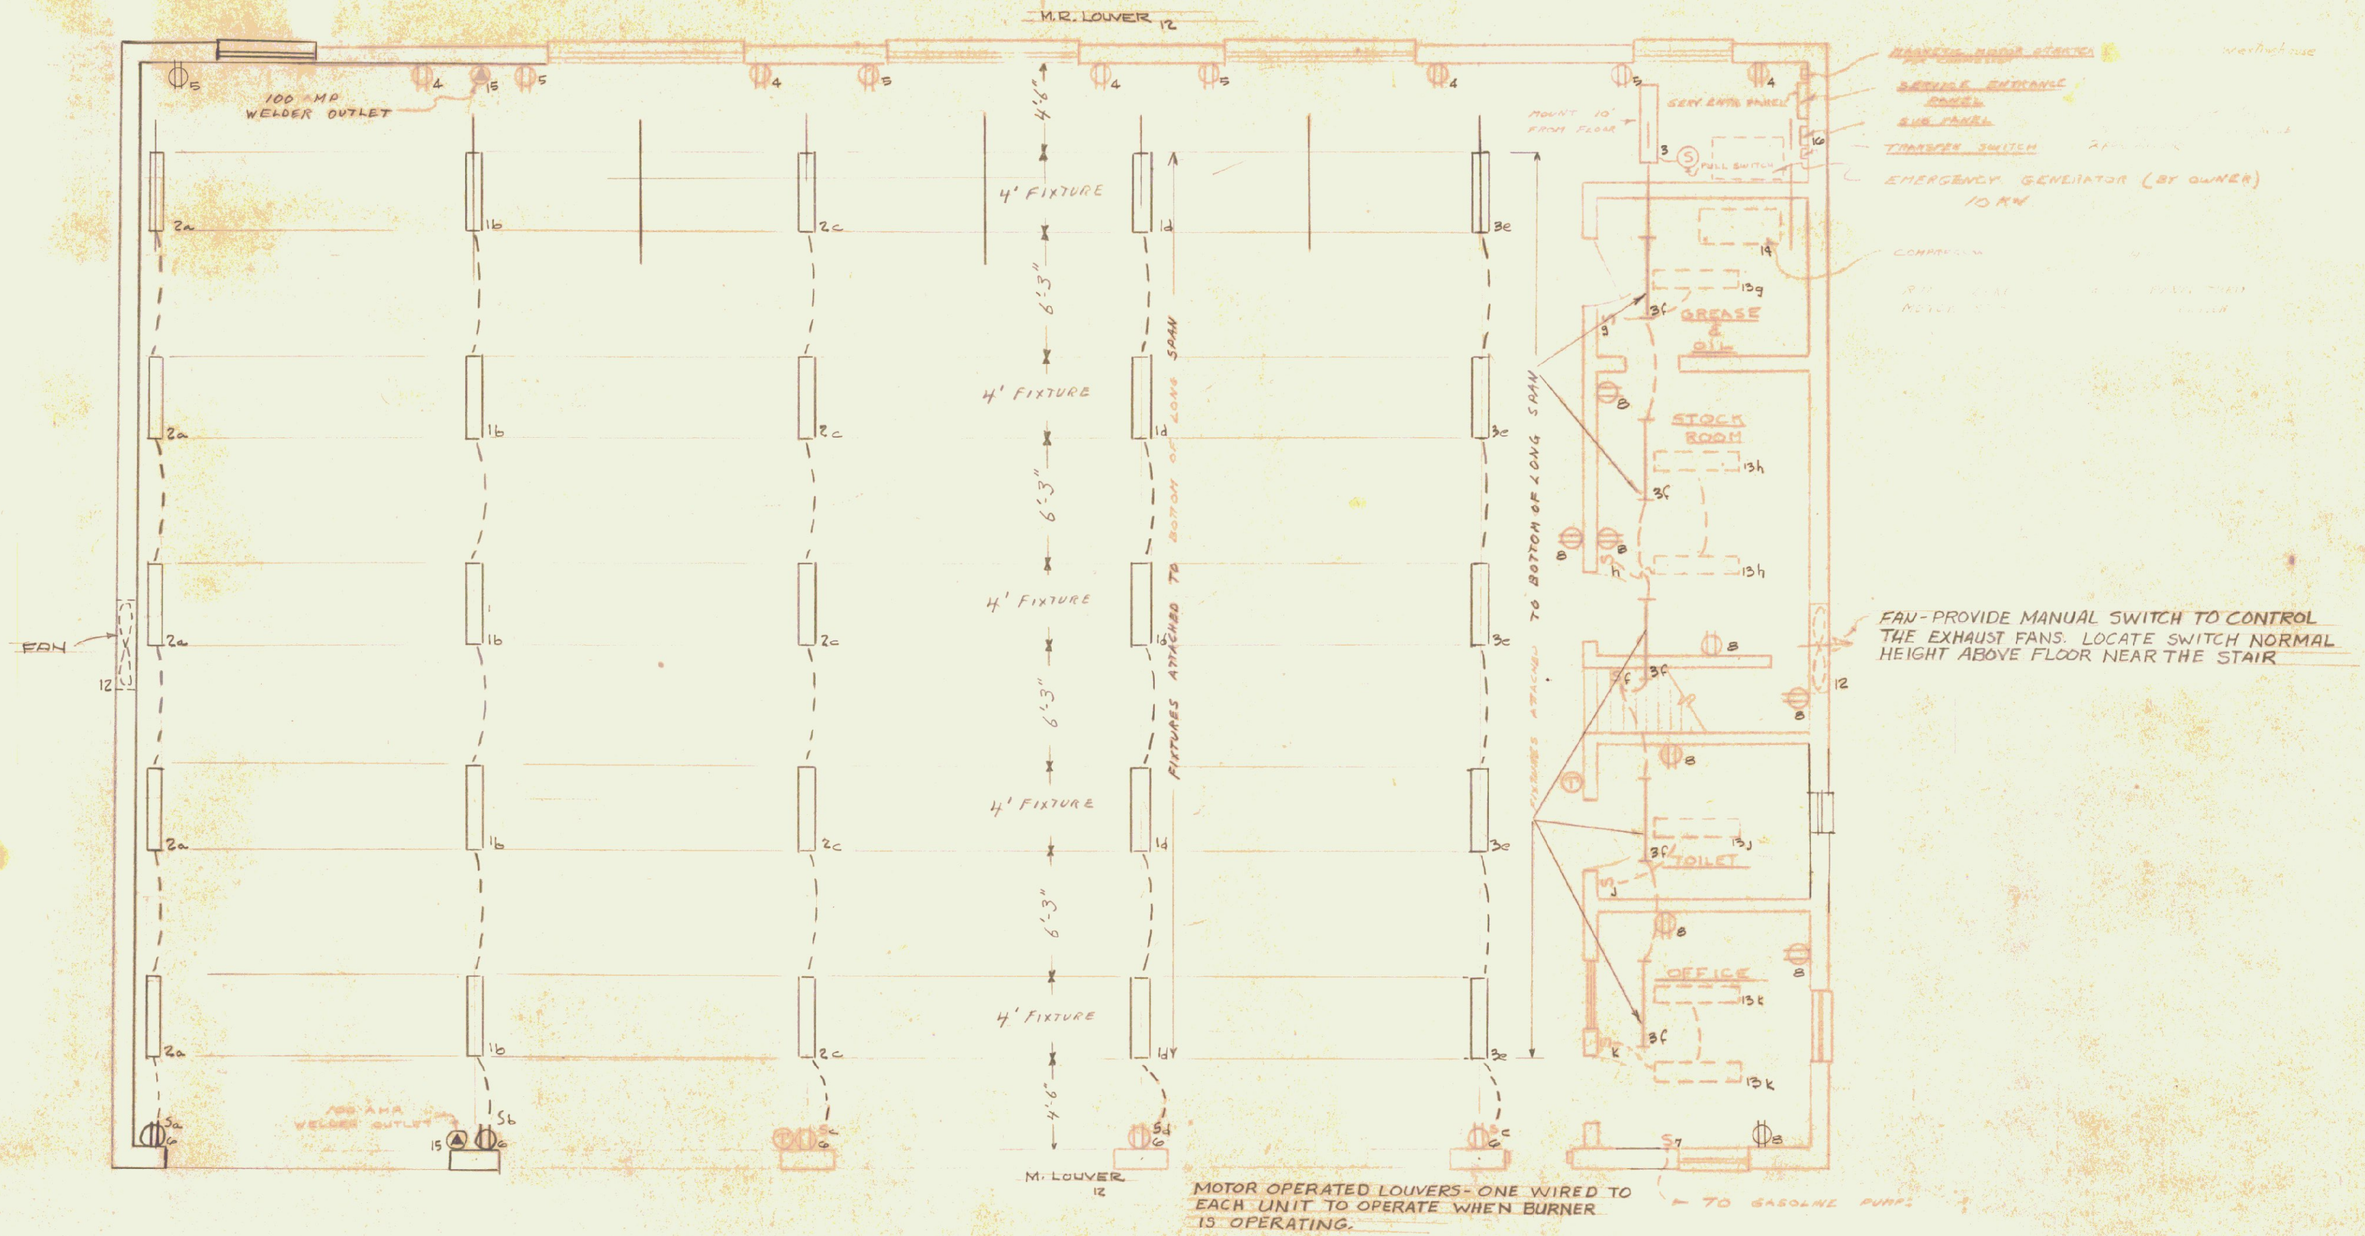


PLAN SCALE = 3/8" = 1'-0"

INDICATES "SAFLOURFT" "TEAM" SD-TEC-2-10S or equal
TO BE MOUNTED ON BOTTOM OF LONG SPANS

INDICATES WEATHERVANE 1" TYPE "TS STAR", S-ST-10-R or equal
TO BE MOUNTED ON BOTTOM OF LONG SPAN

INDICATES EXHAUST FAN "SAFLOURFT", E-SDB-2-10
TO BE MOUNTED ON CEILING

INDICATES THERMOSTATS CONNECT TO CIR. 12
& SUBPANEL CIR. 4

STANDARD (4) BAY GARAGE BUILDING FOR
VERMONT DEPARTMENT OF HIGHWAYS

| DATE | STATE BUILDINGS DIV. | DRAWING |
|---|---|---|
| 8/1/69 | DEPT. OF ADMINISTRATION<br>MONTPELIER VERMONT | 2-4 |