STATE OF VERMONT
DEPARTMENT OF STATE BUILDINGS
AGENCY OF ADMINISTRATION
MONTPELIER, VERMONT

REDUCED OF TRANSPORTATION ISLAND POND 4-BAY GARAGE RECONDITIONED ROOF VERMONT

BARRE POND

DATE: August 26, 1987 as noted	SCALE:	REVISIONS:	WG. NO. E-1
DRAWN BY: M. MARTIN	APPROVED BY: F. FLAGG		1 OF 1

NOTES

1) REMOVE EXISTING COPPING MATERIAL ABOVE WOOD BEARING PLATE AT MASONRY LOW BUILDING SHALL BE-RY MASONRY COPPING SYSTEM.

2) NO WOOD DECK DEBRIDERATION WAS OBSERVED, ONCE THE WOOD DECK IS EXPOSED, ALL AREAS SHOWING DELIBERATION SHOULD BE REPLACED AS DIRECTED BY BUILDING ENGINEER.

3) REMOVE PITCH BOXES.

LOCATION MAP

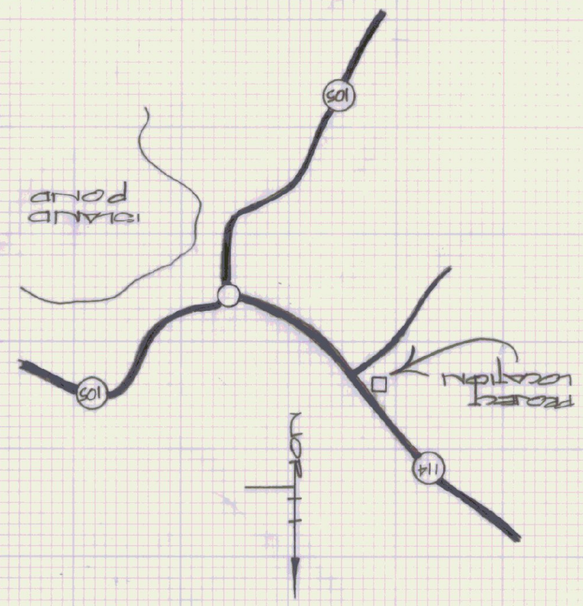

STEEL CHIMNEY DETAIL

SCALE: 3"=1'-0"

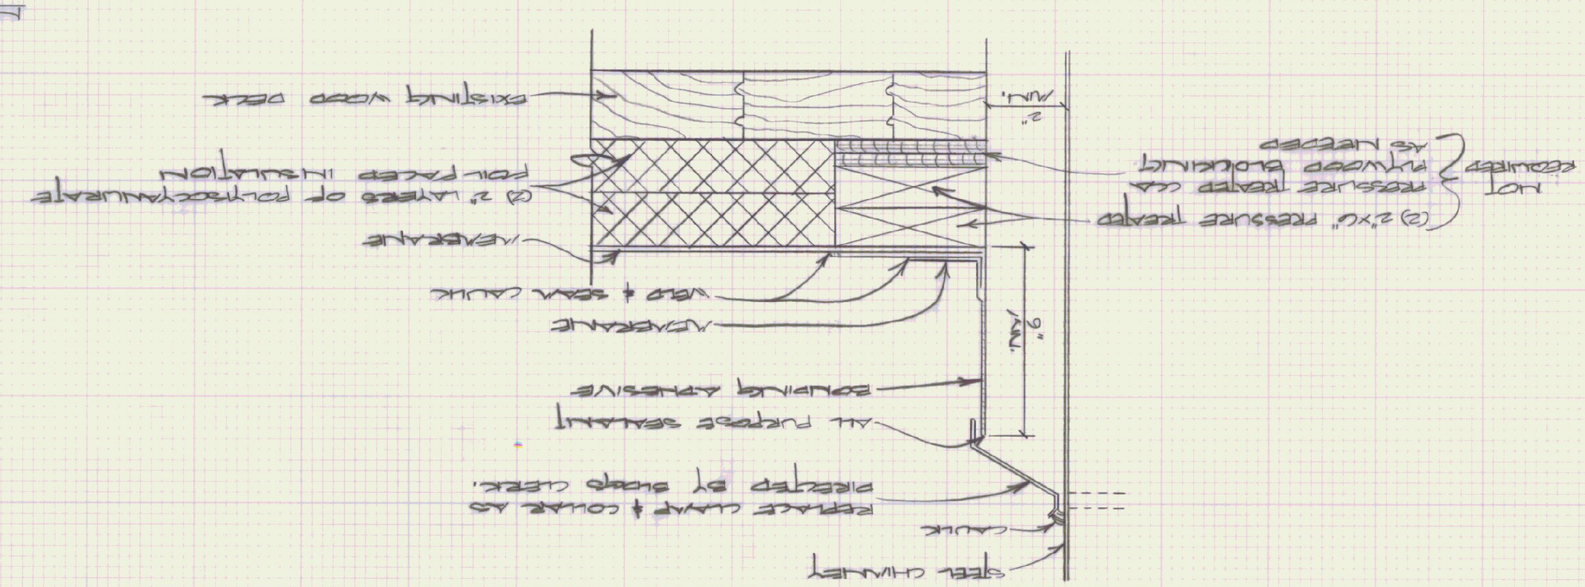

CHIMNEY FLASHING DETAIL

SCALE: 3"=1'-0"

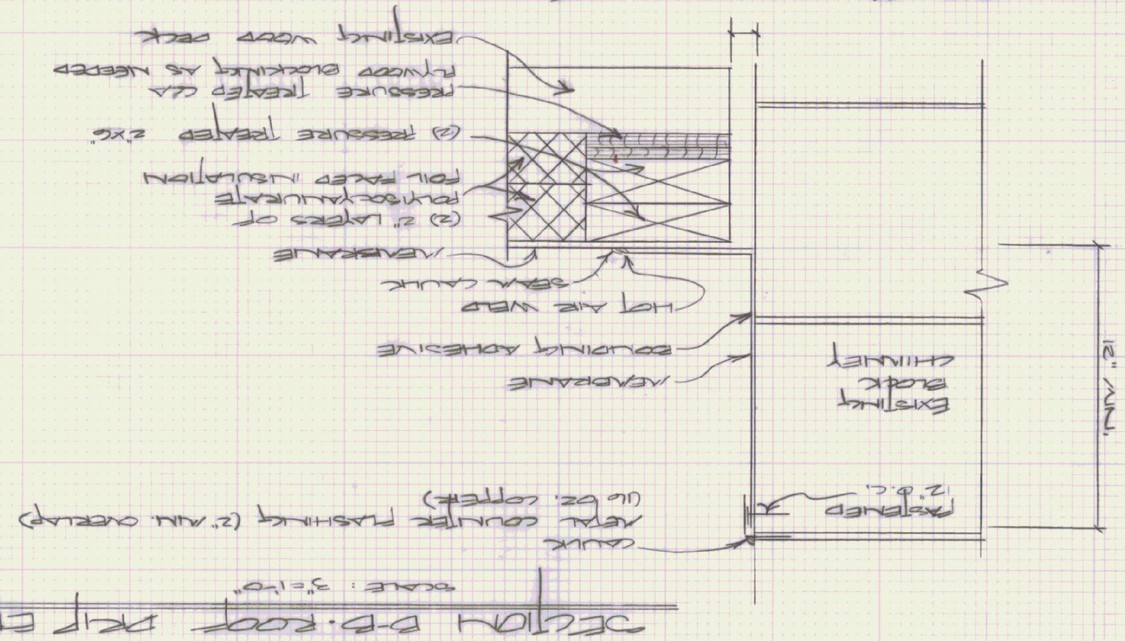

SECTION B-B: ROOF PLAN PLY EDGE

SCALE: 3"=1'-0"

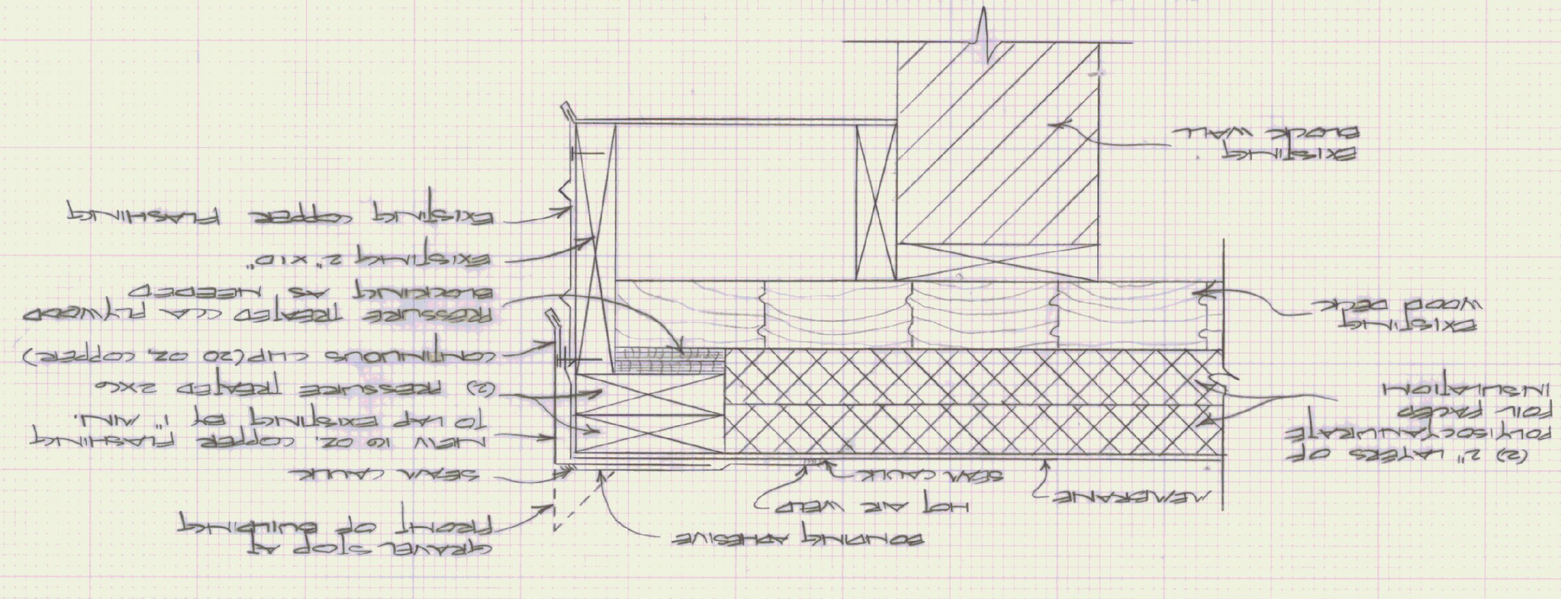

SECTION A-A: ROOF PARAPET DETAIL

SCALE: 3"=1'-0"

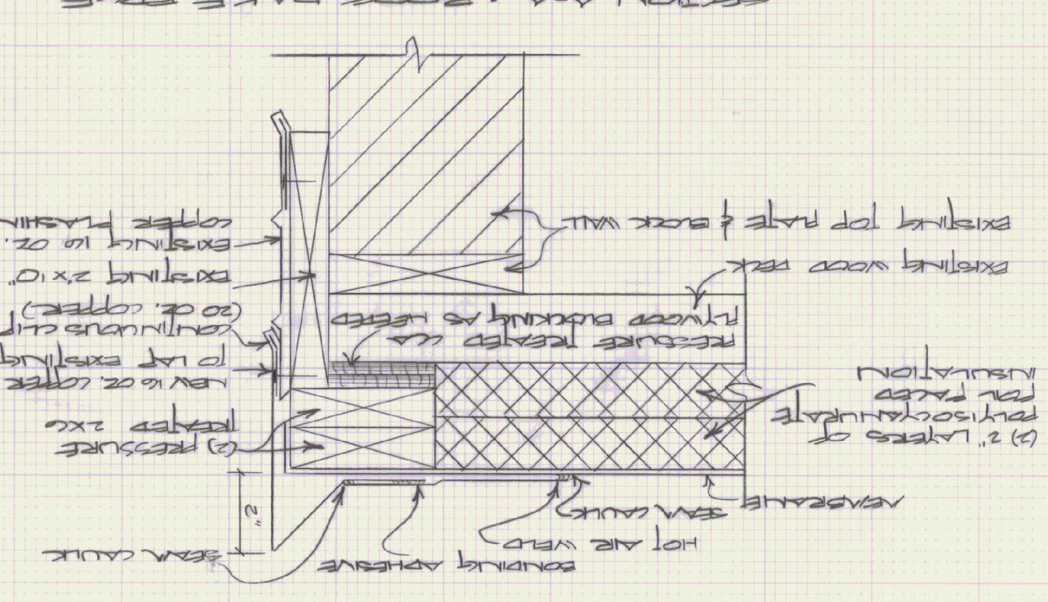

VENT STACK DETAIL

SCALE: 3"=1'-0"

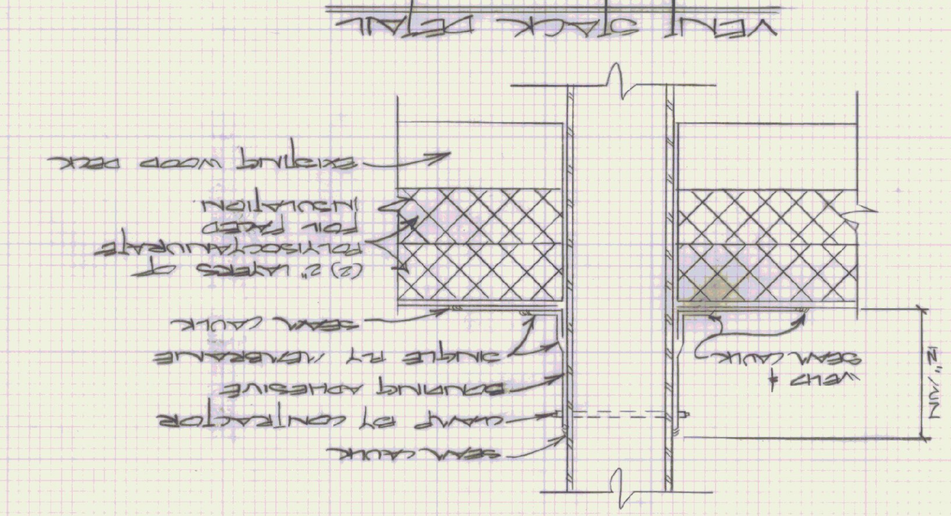

ROOF PLAN
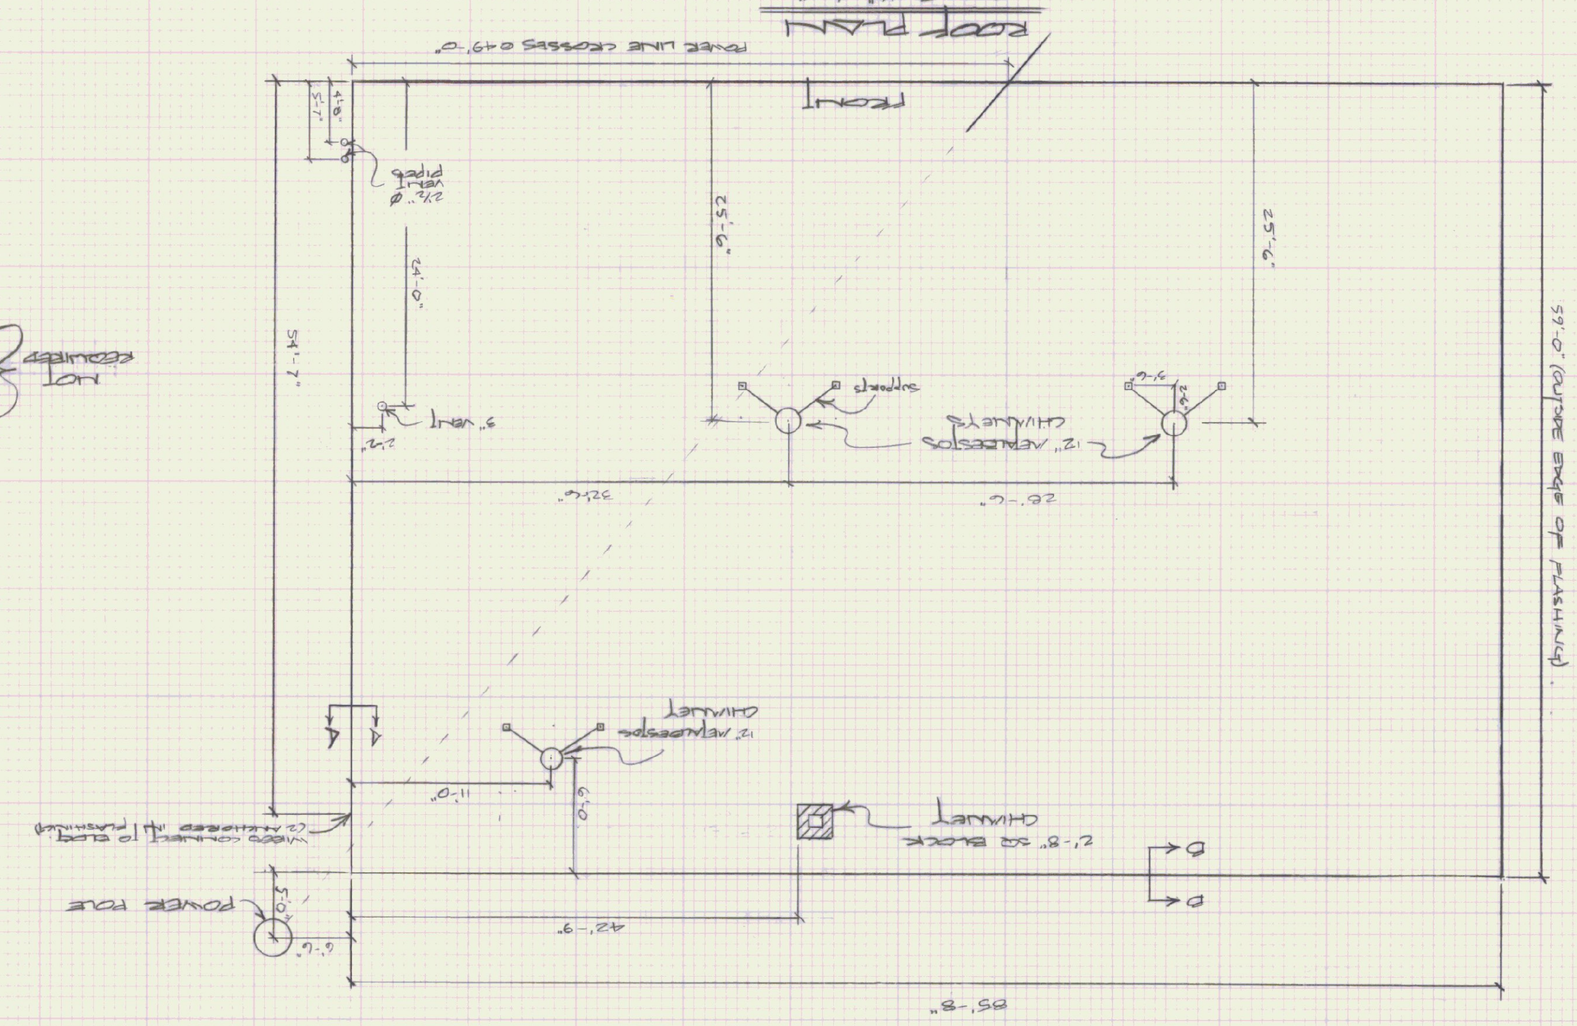
SCALE: 1/8"=1'-0"