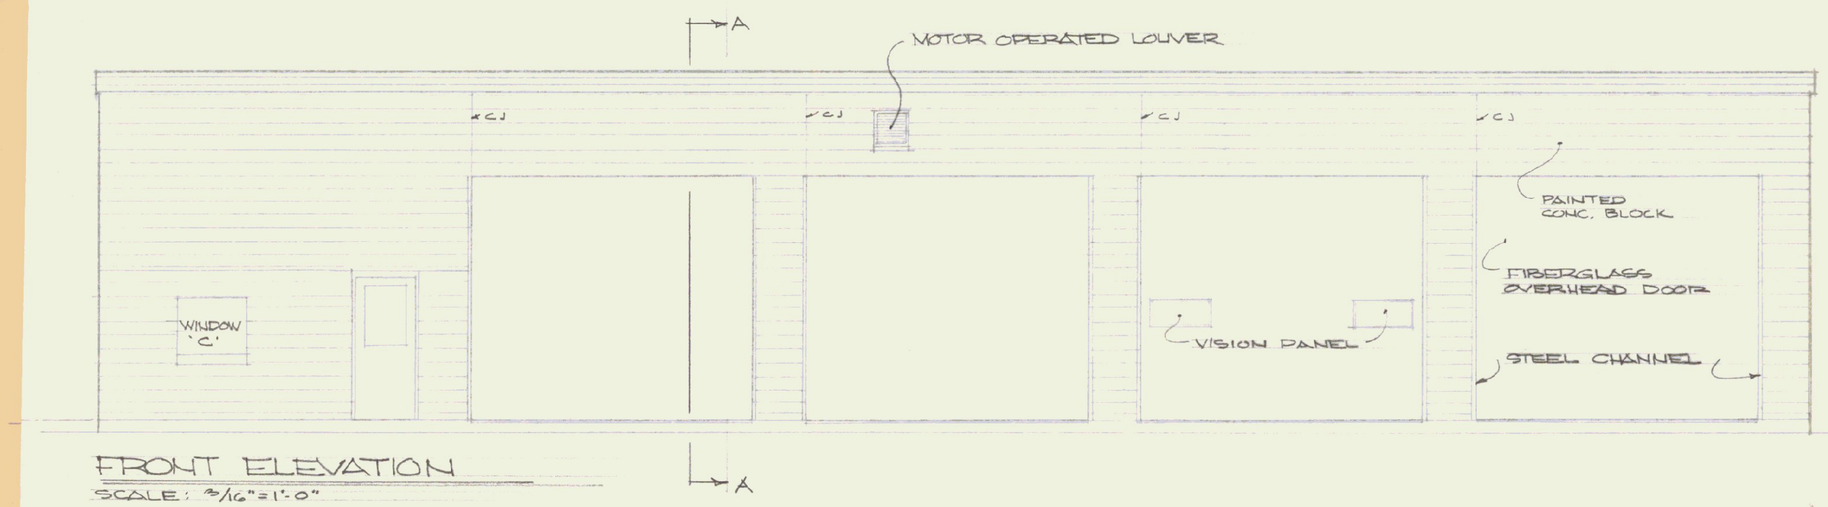

FRONT ELEVATION

SCALE: 3/16" = 1'-0"

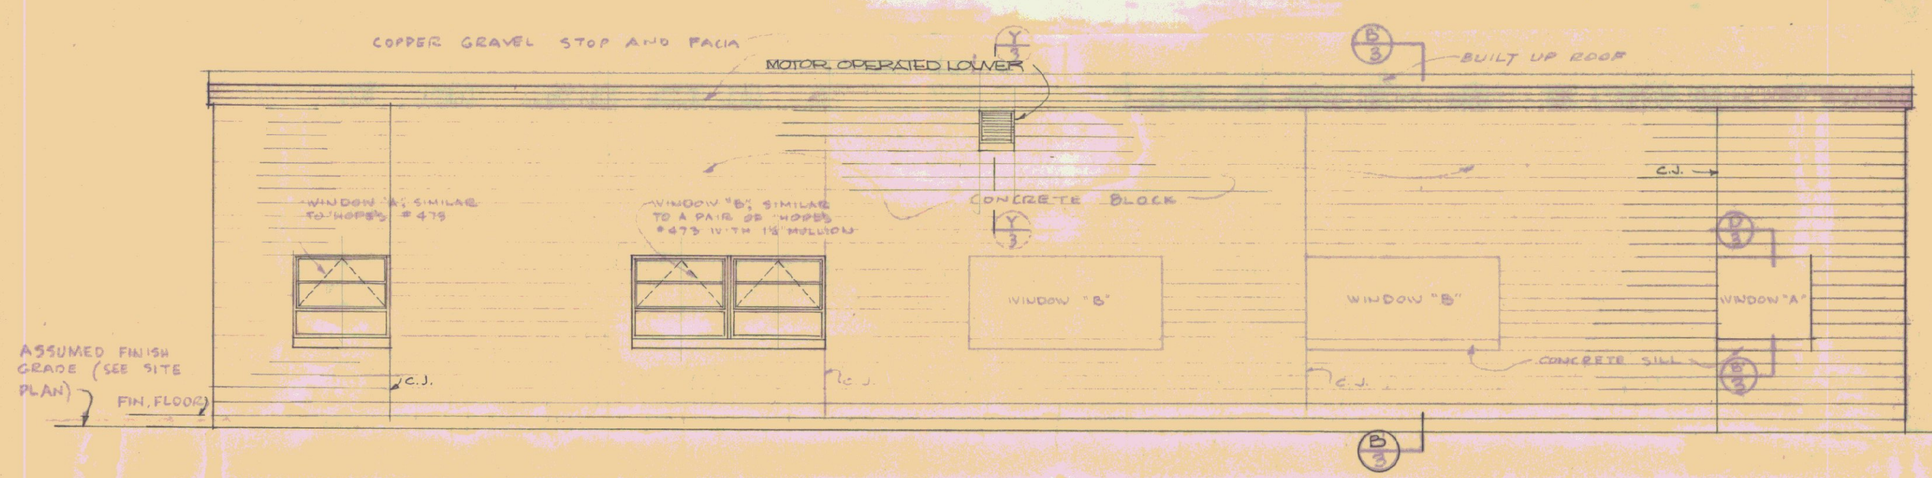

REAR ELEVATION

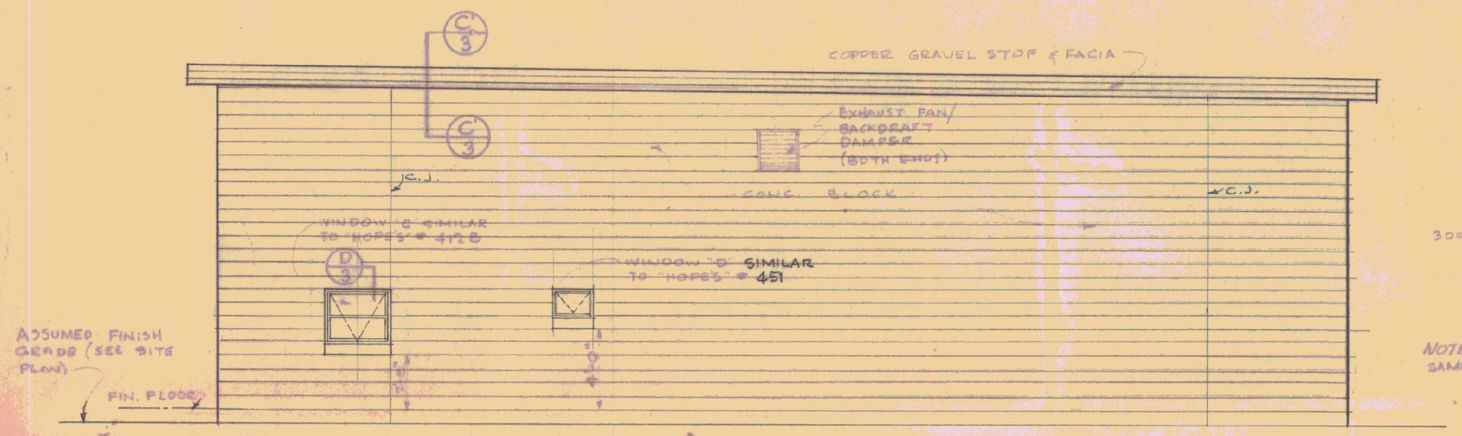

RIGHT END ELEVATION

(LEFT END ELEVATION IS OPPOSITE HAND EXCEPT THAT THE TWO WINDOWS ARE OMITTED)

SCALE 3/16" = 1'-0"

SECTION Y-Y
(THRU INLET SHUTTERS)

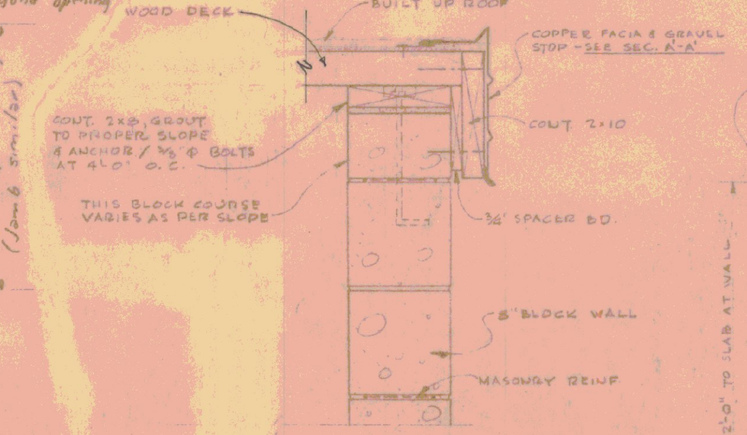

SECTION C'-C'

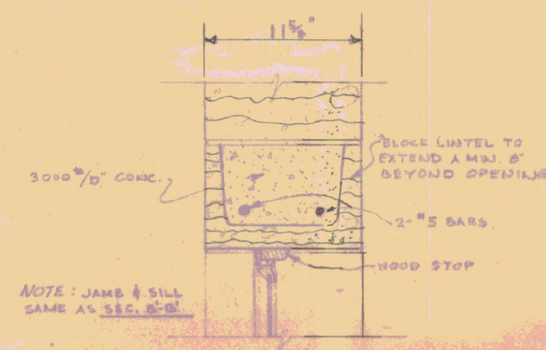

SECTION D

LINTEL AT WINDOWS "A", "C", & "D"

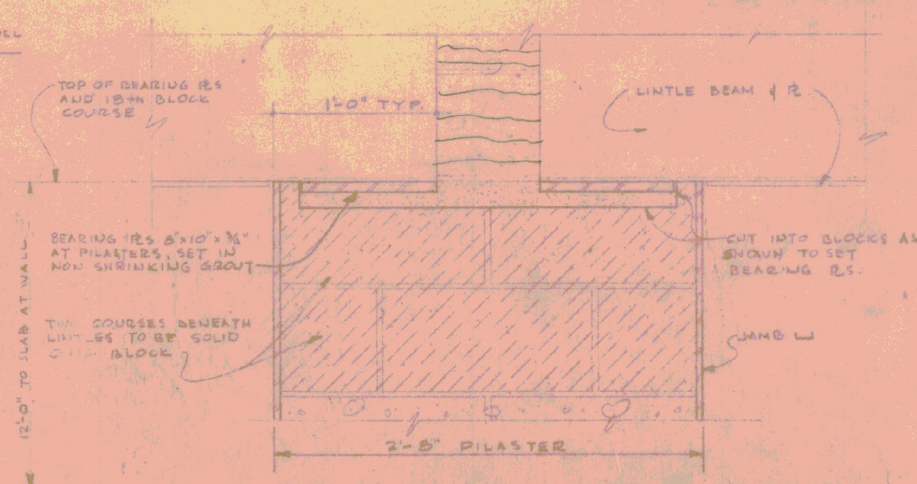

SECTION X

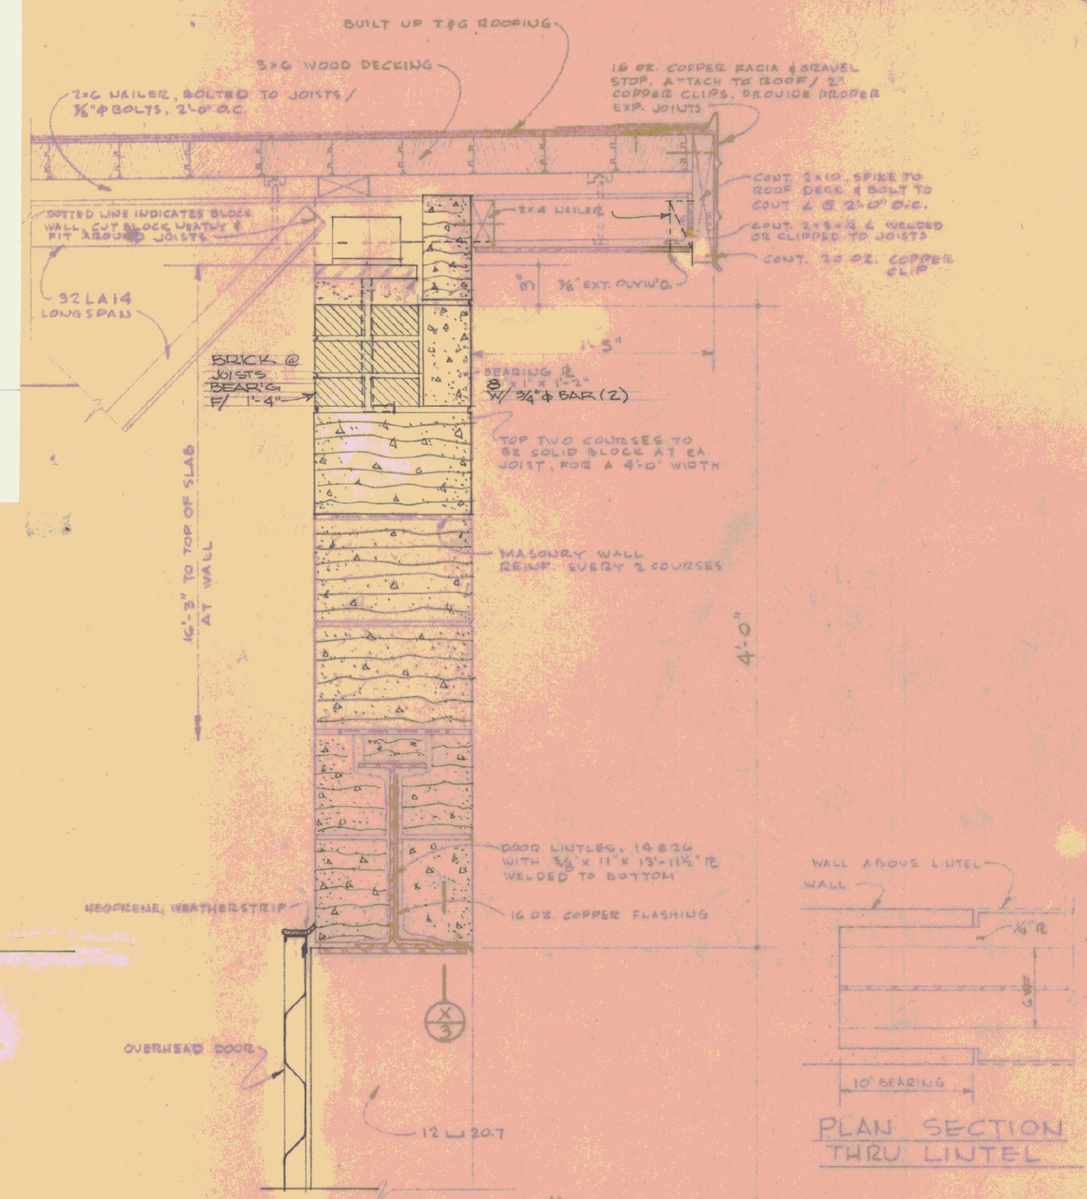

HEAD

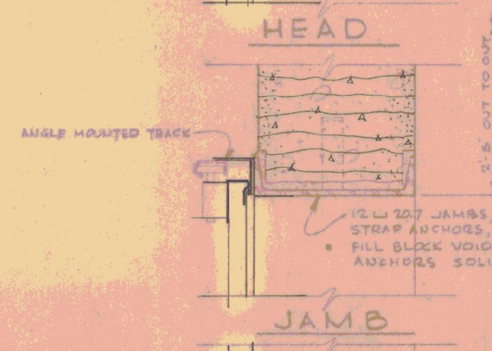

JAMB

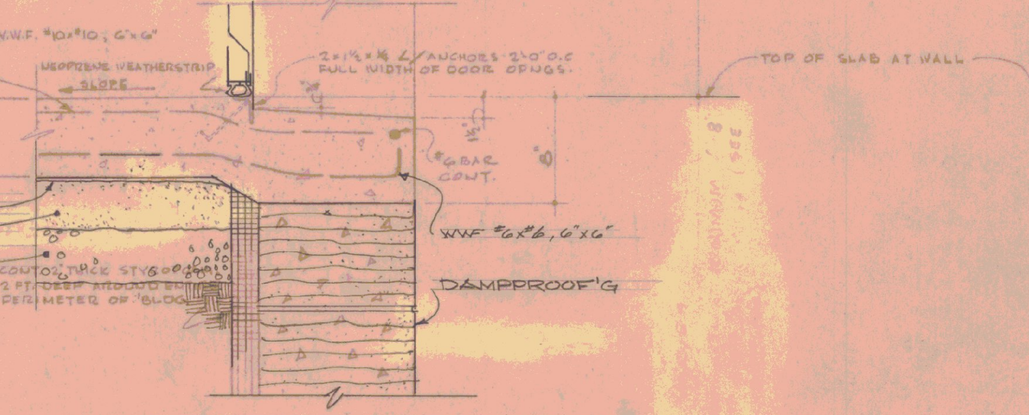

SECTION 'A-A'

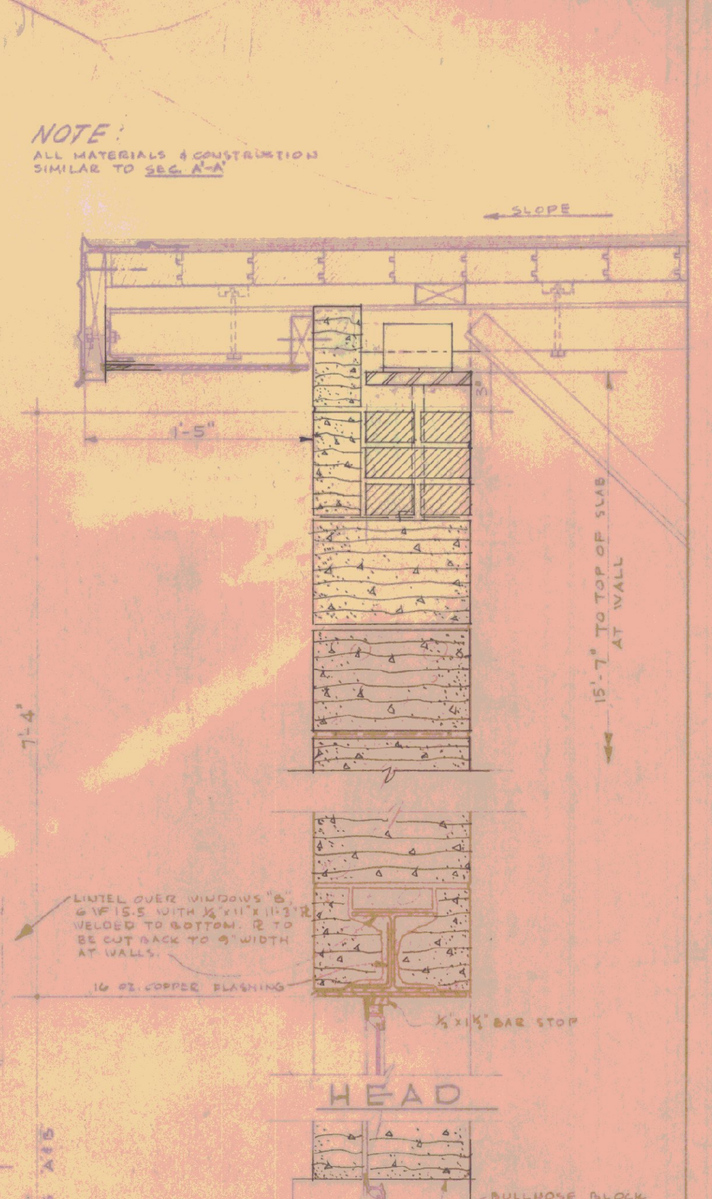

HEAD

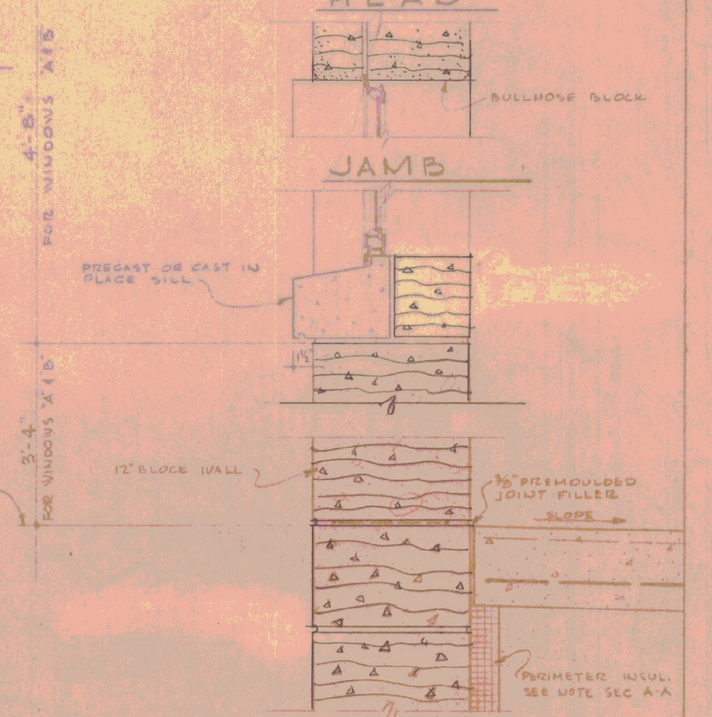

SECTION B'-B'

PLAN SECTION THRU LINTEL

STANDARD GARAGE BUILDING FOR
VERMONT DEPARTMENT OF HIGHWAYS
NO. 1 - NORTH MONTPELIER
NO. 3 - WESTFIELD

DATE	STATE BUILDINGS DIVISION	DRWG. NO.
MAY 27 1968	DEPT. OF ADMINISTRATION MONTPELIER, VERMONT	1-3 3-3