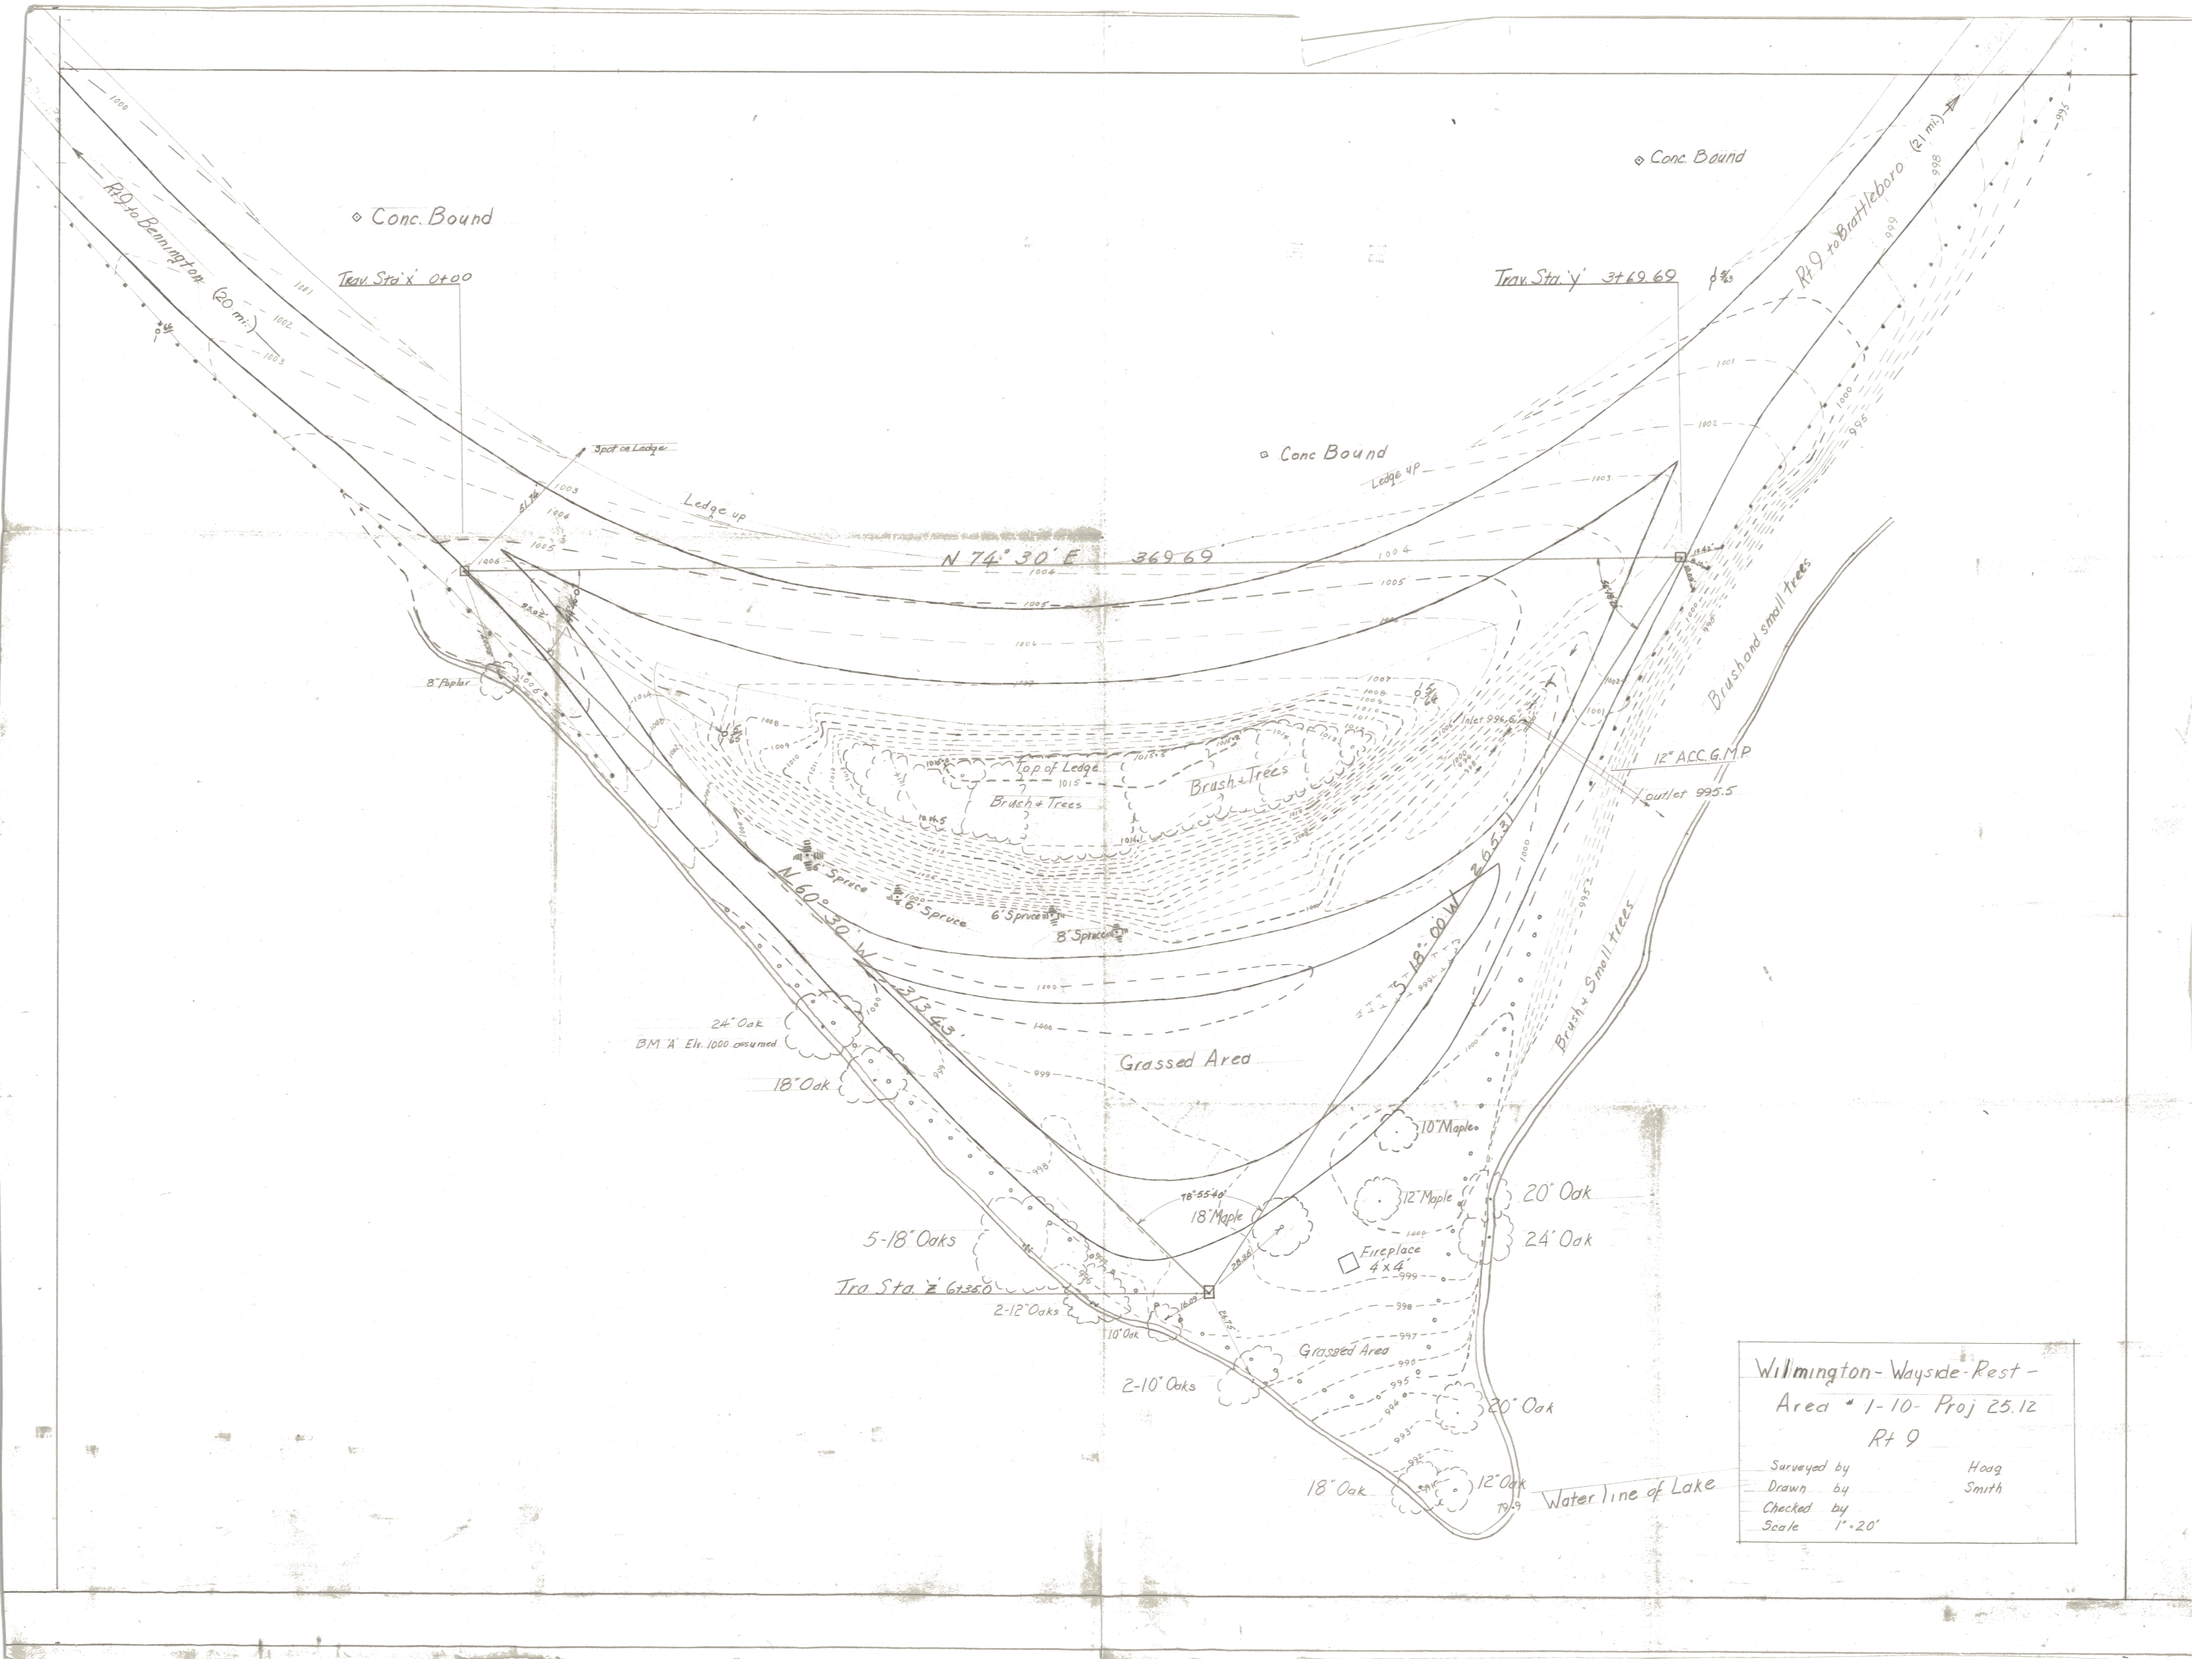
Rt 9 to Bennington (20 mi.)
Conc. Bound
Trav. Sta. 'x' 0+00
Spot on Ledge
Ledge up
N 74° 30' E 369.69
Conc. Bound
Trav. Sta. 'y' 3+69.69
Rt 9 to Brattleboro (21 mi.)
Conc. Bound
Ledge up
8" Poplar
Top of Ledge
Brush + Trees
Brush + Trees
Inlet 996.6
12" ACC.G.M.P.
Outlet 995.5
Brush and small trees
6" Spruce
8" Spruce
6" Spruce
8" Spruce
N 60° 30' W 313.43
S 18° 00' W 205.31
24" Oak
B.M. 'A' Elv. 1000 assumed
18" Oak
Grassed Area
Brush + Small trees
10" Maple
12" Maple
20" Oak
24" Oak
18" Maple
78°55'40"
5-18" Oaks
Fireplace 4'x4'
Tra Sta. 'z' 6+35.0
2-12" Oaks
10" Oak
Grassed Area
2-10" Oaks
20" Oak
18" Oak
12" Oak
Water line of Lake
Wilmington - Wayside Rest -
Area # 1-10- Proj 25.12
Rt 9
Surveyed by Hoag
Drawn by Smith
Checked by
Scale 1" = 20'