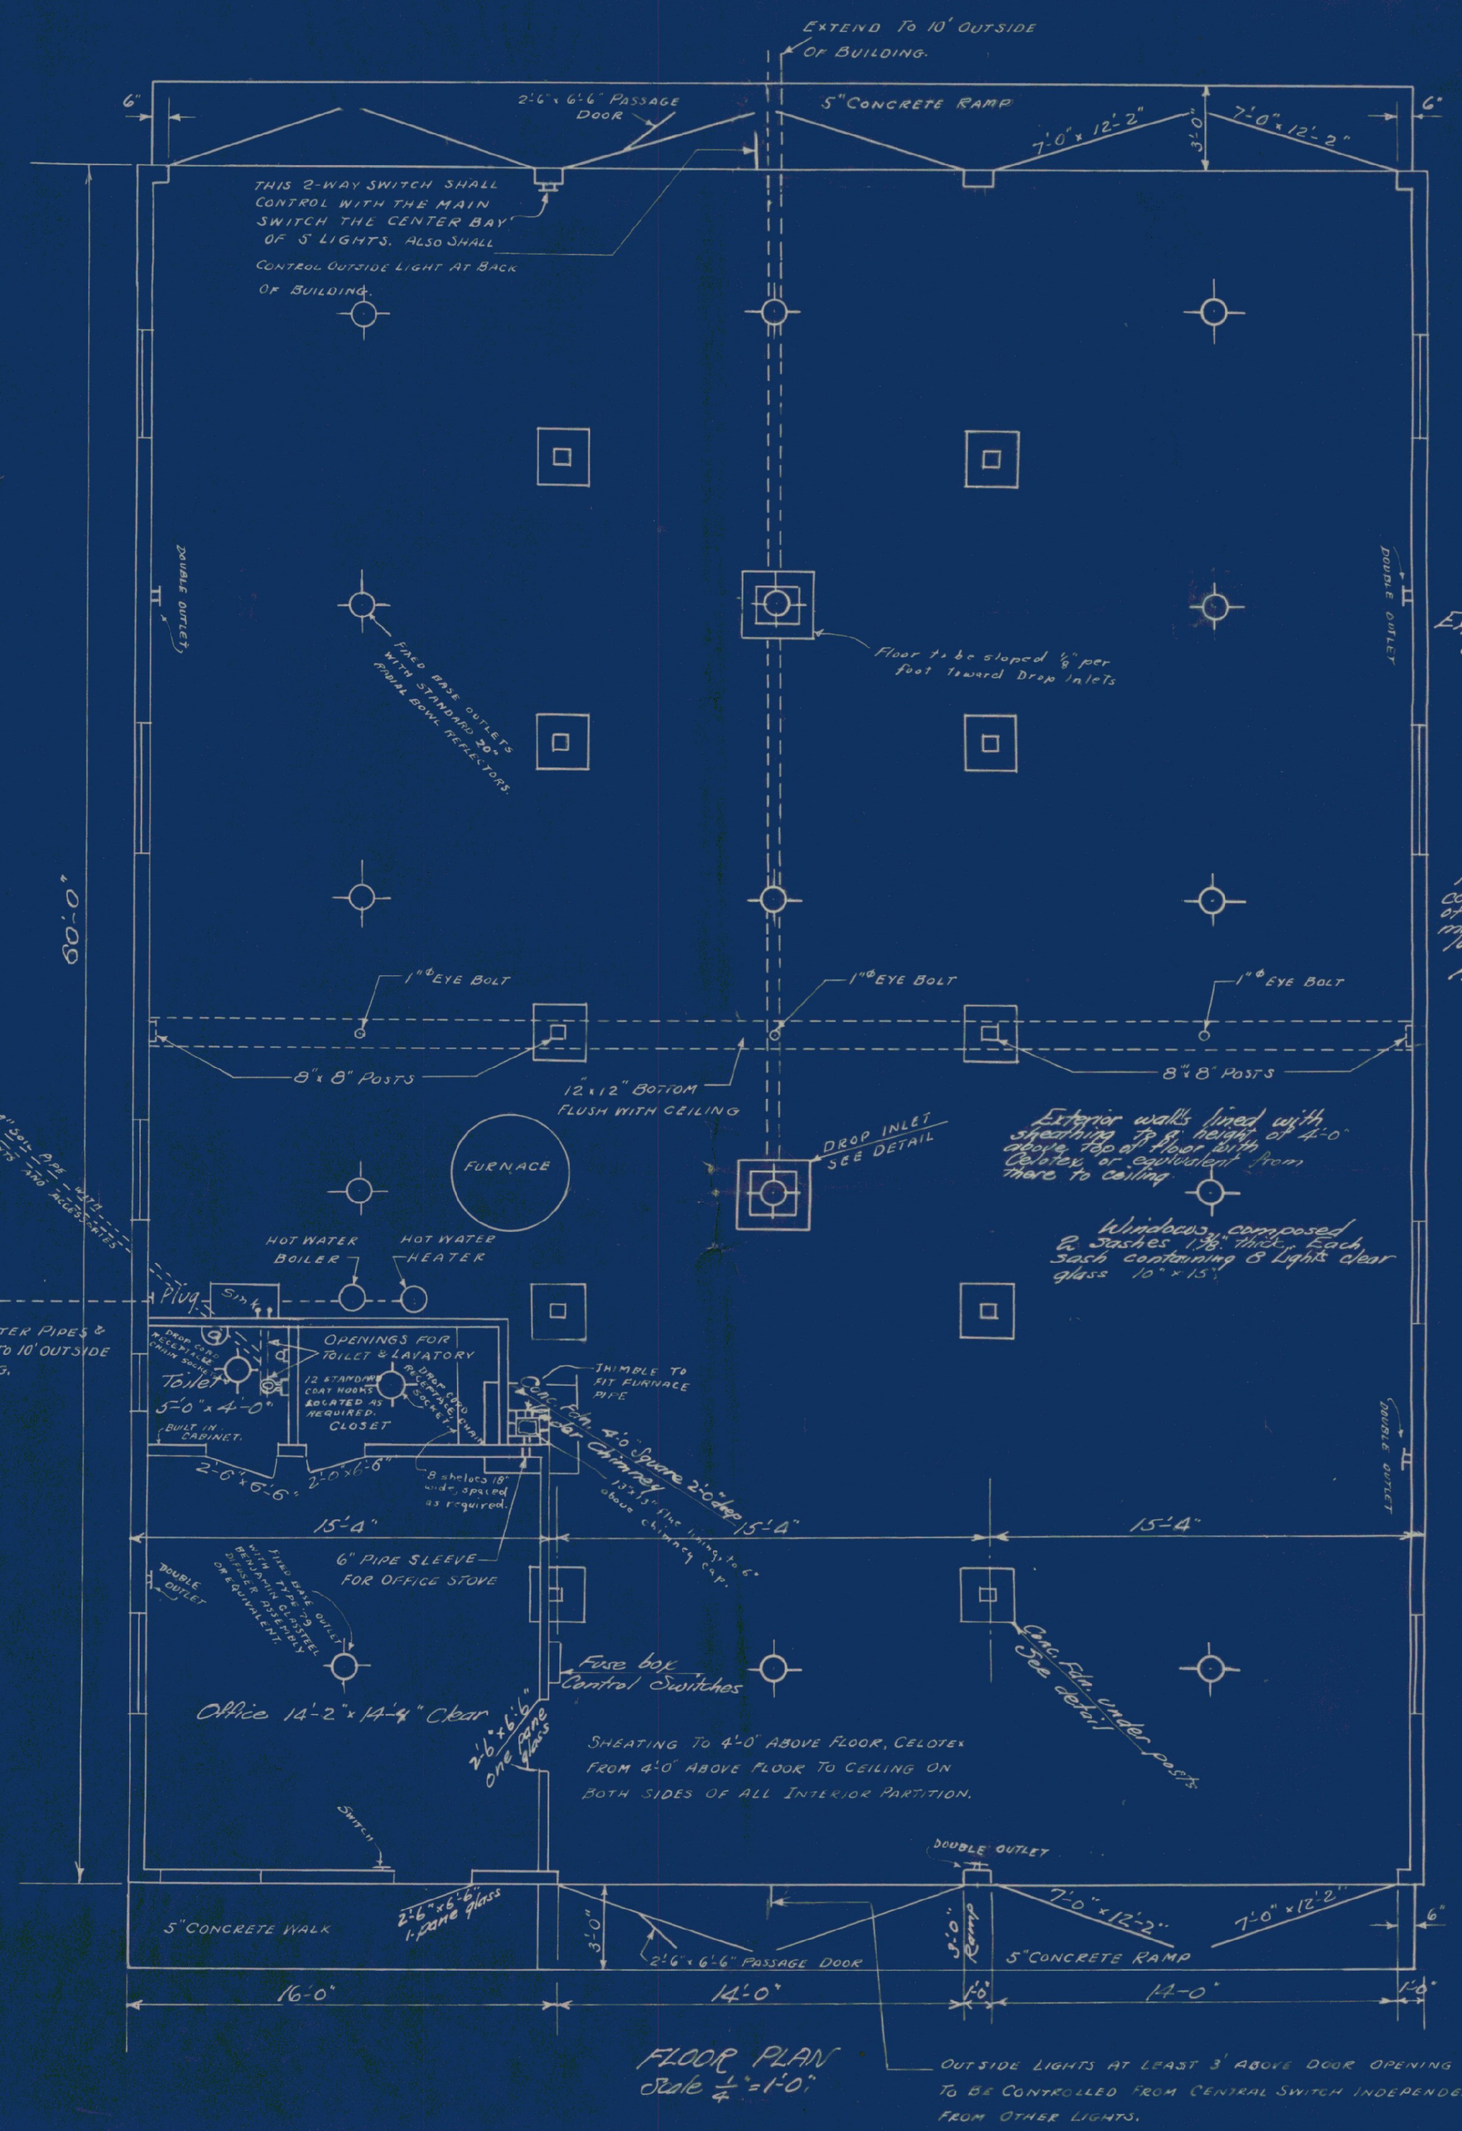

FLOOR PLAN
Scale ¼" = 1'-0"

Outside lights at least 3' above door opening to be controlled from central switch independent from other lights.

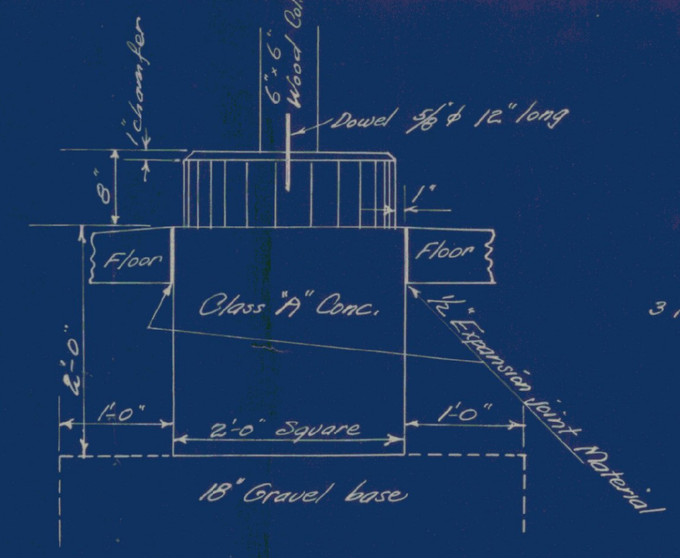

FOOTING FOR INTERIOR COLUMNS
Scale 1" = 1'-0"

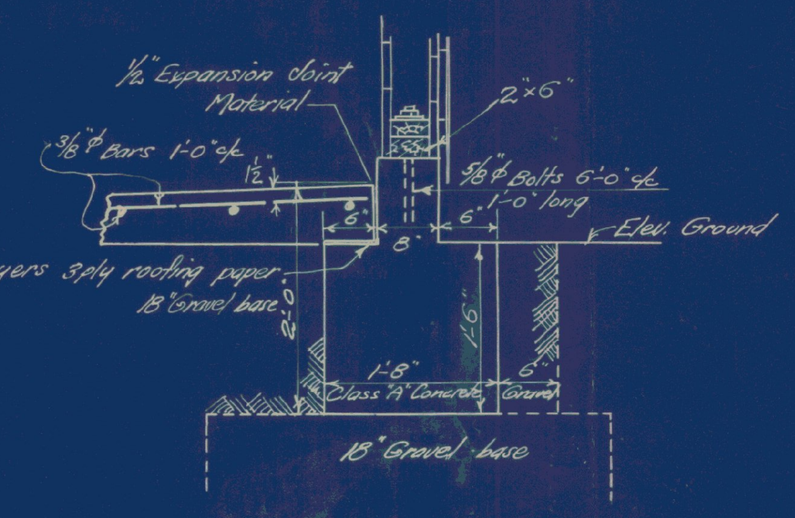

SILL FOUNDATION
Scale 1" = 1'-0"

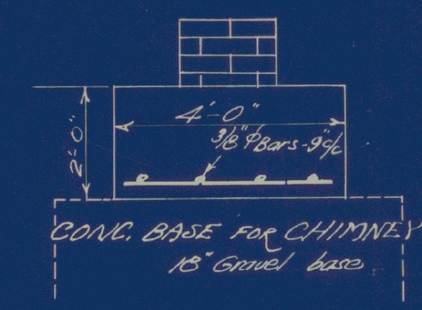

CONC. BASE FOR CHIMNEY

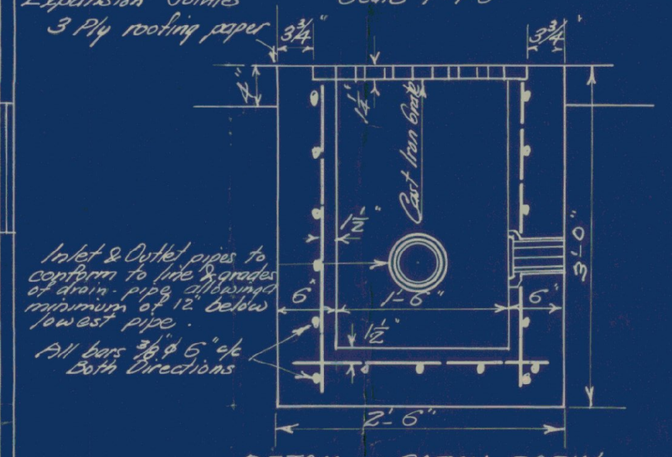

DETAIL OF CATCH BASIN
Class "A" Conc.
Scale 1" = 1'-0"

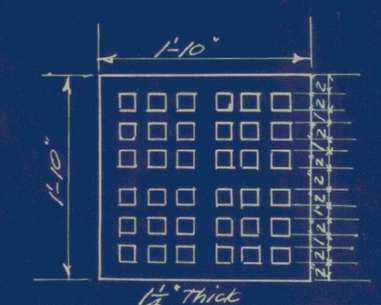

DETAIL OF CAST IRON GRATE

NOTE — Alternate catch basins & grates may be used if they conform in general with these details and meet the approval of the engineer.

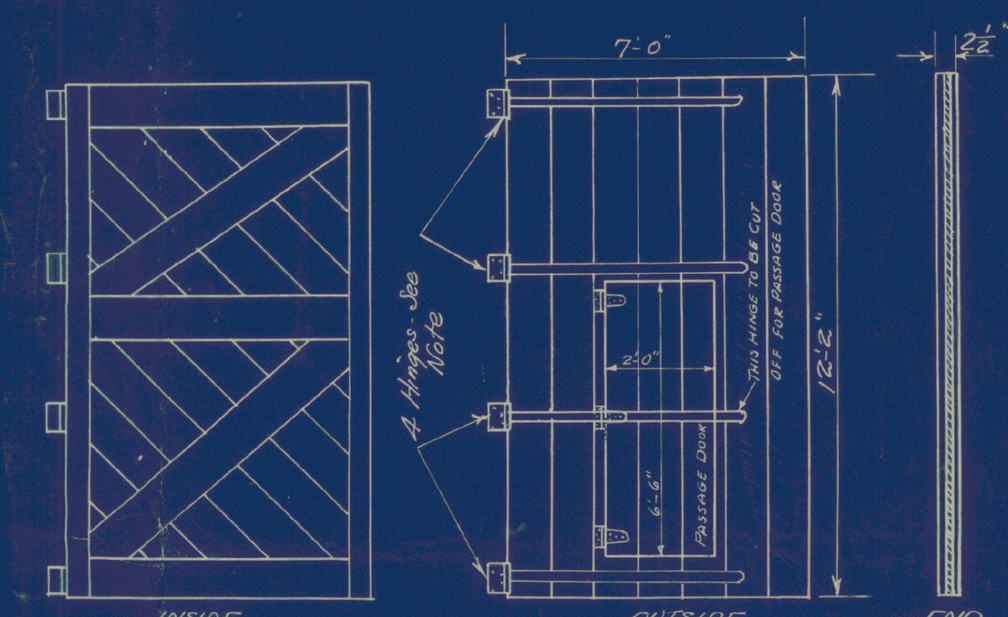

DETAIL OF GARAGE DOORS 14'-0" x 12'-2" OPENINGS
Scale ⅜" = 1'-0"

Note Hinges - STANLEY - Extra heavy ball bearing or equivalent

Class Number	Size Length of Door Leaf	Length of Joint	Width of Arm Leaf	Offset	Clearance	No. Pair
BB 1458	96"	8"	3 5/16"	1 1/16"	1 3/4"	6"
BB 1458	18"	7"	2 5/16"	1 1/16"	1 3/4"	3

NOTES:

Furnace - Boynton #351-27" Fire Pit, 35000 Cu. Ft. Capacity or Equivalent.
Sink - " Plate #6800 Size 36" x 20" or Equivalent.
Lavatory - " Plate #4335 Size 19" or Equivalent.
Toilet - " F 2156 or Equivalent.
Hot Water Heater - Boynton #70 or Equivalent.
Hot Water Boiler - 30 Gal. Capacity Extra Heavy Range Boiler

Specifications - Standard Road & Bridge Specifications Pamphlets A-B-G-H-K-P and Special Specifications for District Highway Commissioners Garage, District #8.

DISTRICT COMMISSIONERS GARAGE
DISTRICT NO. 8

Approved: 9/21/34
N. Lagerquist
Commissioner

ESTIMATED QUANTITIES

Surveyed by	
Designed by	
Drawn by	A. Ekstrom — Aug. 24, 34
Traced by	A. Ekstrom — Aug. 27, 34
Checked by	
Series	No. — Filed
Sheet 2 of 3 Sheets	