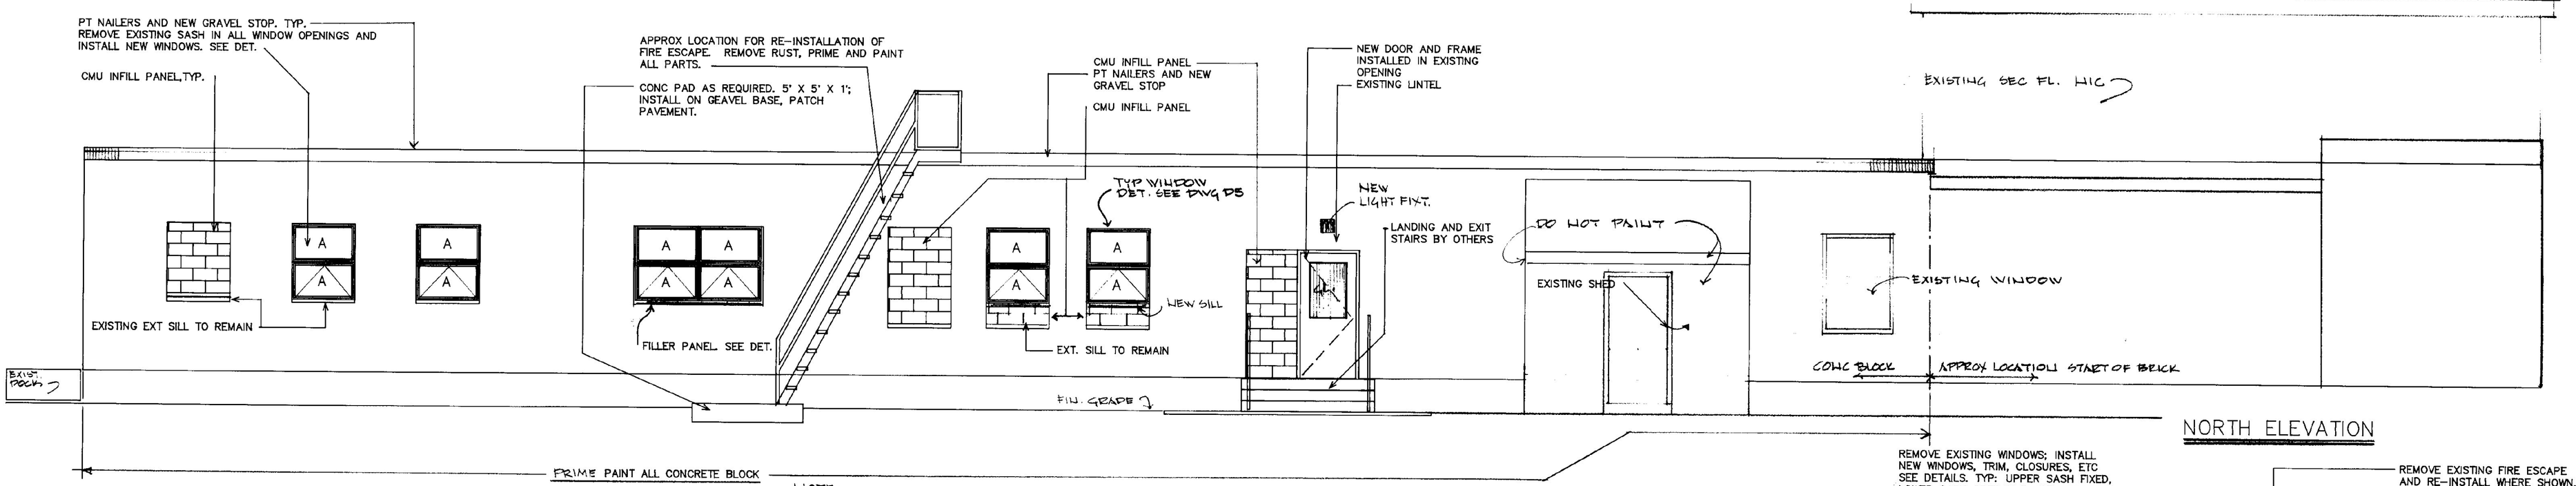

NORTH ELEVATION

NOTE:
THE BASE BID DOES NOT INCLUDE ANY WINDOW REPLACEMENT.
ALTERNATES :

ALTERNATE # 1
ADD WINDOW REPLACEMENT & BLOCKED-IN WINDOW OPNG AS SHOWN ON EAST ELEVATION.

ALTERNATE #2
ADD WINDOW REPLACEMENT & BLOCKED-IN WINDOW OPNG(S)/ FILLER PANELS AS SHOWN ON NORTH ELEVATION

ALTERNATE #3
ADD WINDOW REPLACEMENT AS SHOWN ON SOUTH ELEVATION.

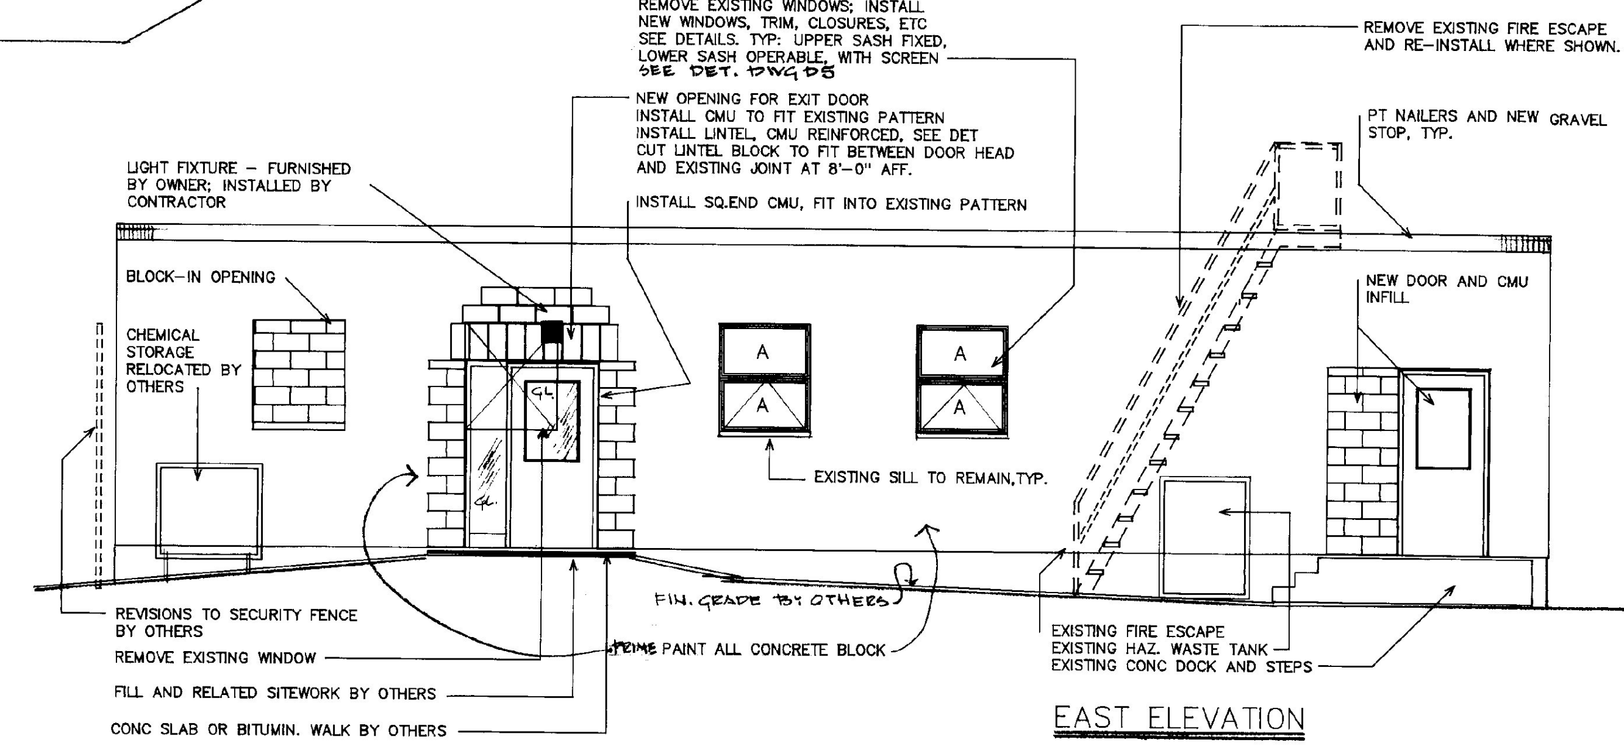

EAST ELEVATION

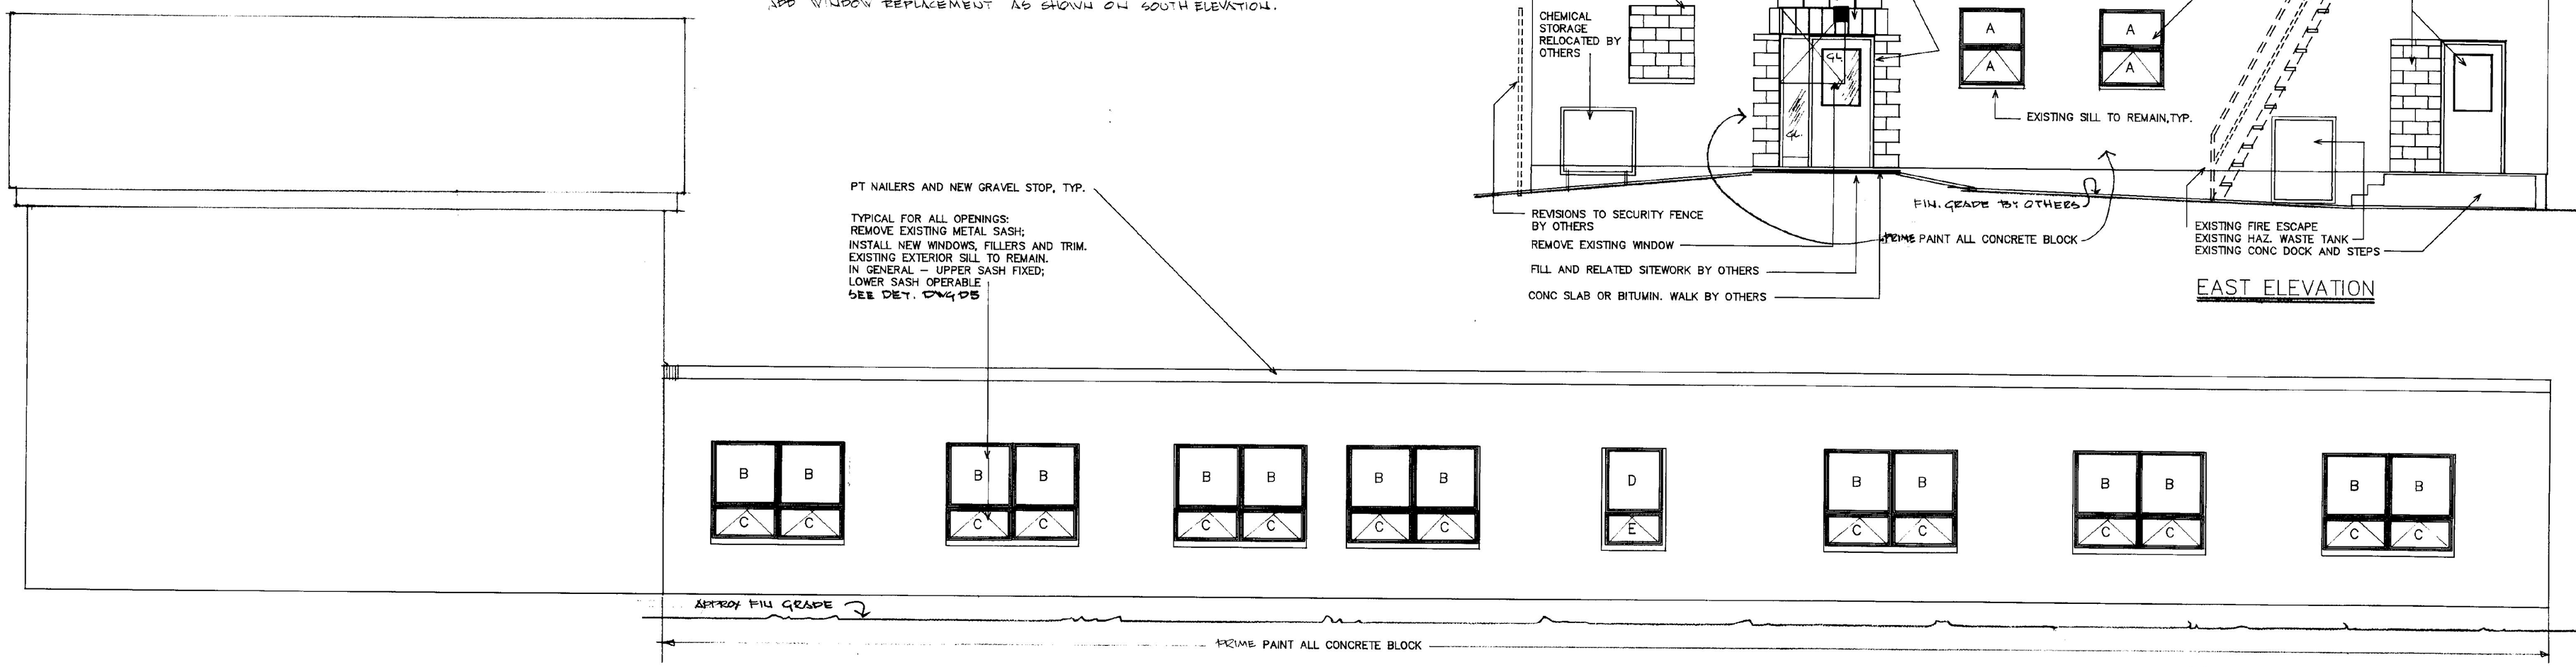

SOUTH ELEVATION

SCALE 1/4" = 1'-0"

State of Vermont Department of State Buildings John Zampieri, Commissioner	Materials & Research Laboratory Berlin, Vt. PHASE III	REGISTERED ARCHITECT FRED KEIL NO. 5126 STATE OF VERMONT	Janson Design, Inc. FRED KEIL, ARCHITECT P.O. BOX 55 - BOLTON ROAD, WATERBURY, VT 05676 (802) 244-5800	EXTERIOR ELEVATIONS & ALTERNATES REV 1/20/91 EXT LIGHTS	DATE: 1/10/91 DWG. NO. A16